


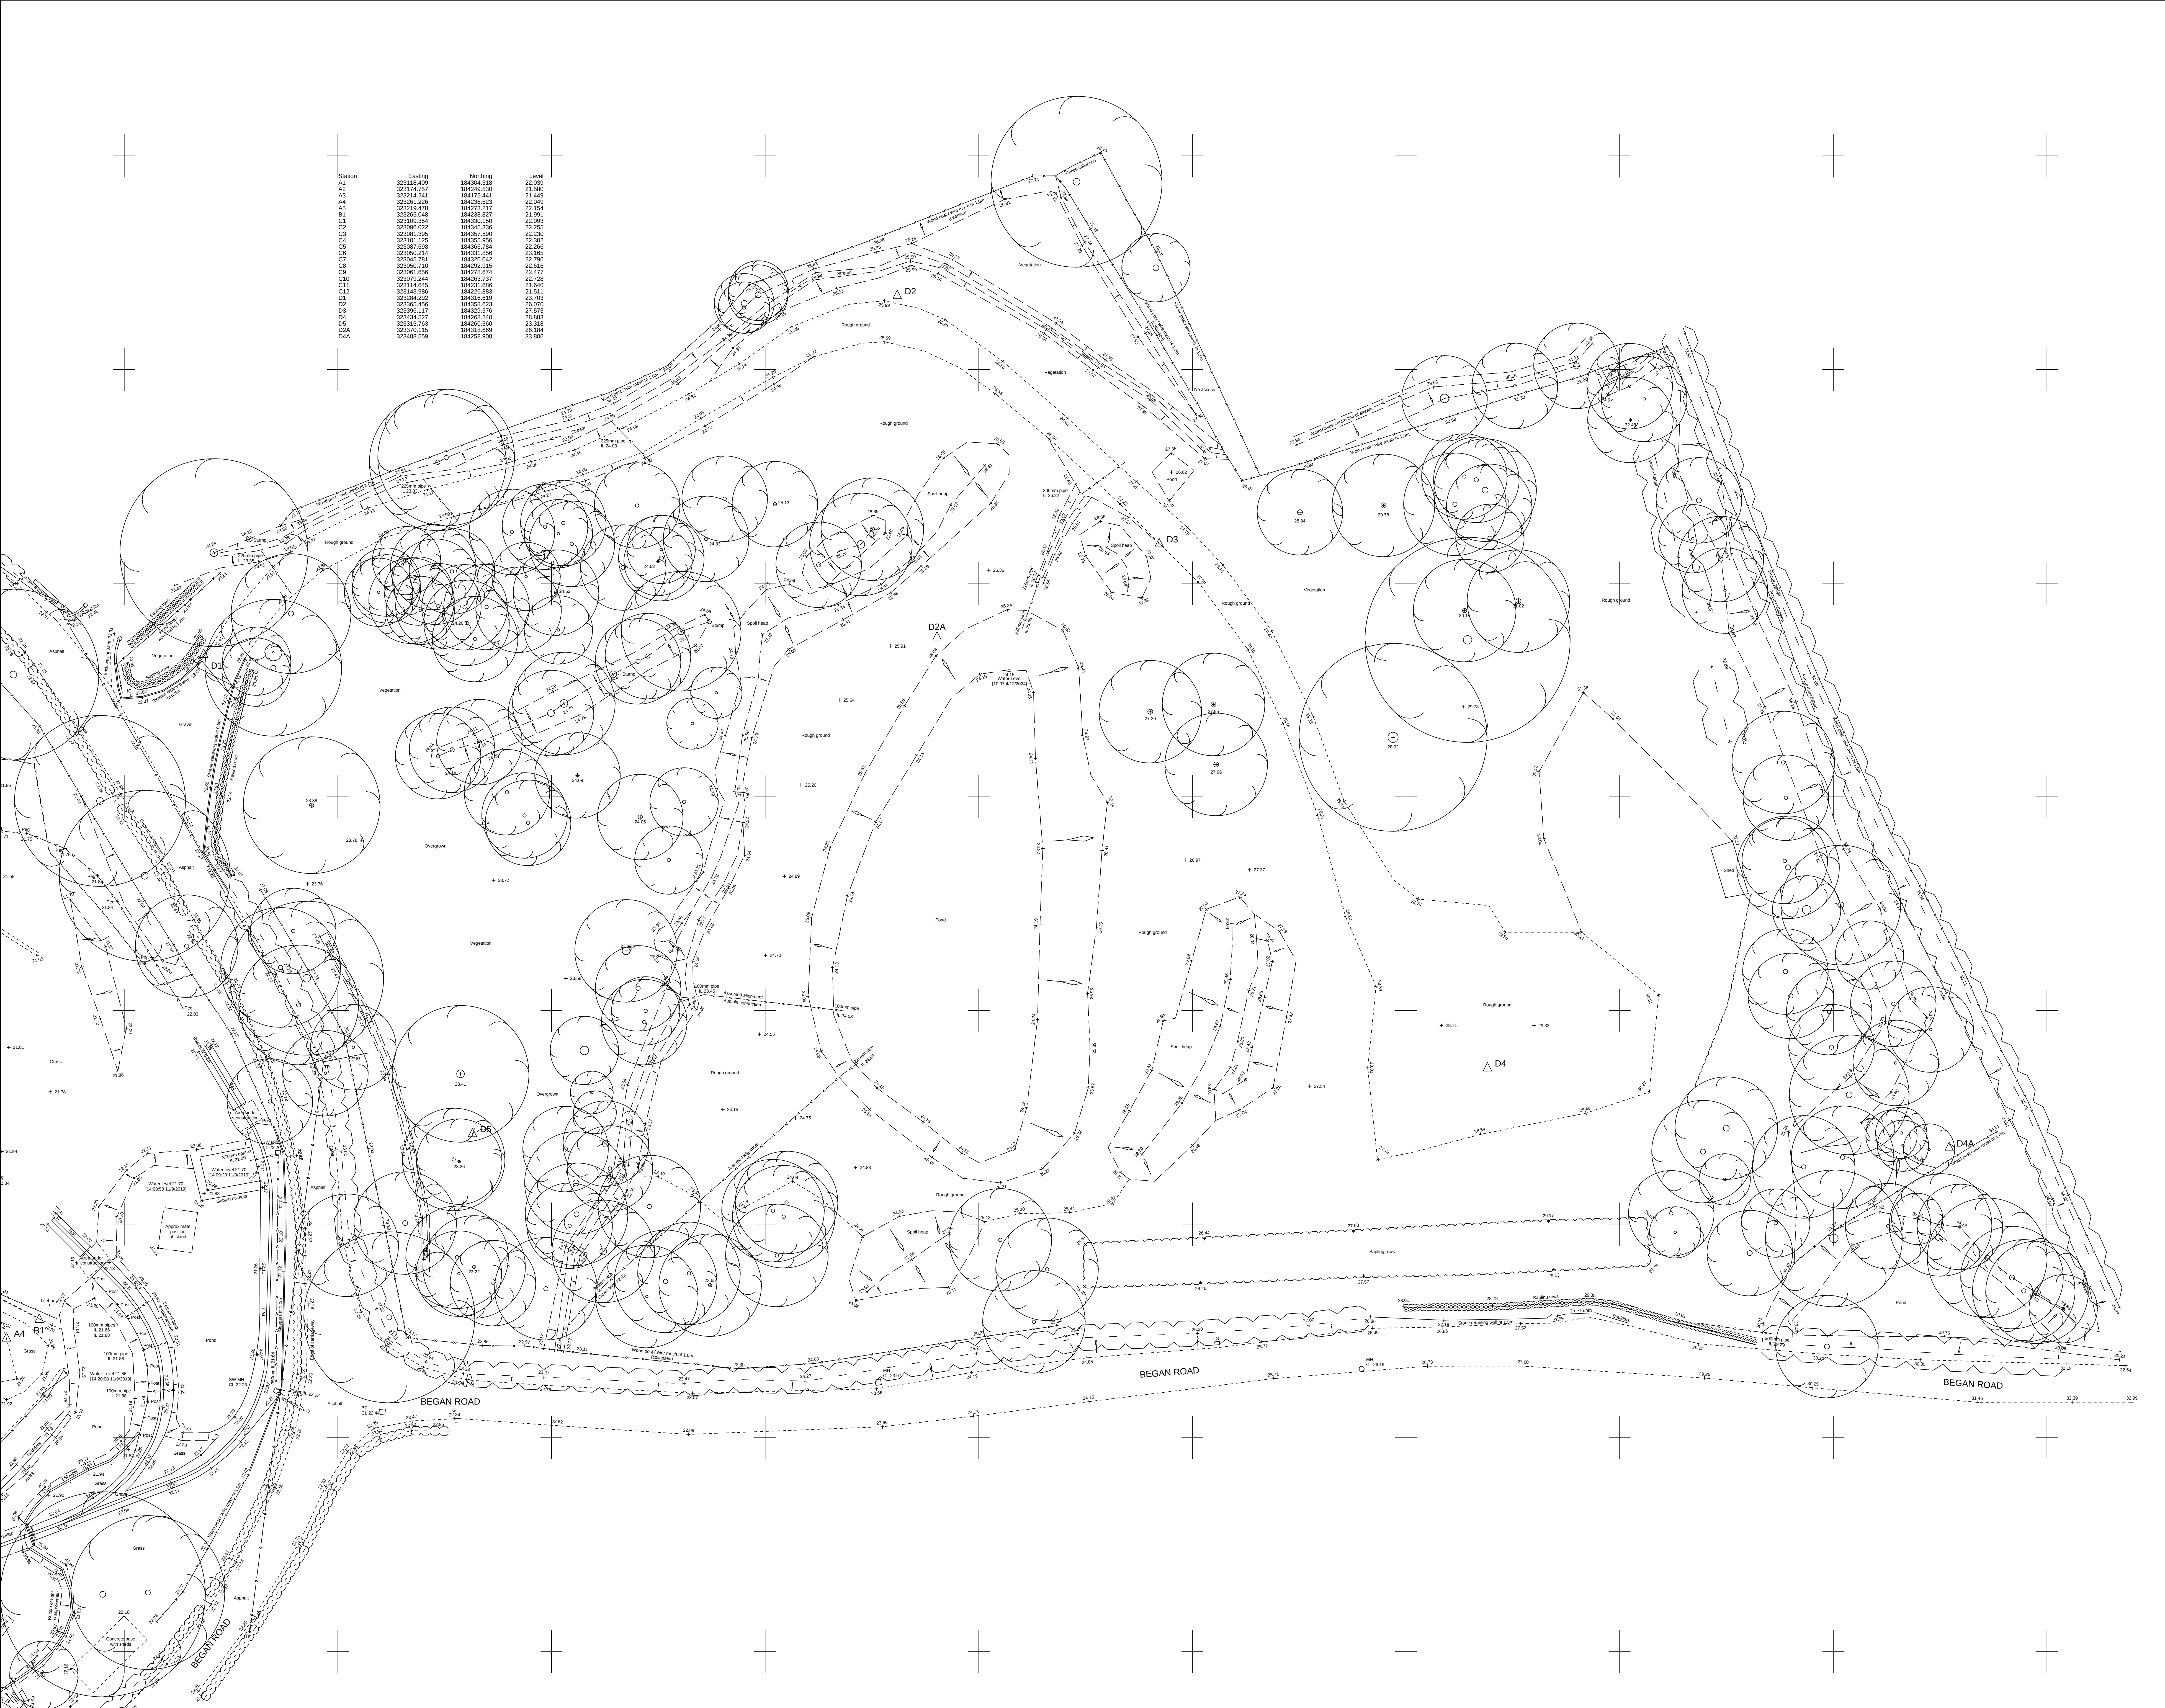

Station	Easting	Northing	Level
A1	323118.409	184304.318	22.039

Key to Abbreviations	
Asp.	Asphalt
B	Bollard
BB	Beisha Beacon
BH	Bush
BU	Buried uplighter
BT	British Telecom Cover
BW	Barbed Wire
CB	Telephone Control Cabinet
CIB	Close Boarded
CCTV	Closed Circuit Television
CDP	Cable Draw Pipe
CL	Cover Level
CL	Chain Link
CIP	Chestnut Paling
Conc.	Concrete
Elec.	Electricity Inspection Cover
El Sub Sta	Electricity Sub Station
EP	Electricity Pole
ER	Earth Road
FI	Fire Hydrant
FW	Foul Water
G	Gully
Gab.	Gabion Wall
GV	Gas Valve
IC	Inspection Chamber
IL	Invert Level
IR	Iron Railings
LB	Litter Bin
UL	Larch Lap
LP	Lamp Post
MH	Manhole
MR	Marker
PR	Post and Rail
RE	Rodding Eye
RS	Road Sign
RWP	Rain Water Pipe
SC	Stop Cock
Sen	Sensor
SL	Sump Level
SV	Stop Valve
SW	Surface Water
TL	Traffic Light
TOW	Top of Wall
TP	Telegraph Pole
TV	Cable Television Cover
UTL	Unable to Lift
VP	Vent Pipe
WL	Washing Line
WL	Water Level
WM	Water Meter
LINE TYPES	
---	Building
---	Canopy
---	Edge of Surfaces
---	Embankments and ditches
---	Fences
---	Overhead cables
---	Vegetation
---	Walls, Kerbs etc.
---	Hedges
Kerb levels are Chained levels unless otherwise stated.	

Notes

Sheet Layout

North Point

All levels related to:
Ordnance Survey Datum derived by GPS.

Title

THE PIG FIELD,
CEFN MABLY FARM PARK.

Client

CEFN MABLY FARM PARK

Scale: 1:250 @ A0	Date: April 2024
Surveyed by: D Jones / P Ball	Checked by: D Jones / P Ball
Drawing Number: 2797-2	Rev. A

Rev. A 05/11/24 DMJ New pond added

DAVIES

SURVEYS LIMITED

Castle House, Taffs Well, CARDIFF, CF15 7RD

Tel: 029 20 811 900

Email: daviesurveys@aol.com

Web: www.daviesurveys.co.uk