


BLOCK B (30 - 32 - 34 Clarence Place, Newport)

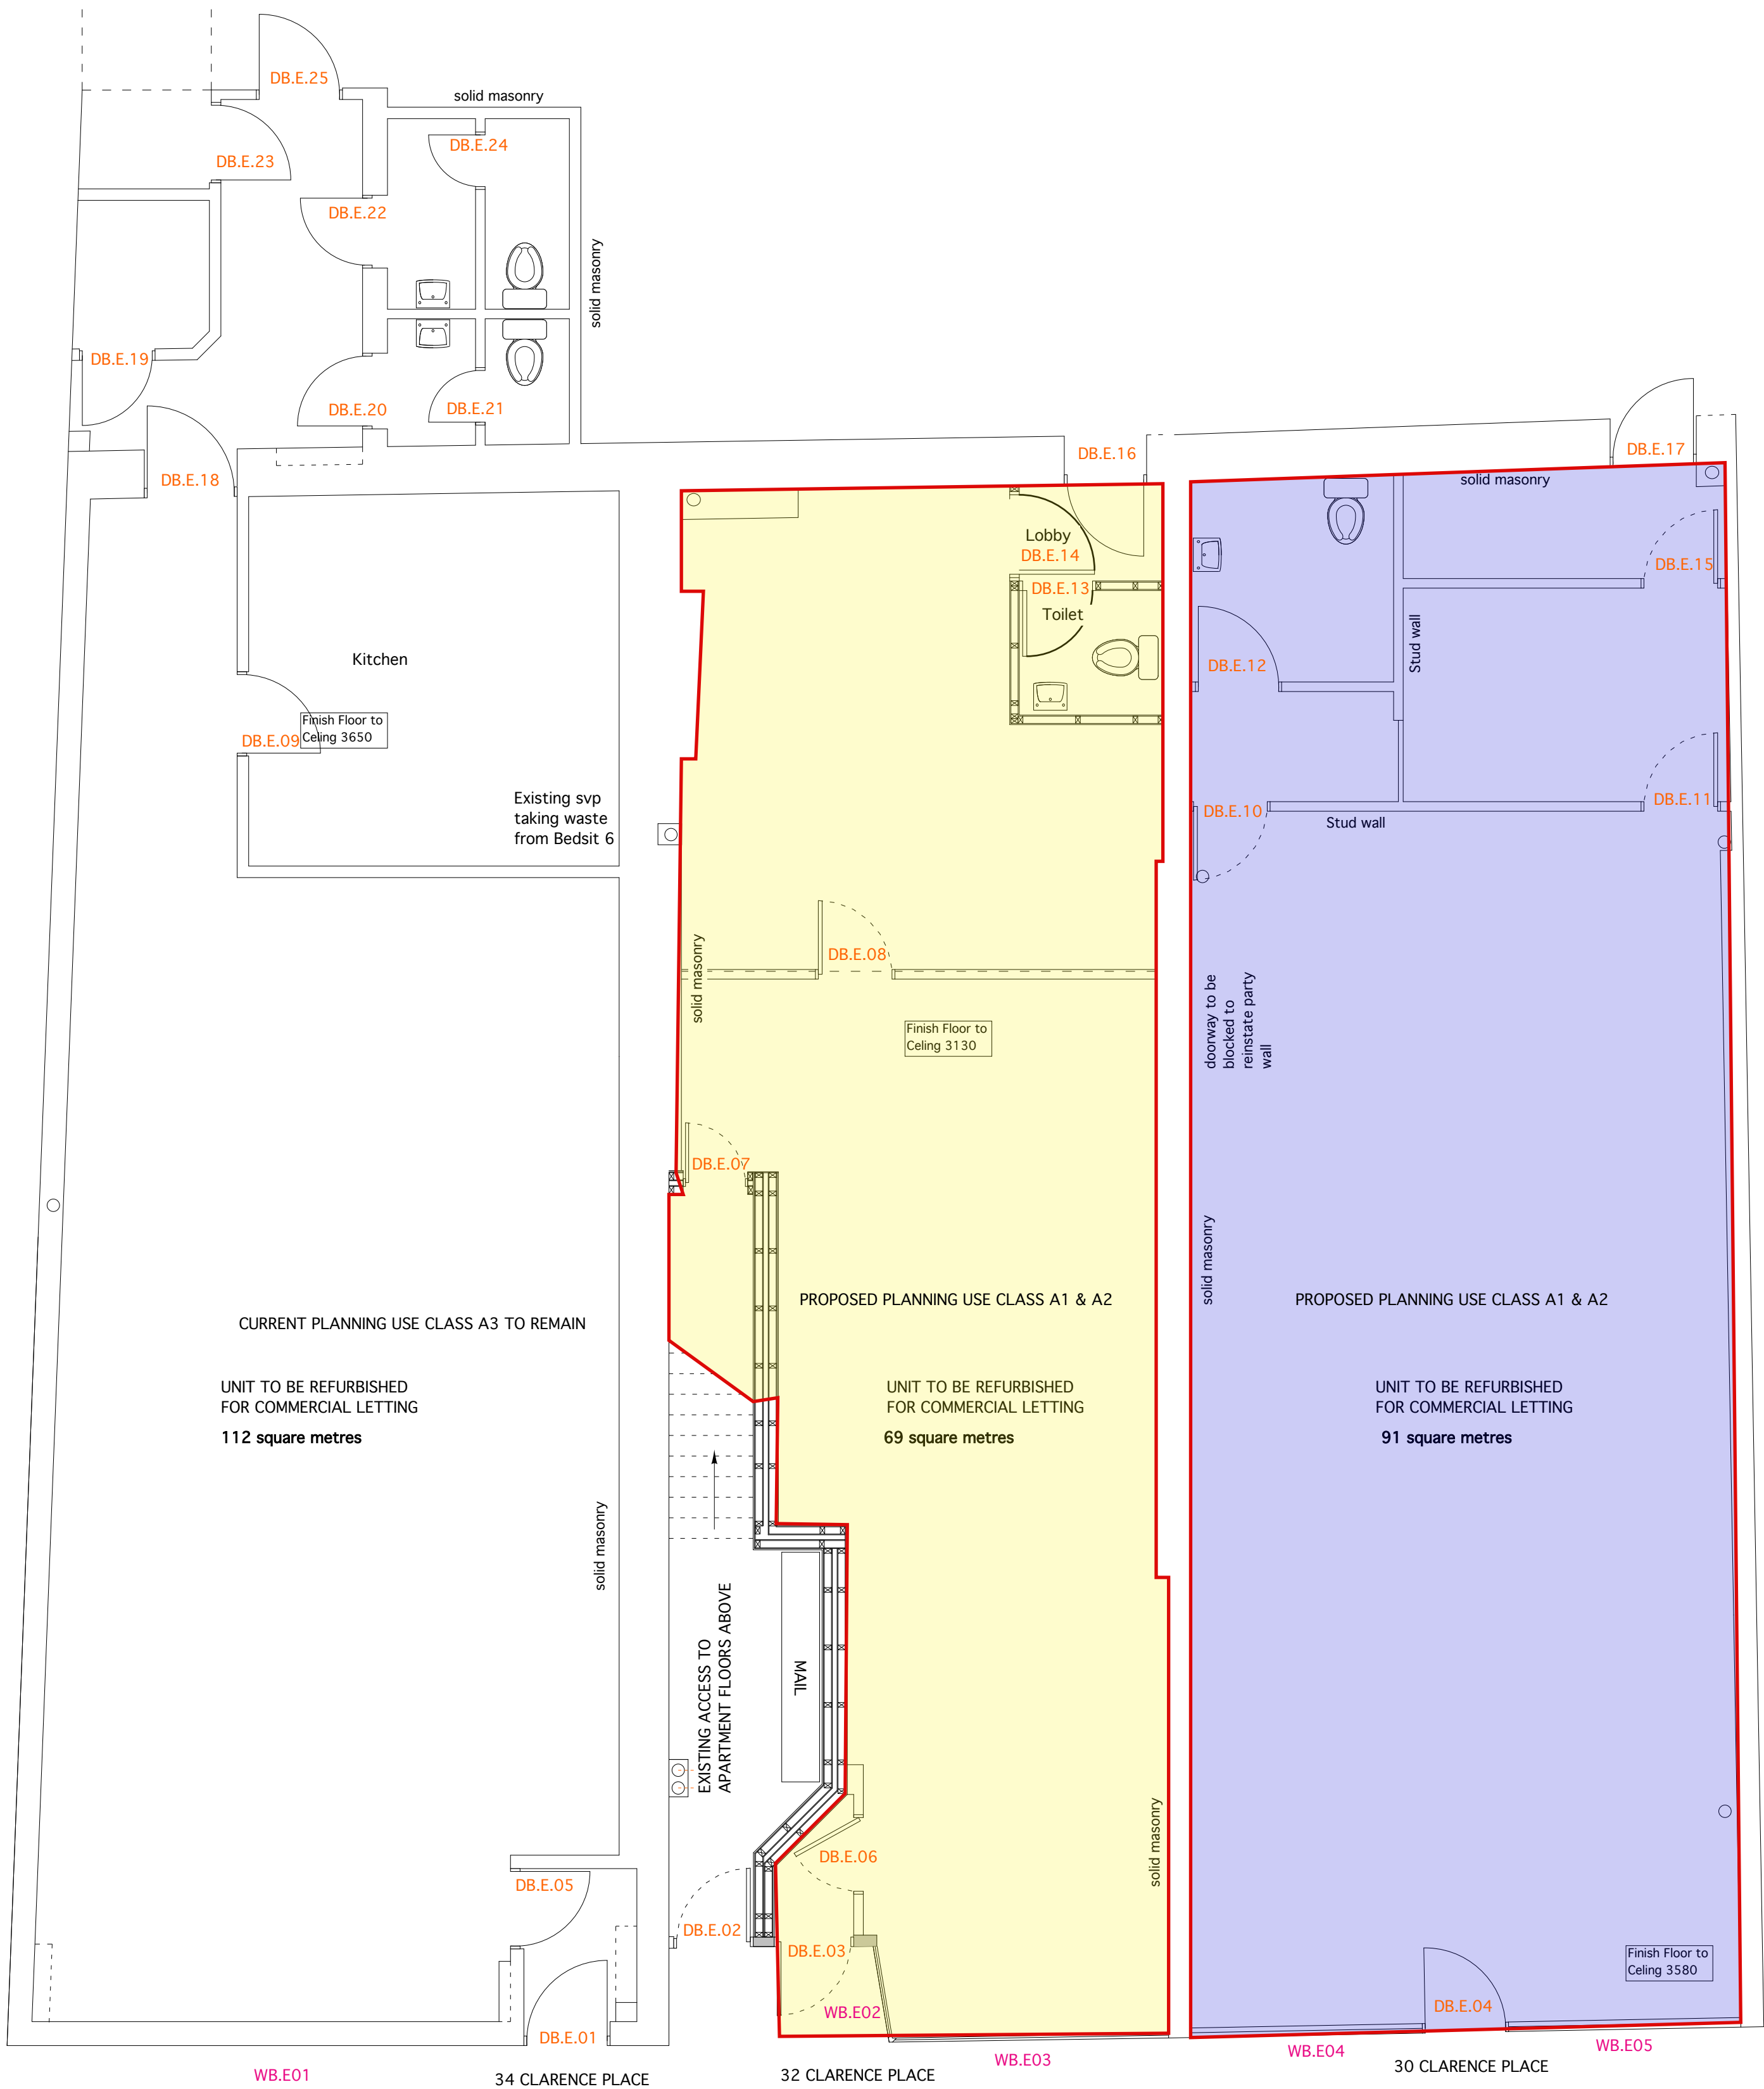

GROUND FLOOR

units in proposed separated state