

NOTE: All dimensions must be checked on site and not scaled from drawing. This drawing is for discussion purposes only and is subject to fire officer and building regulation approvals being obtained.

© All Copyrights Rosh Design. No reproduction of these drawings are permitted under copyright law. These drawings remain the property of Rosh Design and must not be shared with any third party unless authorized by a director of Rosh Design.

TREE/PLANTING LEGEND

- | | |
|------------|---|
| T1 | EXISTING CEDAR TREE TO BE RETAINED AND PRUNED BACK FROM LIGHT POLE BY UP TO 1.5M AT SUITABLE LATERAL BRANCHES |
| T2 | EXISTING COPPER BEECH TREES TO BE RETAINED AND CUT BACK OVER HIGHWAY TO 5.2M USING NTP ASLB. REMOVE DEADWOOD AND STUBS USING NTP. PRUNE SMALL DIAMETER FOLIAGE TO CLEAR PHONE POLEWIRES BY 1M ASLB USING NTP. |
| T3 | EXISTING BAY TREE HAS BEEN CIPPED TO GROUND |
| T4 | EXISTING LAWSON CYPRESS TREE FELLED AND REPLACED WITH 'PALM TREE' AS EXISTING ON SITE-TO BE TETAINED |
| T5 | EXISTING LAWSON CYPRESS TREE FELLED AND REPLACED WITH 'PALM TREE' AS EXISTING ON SITE-TO BE TETAINED |
| T6 | EXISTING ASH TREE FELLED AND REPLACED WITH RED MAPLE TREE AS EXISTING ON SITE - TO BE RETAINED |
| T7 | EXISTING PAIR OF ACER TREES TO FRONT OF PROPERTY TO BE RETAINED - 'RED' AND 'GREEN ACER' TREES |
| T8 | EXISTING LARGE RED ACER TREE TO BE PRUNED AND RETAINED AS EXISTING ON PROPERTY. |
| T9 | EXISTING LARGE GREEN ACER TREE TO BE RETAINED AS EXISTING ON PROPERTY. |
| T10 | EXISTING LARGE GREEN ACER TREE TO BE RETAINED AS EXISTING ON PROPERTY. |

NOTE: THE MAIN WORKS ARE TO REPLACE THE EXISTING BROKEN/DAMAGED 'CRAZED' DRIVEWAY PAVING STONES WITH NEW 'IN-PRINT' PAVING WITH IN-PRINT SOLDER COURSE BRICK STYLE BORDER AS SHOWN!
ALL PLANTING BEDS WILL REMAIN WHERE POSSIBLE WEEDED & PRUNED AS NECESSARY (AS SHOWN)

NOTE: TREE PRESERVATION TO BE MAINTAINED THROUGHOUT PROJECT.
ALL TREES THAT ARE TO BE KEPT TO BE TREATED AS PER SPECIALIST RECOMMENDATIONS
ALLOW A SUFFICIENT DIAMETER AROUND TREE TRUNK FOR ROOT PROTECTION AREA (RPA) WHICH IS CALCULATED AT 12 TIMES THE DIAMETER OF TREE TRUNK AND 1.5MTRS OFF GROUND TO OBTAIN THE

RED HATCH PATTERN DENOTES NEW LAID 'CELLWEB' TO BE USED AROUND PERIMETER OF TREES 1500MM X 75 / 1000MM UNDER SURFACE OF DRIVEWAY

REVISIONS

Revision	Date	Description

C

Client	Mr Rashaid Azee
--------	-----------------

Job	46, Caerau Ro9ad, Newport NP20 4HH
-----	---------------------------------------

Date	04/05/2025
------	------------

Scale	1:100@A1
-------	----------


Drawn	SJH
-------	-----

Dwg No.
RA2025/02-02

Dwg Title:

Proposed Ground Plans

☐ Copyright

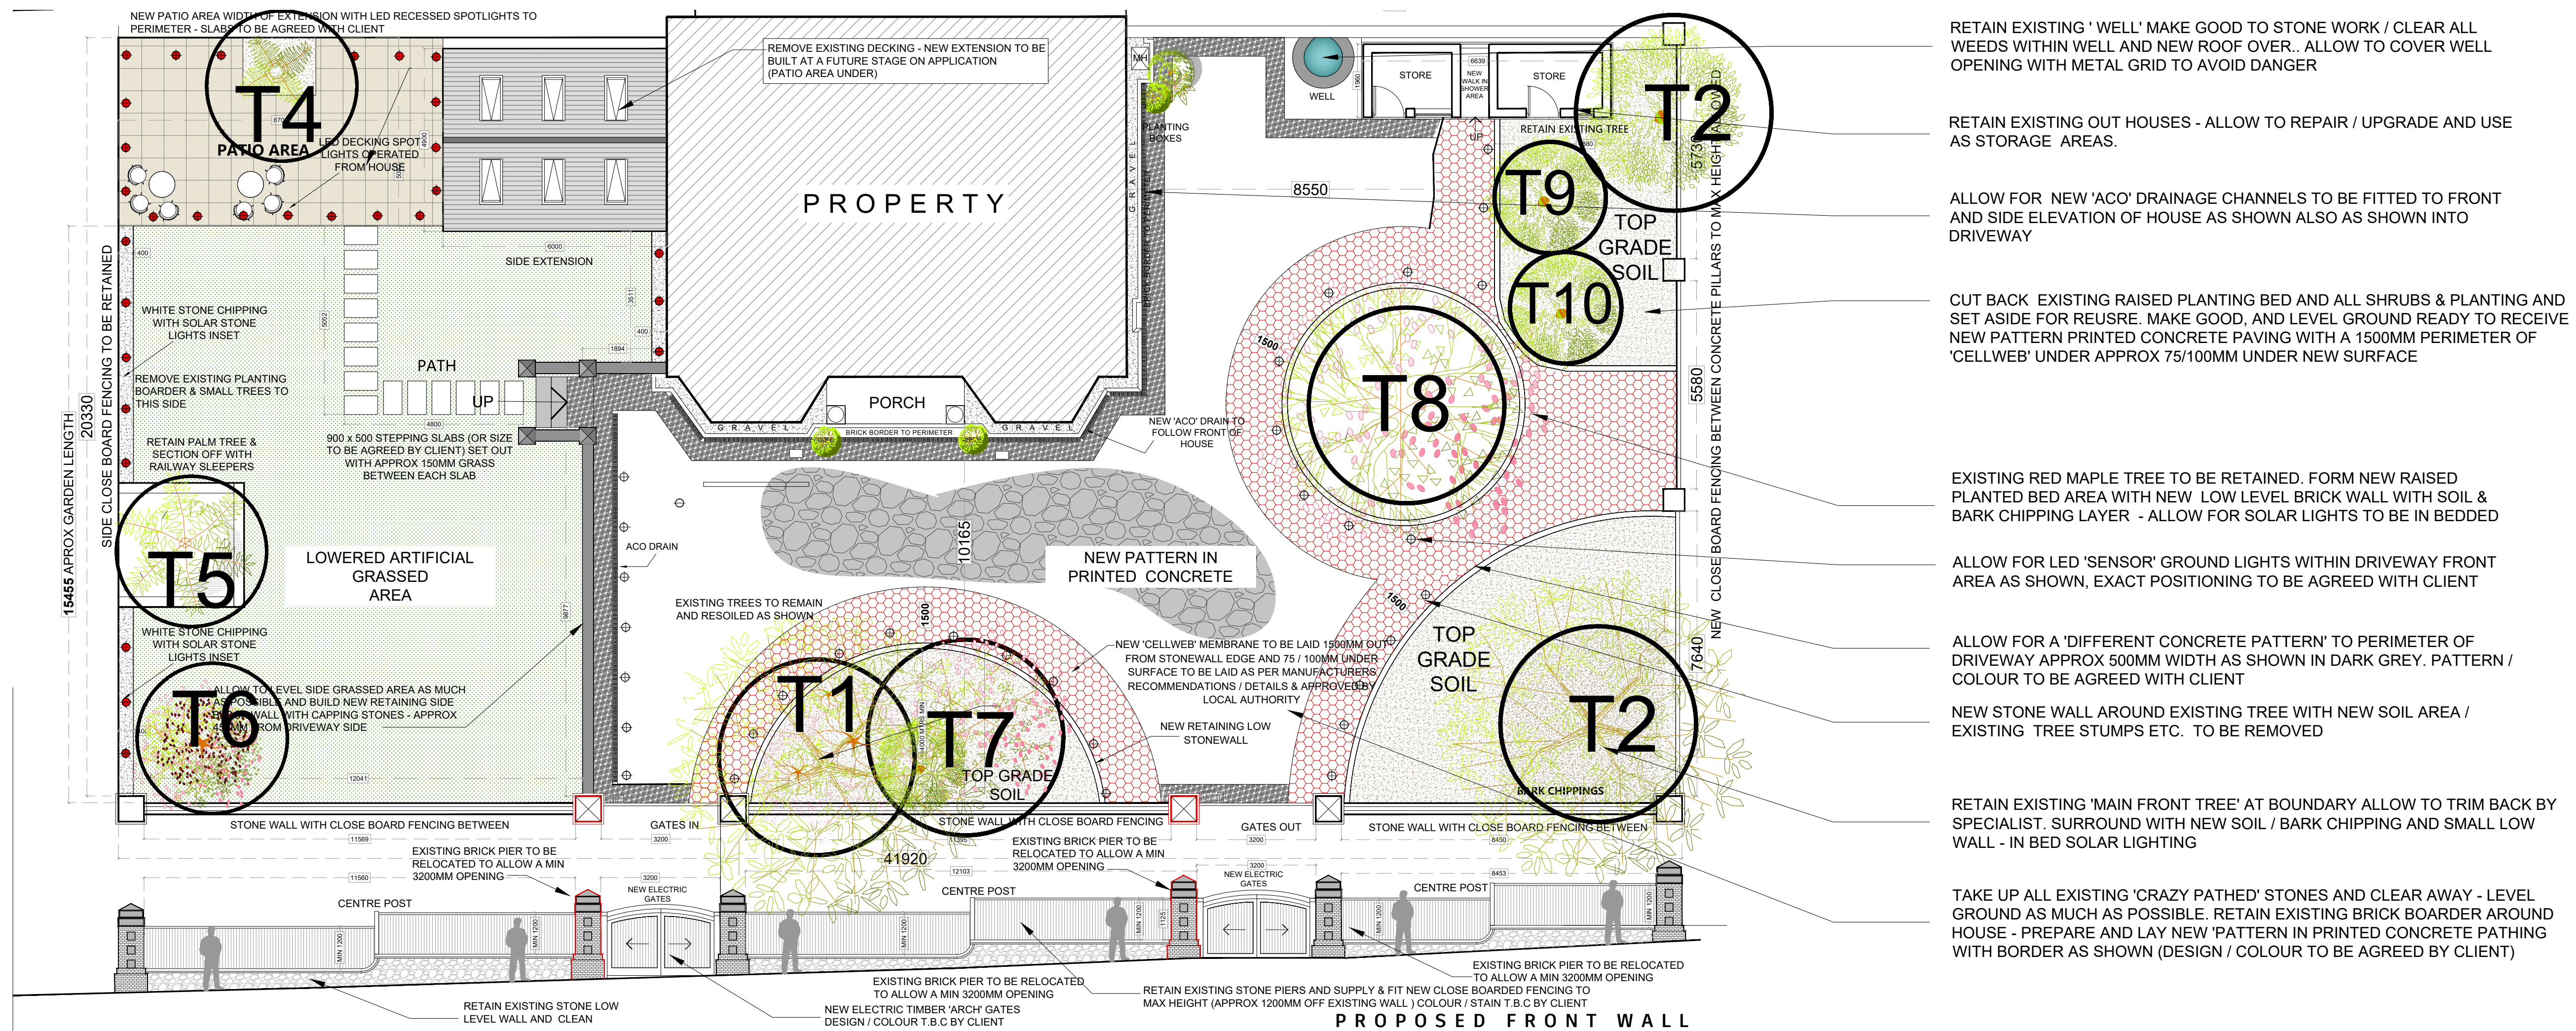

PROPOSED GROUNDS PLAN - Scale1:100