


NOTE: All dimensions must be checked on site and not scaled from drawing. This drawing is for discussion purposes only and is subject to fire officer and building regulation approvals being obtained.

© All Copyrights Rosh Design. No reproduction of these drawings are permitted under copyright law. These drawings remain the property of Rosh Design and must not be shared with any third party unless authorized by a director of Rosh Design.

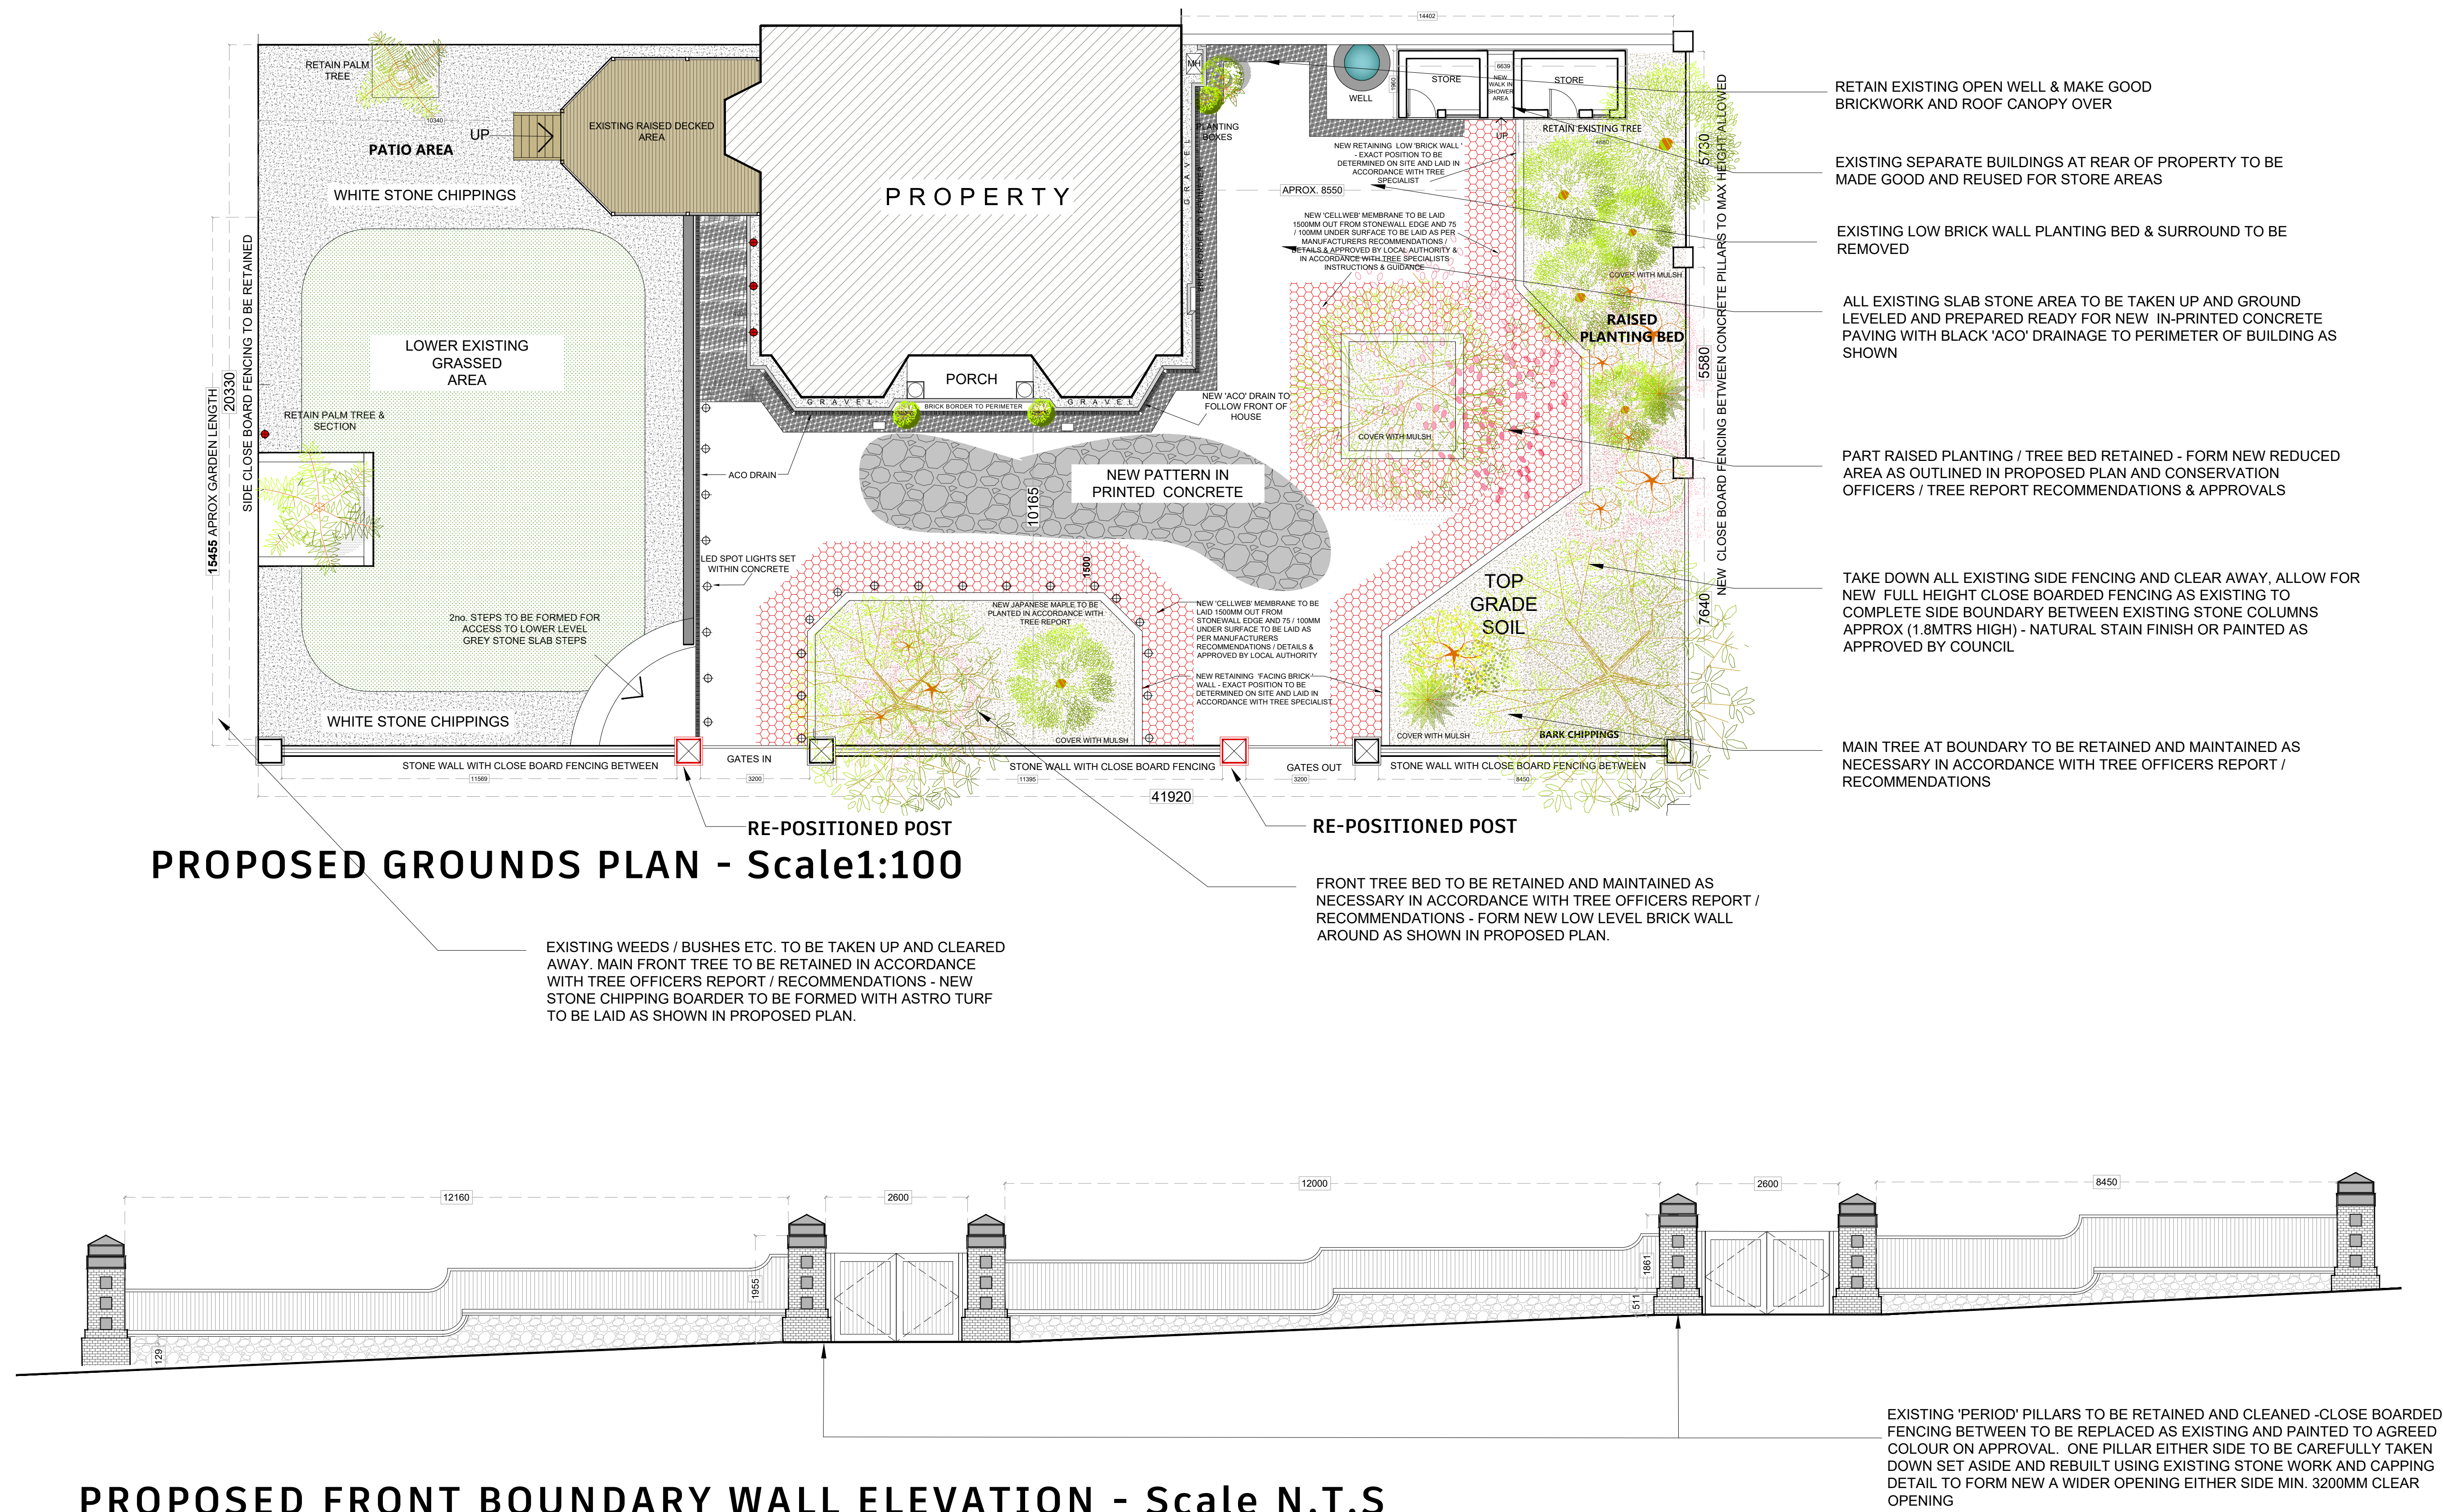

REVISIONS

Revision	Date	Description

Client Mr Rashaid Azee

Job 46, Caerau Ro9ad, Newport NP20 4HH

Date 22/11/2025

Scale 1:100@A1

Drawn SJH

Dwg No. RA2025/02-02

Dwg Title: Proposed Ground Plan & Fence Elevation

© Copyright