


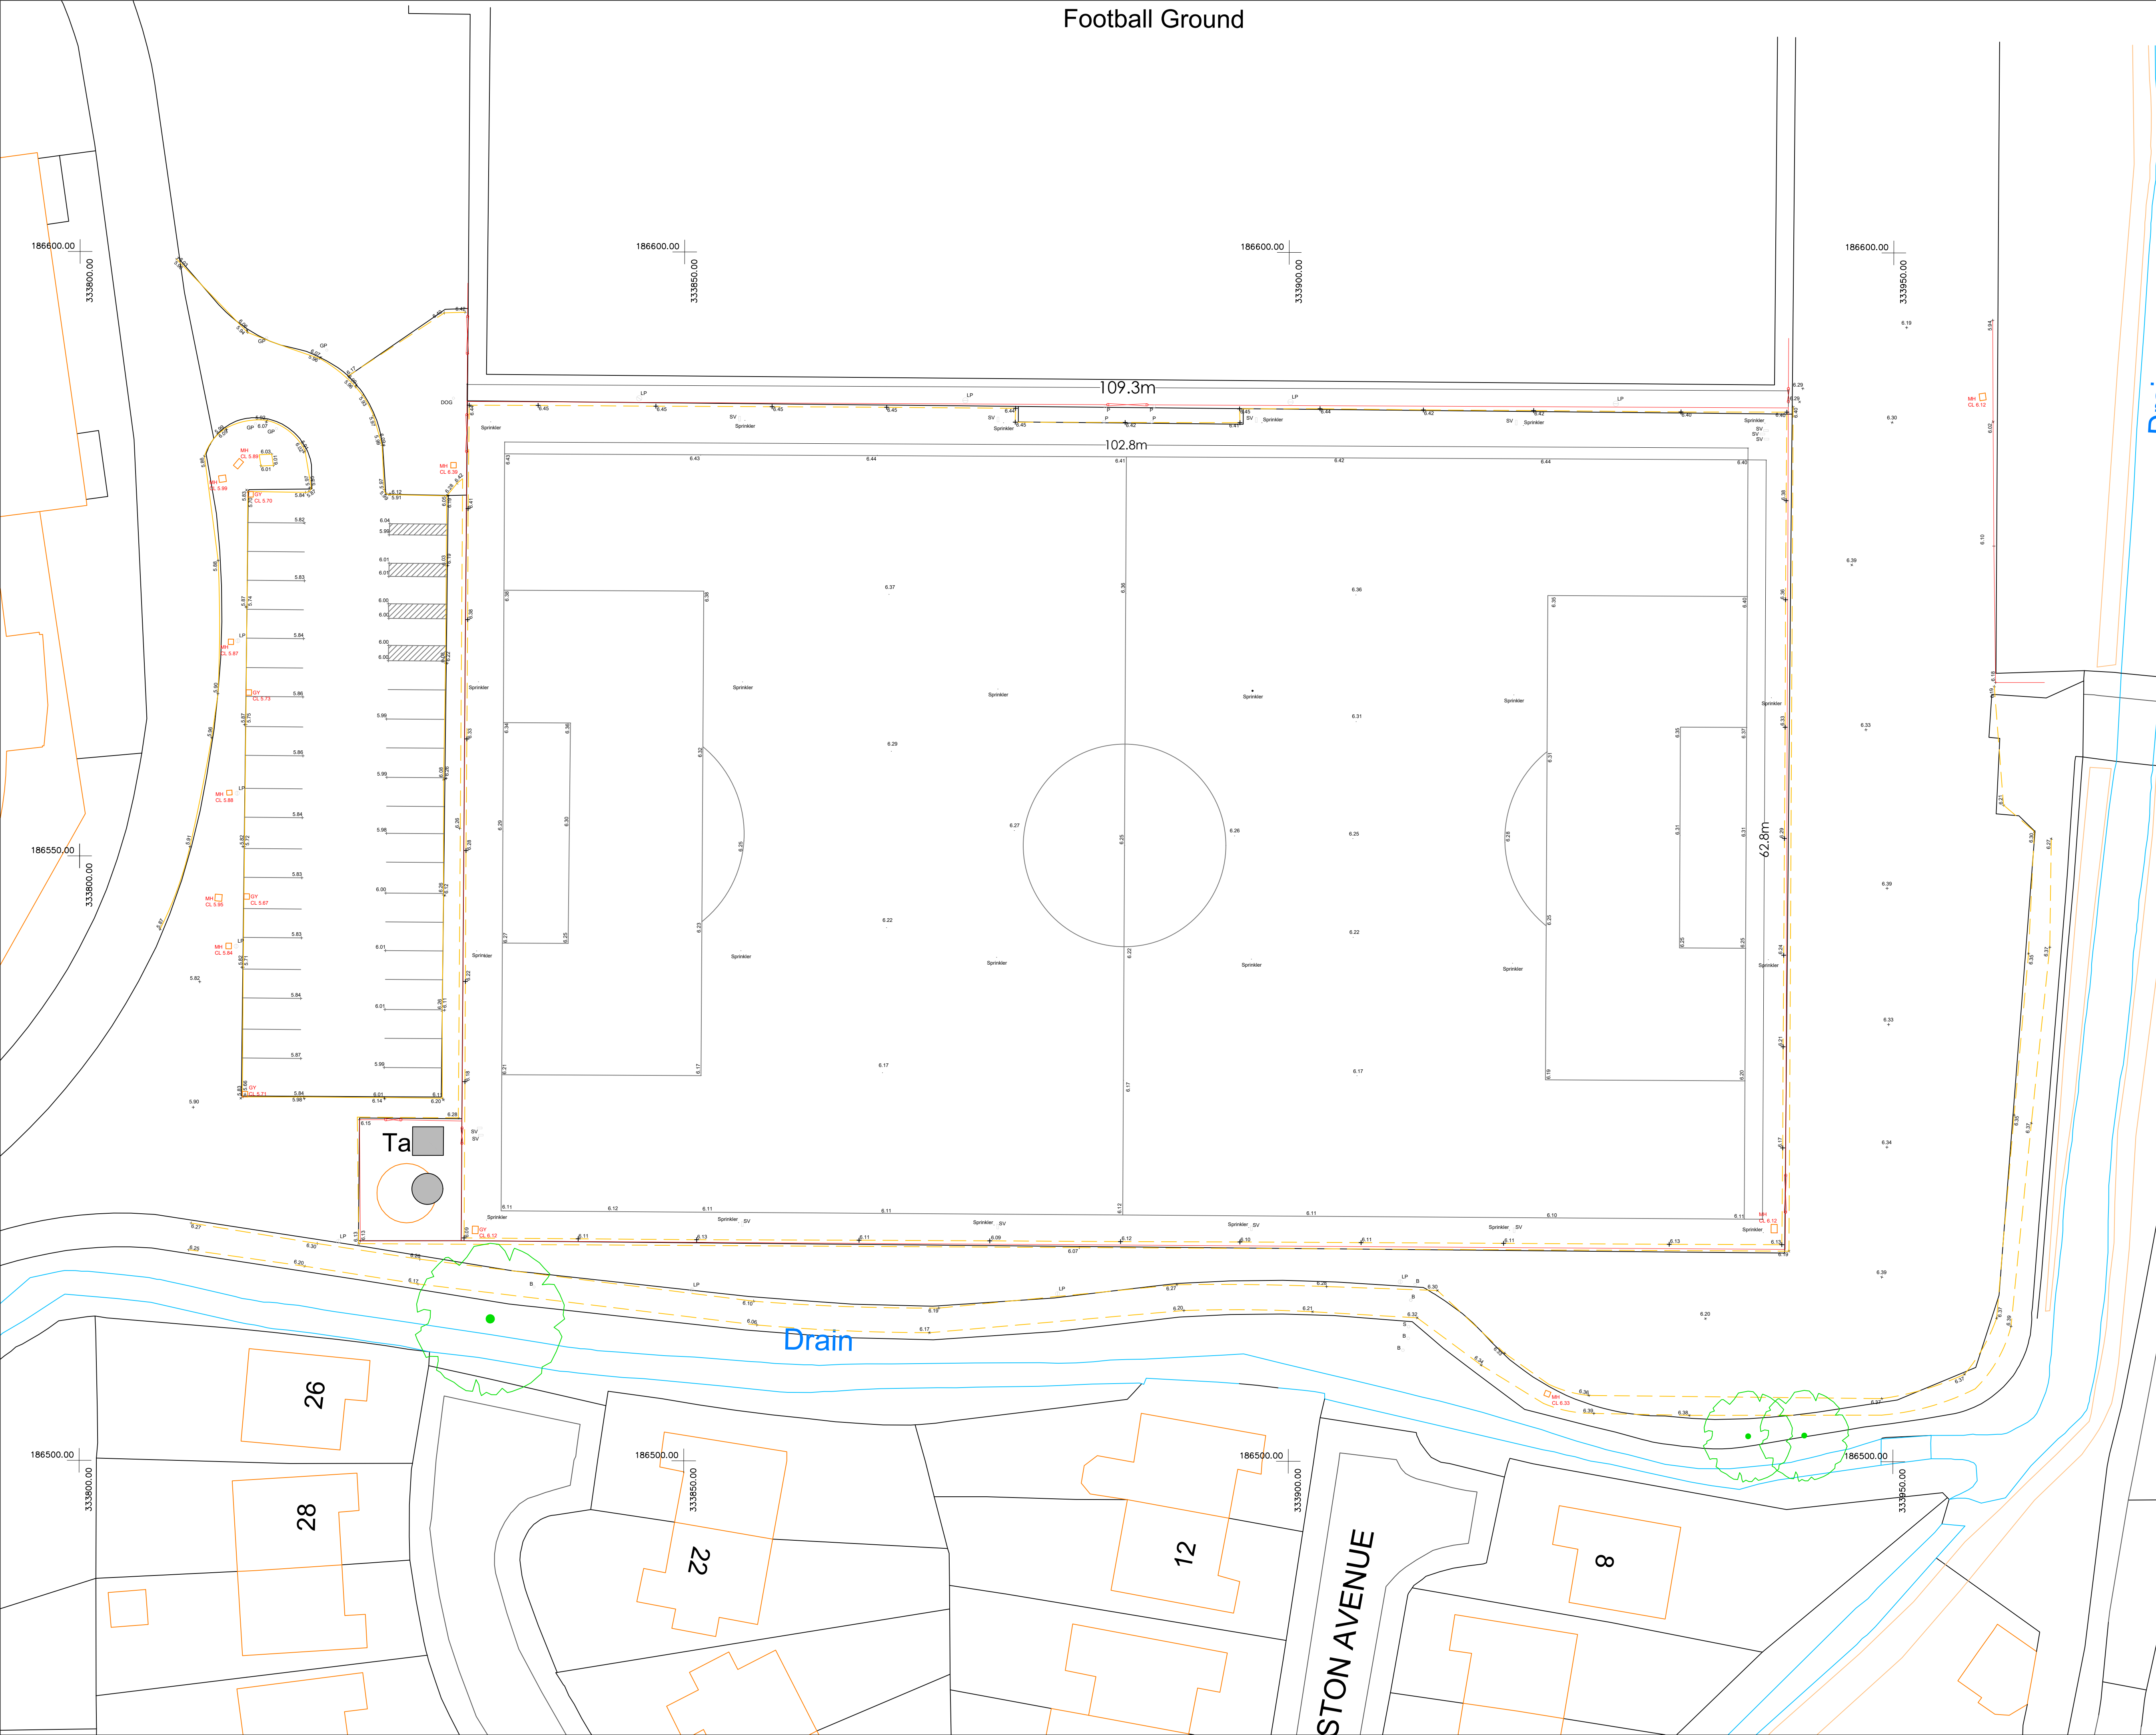

Football Ground

NOTES
It is the contractors responsibility to check design levels and sizes for compliance. Any discrepancies or errors to be identified to the design team.

Topographical Survey Undertaken to obtain existing levels and dimensions of the site

Pitch Dimensions

Total Pitch Area - 109.3m x 69.6m = 7,608m²

Playing Area - 102.8m x 62.8 = 6,456m²

Key

- Contours
- Gate
- Tree
- Building
- Fence

Code

- MH - Manhole
- GY - Gully
- GP - Gate Post
- LP - Lamp Post
- SV - Stop Value
- P - Post
- S - Spot Level
- B - Bollard
- DOG - Drop of Ground

Copyright Sports Labs Ltd 2025

Revision	Date	Description	By

Status

Sports Labs
1 Adam Square
Brucefield Industrial Estate
Livingston
info@sportslabs.co.uk

Client
Football Association of Wales

Site
Dragon Park

Drawing Title
Topographical Survey

Drawing No.
3475-SL-DR-050-TS-R00

Scale @ A1 1:250	Date 01/2026	Drawn By FS	Checked By GS
---------------------	-----------------	----------------	------------------

Scale Bar (metres)