


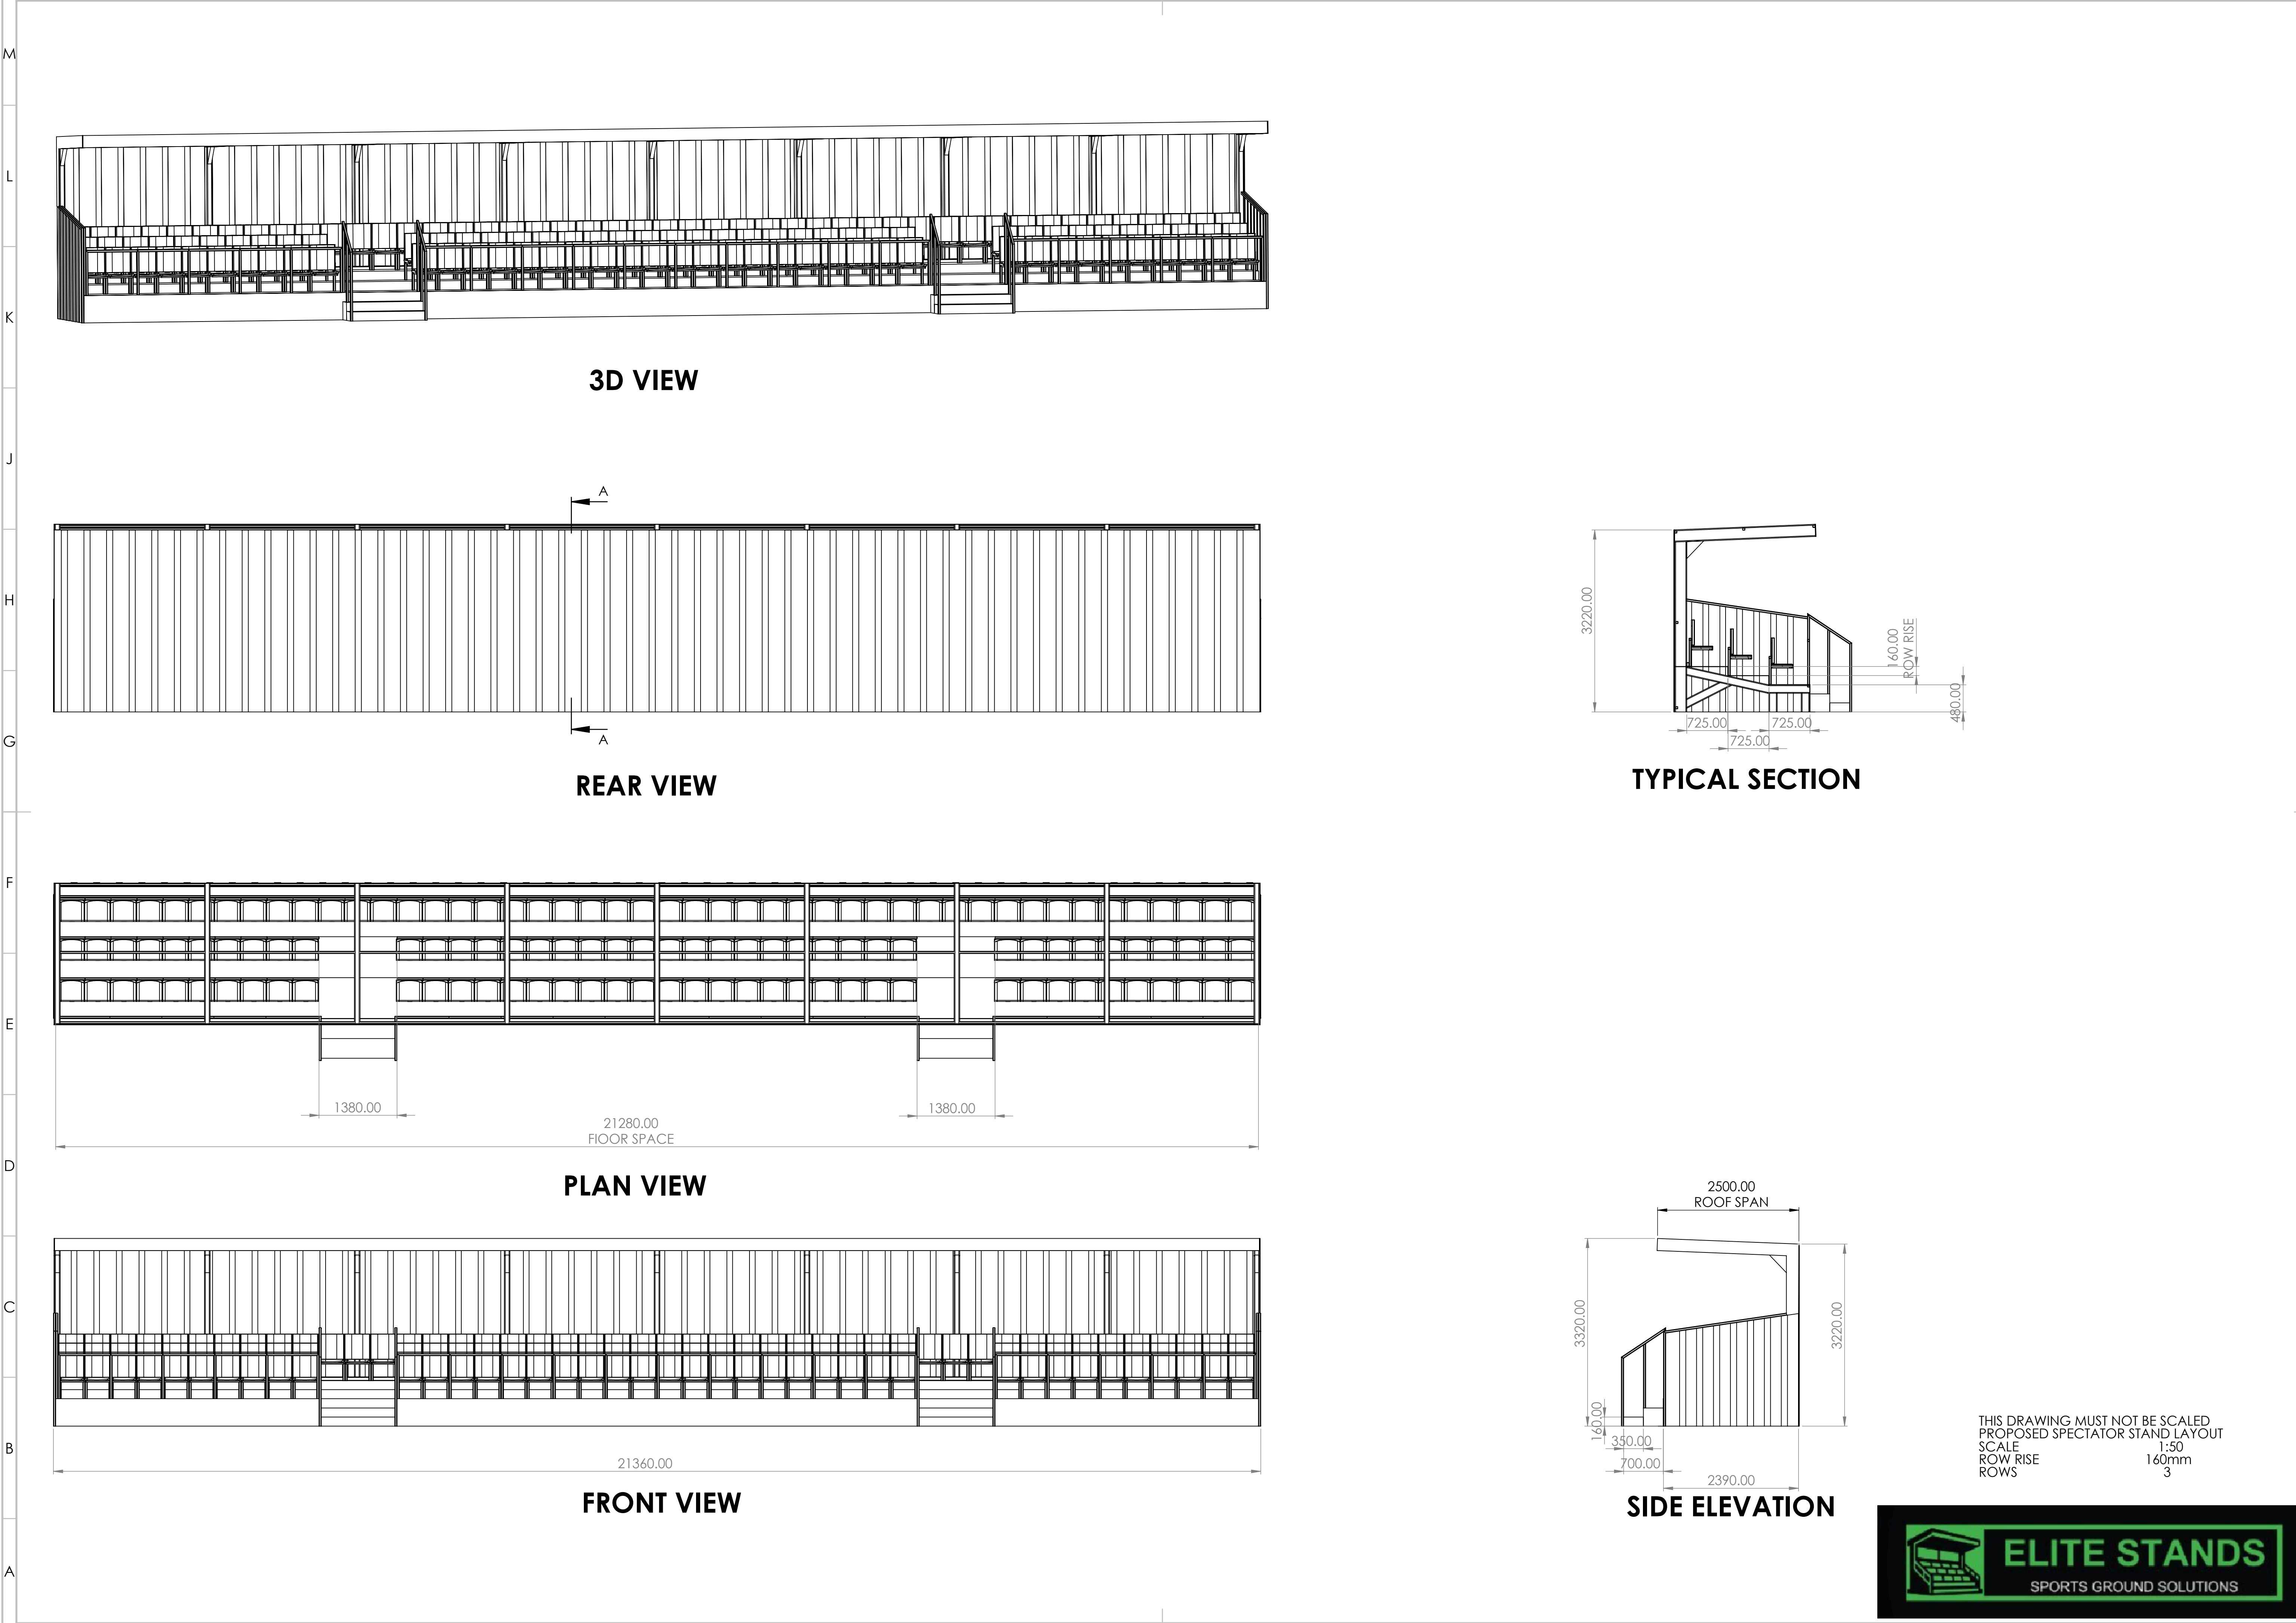

THIS DRAWING MUST NOT BE SCALED
PROPOSED SPECTATOR STAND LAYOUT
SCALE 1:50
ROW RISE 160mm
ROWS 3

