


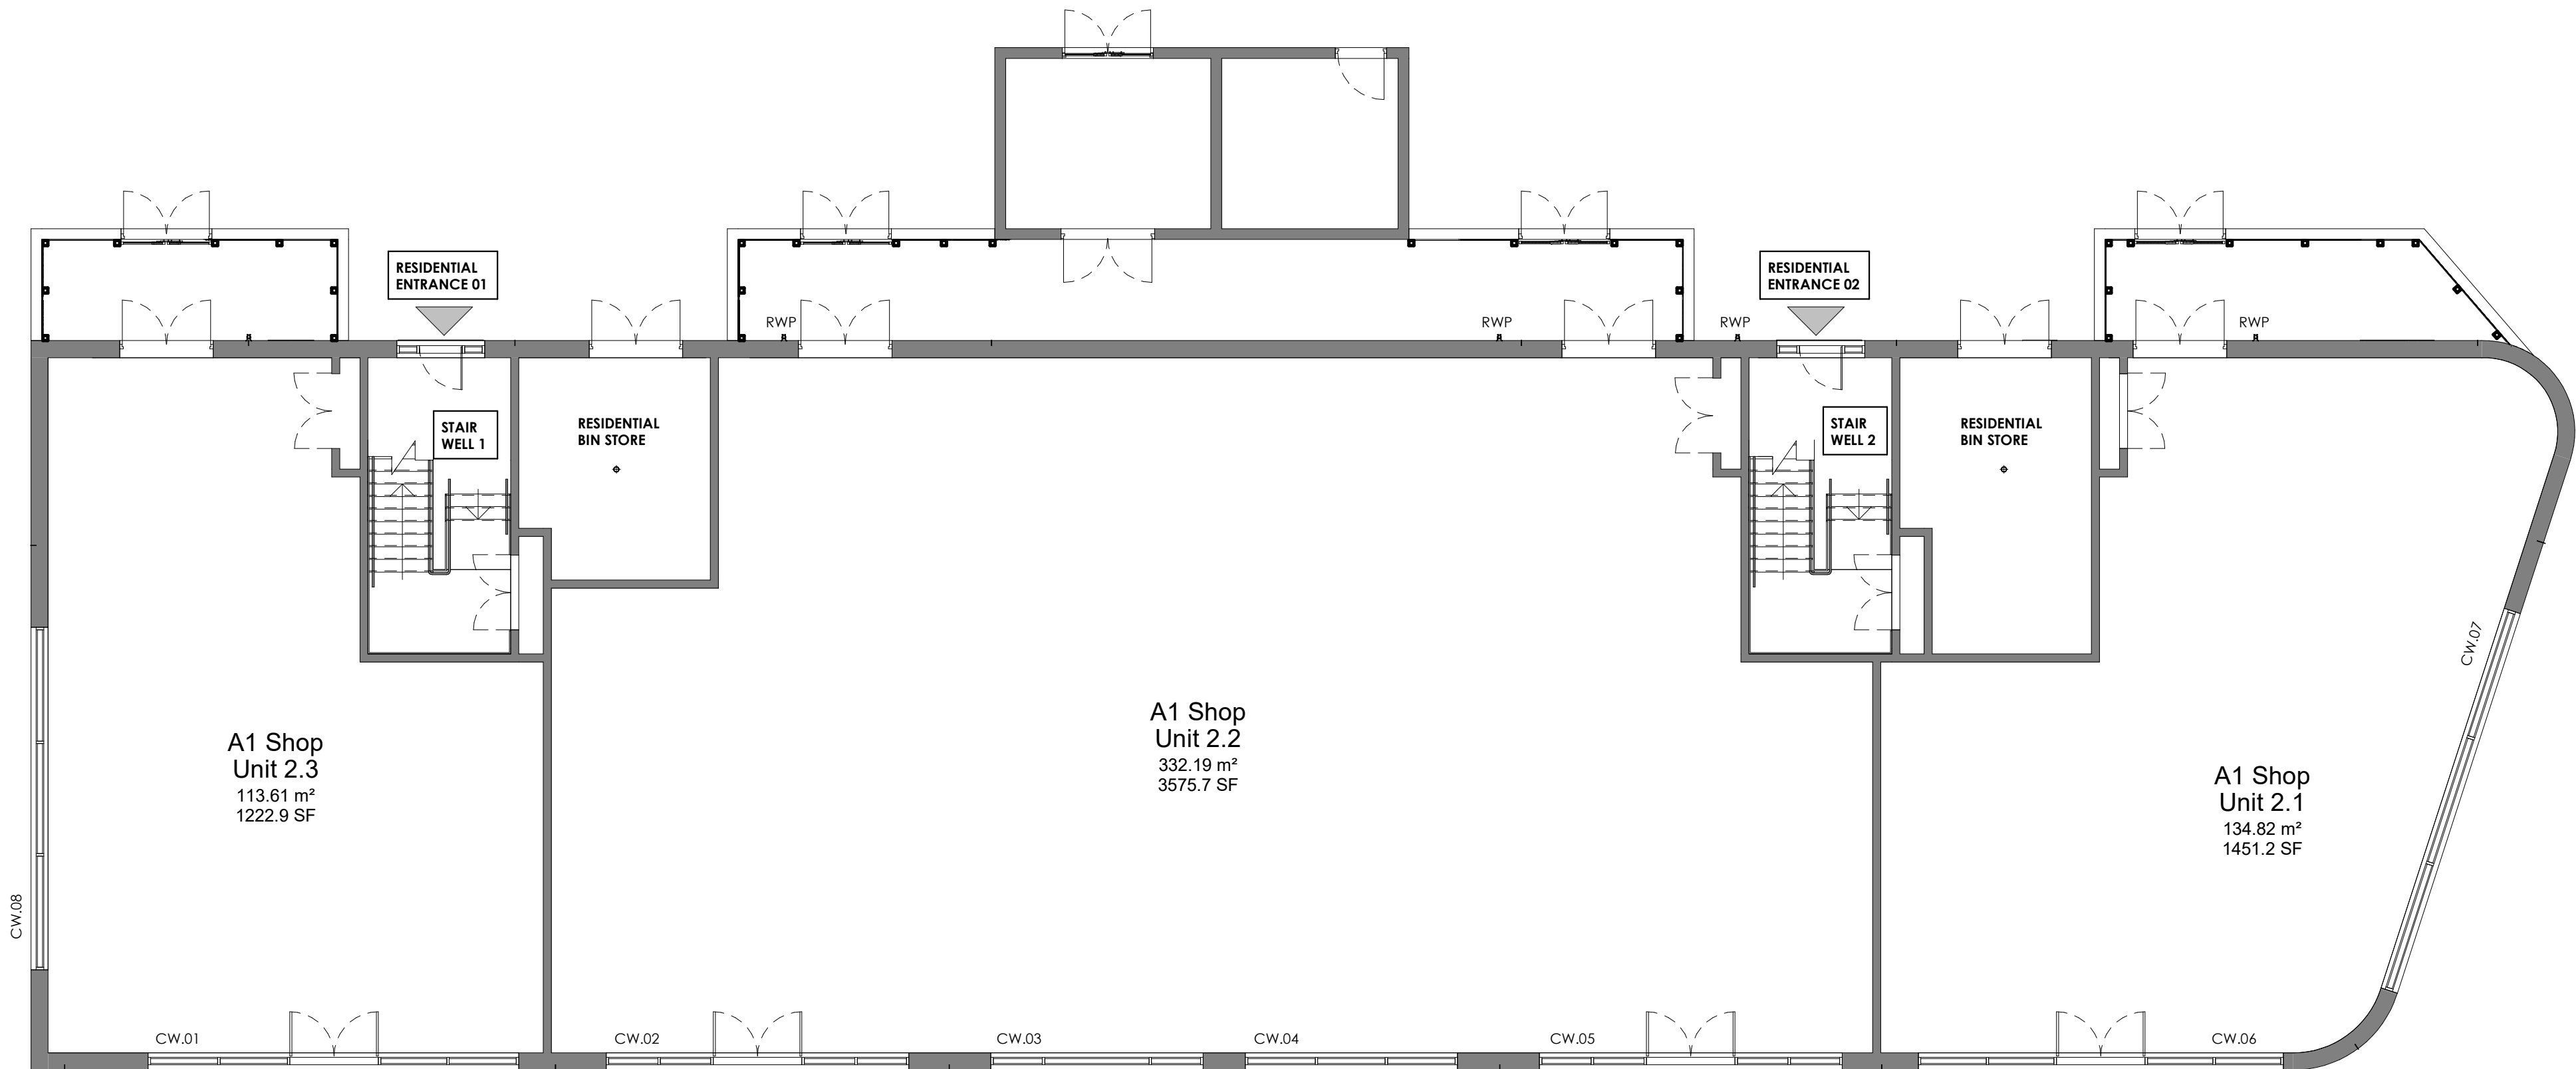

Retail Block 02-
Ground Floor GA Plan
SCALE 1:100 @ A1

GENERAL NOTES

1. DO NOT SCALE THIS DRAWING. ONLY USE FIGURED DIMENSIONS IF IN DOUBT ASK.
2. UNLESS NOTED OTHERWISE ALL DIMENSION ARE IN MILLIMETRES & AND ALL LEVELS ARE IN METRES RELATIVE TO ORDNANCE DATUM.
3. ALL LONGITUDINAL AND TRANSVERSE DIMENSIONS ARE MEASURED IN PLAN UNLESS OTHERWISE NOTED.
4. THIS DRAWING IS TO BE READ IN CONJUNCTION WITH ALL SCHEME DRAWINGS AND DESIGNERS RISK ASSESSMENT
5. THE CONTRACTOR IS TO CHECK ALL DIMENSIONS PRIOR TO CONSTRUCTION AND ANY DISCREPANCIES MUST BE REPORTED TO SPRING DESIGN BEFORE PROCEEDING.
6. ALL STATUTORY SERVICES INFORMATION SHOWN HAS BEEN PROVIDED BY THE RELEVANT STATUTORY AUTHORITIES. THE CONTRACTOR IS TO SATISFY HIMSELF AS TO THE ACCURACY OF THE LOCATIONS, SIZE AND MATERIAL AND OWNERSHIP OF THE SERVICES PRIOR TO ANY WORKS BEING CARRIED OUT.
7. THIS DRAWING IS TO BE READ IN STRICT CONJUNCTION WITH ALL M&E AND STRUCTURAL ENGINEER DRAWINGS. ANY DISCREPANCIES ARE TO BE REPORTED BACK TO ARCHITECT.



Retail Block 02-
First Floor GA Plan
SCALE 1:100 @ A1

FIRST FLOOR FLAT SCHEDULE			
FLAT	TYPE	G.I.A	FLAT TYPE
01	1B2P	51m²	01
02	1B2P	51m²	01
03	2B4P	71m²	02
04	1B2P	51m²	01
05	2B4P	76m²	03
06	2B4P	78m²	04
07	2B4P	67m²	05
08	2B4P	78m²	06
09	2B4P	71m²	07

- FLAT TYPE 01
- FLAT TYPE 02
- FLAT TYPE 03
- FLAT TYPE 04
- FLAT TYPE 05
- FLAT TYPE 06
- FLAT TYPE 07

A1

Original sheet size

Note: This Drawing is copyright. Its use or reproduction is subject to permission from Spring Design Consultancy Limited. All rights are reserved until invoices are paid in full. Contact SDC regarding terms & conditions. Check printed scale, responsibility is not accepted for reproduction of digital media or measuring from this document. Only figured dimensions to be used for construction. No responsibility will be taken for any design used for construction prior to receipt of relevant approvals. Report doubts/discrepancies to project Architect.

				Client		Lovell Group				Project		Ringland Regeneration				Drawing Title				Retail Block 02 GF & FF					
B		09.04.24		Rain Water Pipes Changed Back to Aluminium to Lovell Request		MLM																			
A		09.04.24		Walk Changed Back to Curves		MLM																			
Rev		Date		Description		By		Construction		15.02.23		MLM		MLM		CW		As indicated@A1		2603		RB02 (20) 100			