

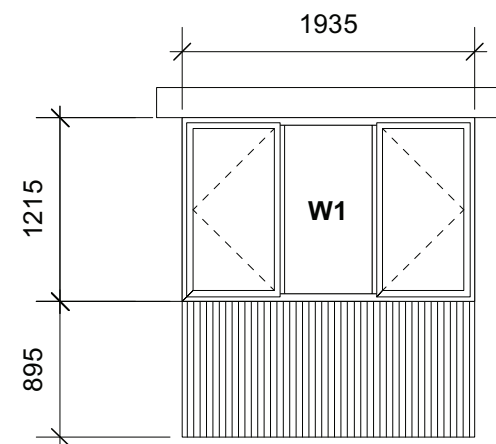
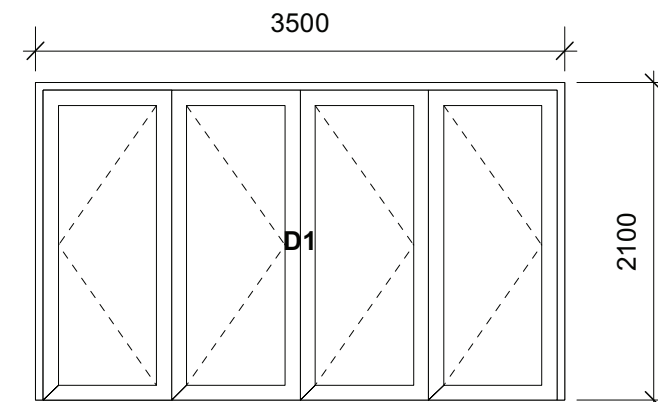




Velux conservation roof window GPL MK08
(See supporting document
GPL_70_conservation_ en-GB_GB)

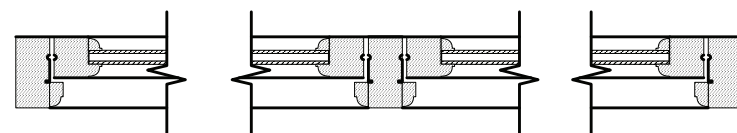


Powder coated aluminium bifold door
(See supporting document 'Cortizo-Bi-Fold-Door')

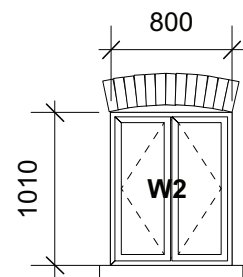

Horizontal window section
W2/3

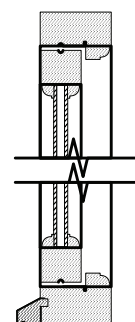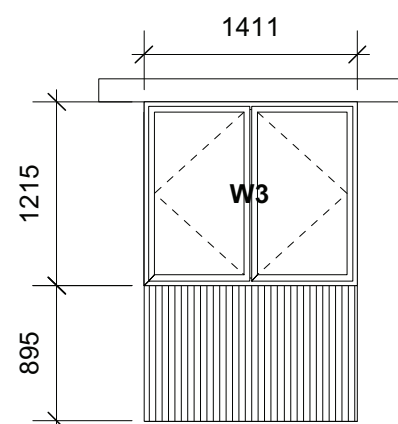

Vertical window section
W1/2/3

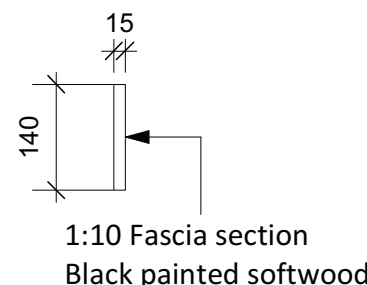

Vertical Uk grown T&G cedar naturally finished. Fixed to 25 x 50mm treated battens

25 x 50mm treated counter battens to provide vented and drained cavity


External quality plywood sheathing - 12mm thick marine ply wood (or other approved)

Breathable membrane - having a vapour resistance of not more than 0.6 MNs/g


Treated timber frame constructed using 100mm x 50mm head & sole plates and vertical studs

Insulation to be 90mm of Celotex GA4000 between studs and 50mm Celotex GA4000 over studs with VCL



12.5mm plasterboard over studs finished with 3mm skim coat of finishing plaster

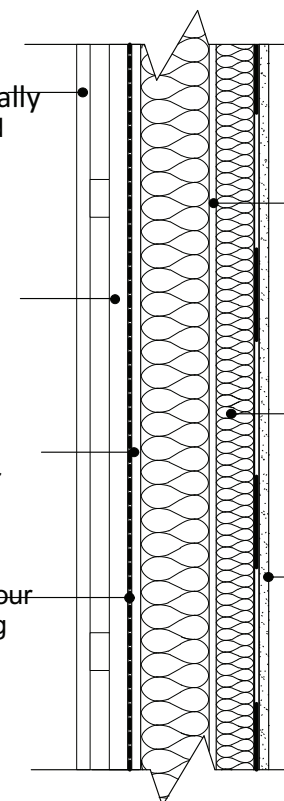


Infill timber frame wall detail

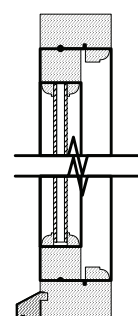



Vertical window section
W4

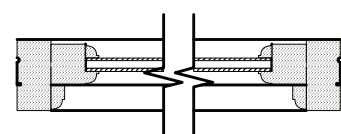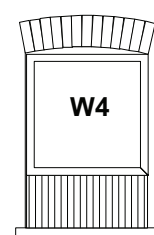

Horizontal window section
W4

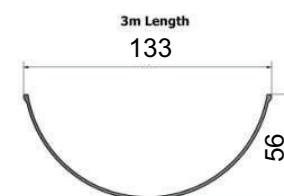

Half round, Textured black aluminium gutter with traditional, textured black aluminium downpipe from ALUGUTTER

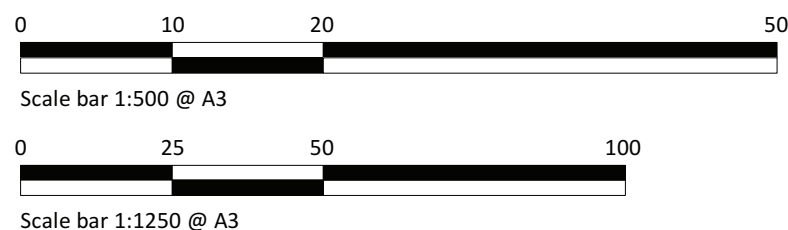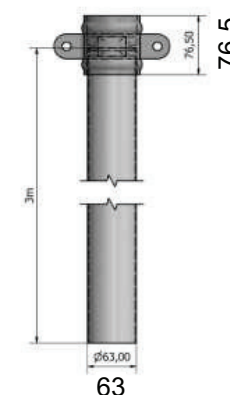

Skerryvore Designs Ltd
skerryvoredesigns.co.uk

SK

Phone **01633 897922**
Mobile **07816 934352**
contact@skerryvoredesigns.co.uk

JOB
TITLE Barn at Coc Y North Lane
Rhiwderin
NP10 8RR

DRAWING
TITLE Discharge of conditions
No.6

DRAWING No. SD120 20

SCALE 1:25 / 1:50 @ A3

DATE Nov 25