
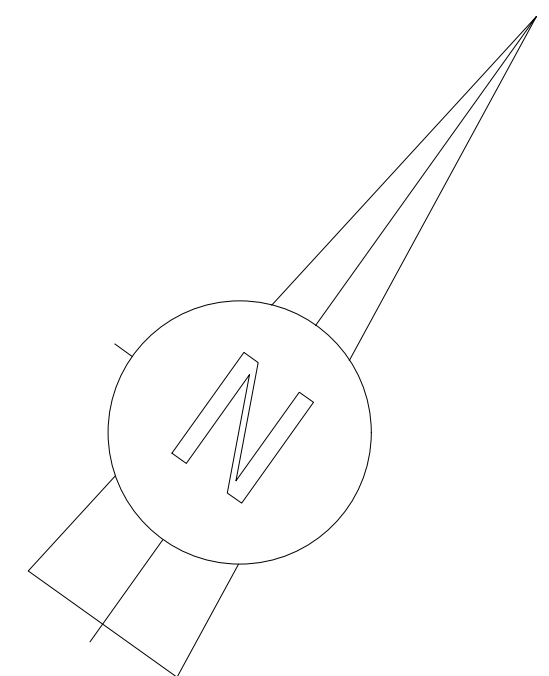
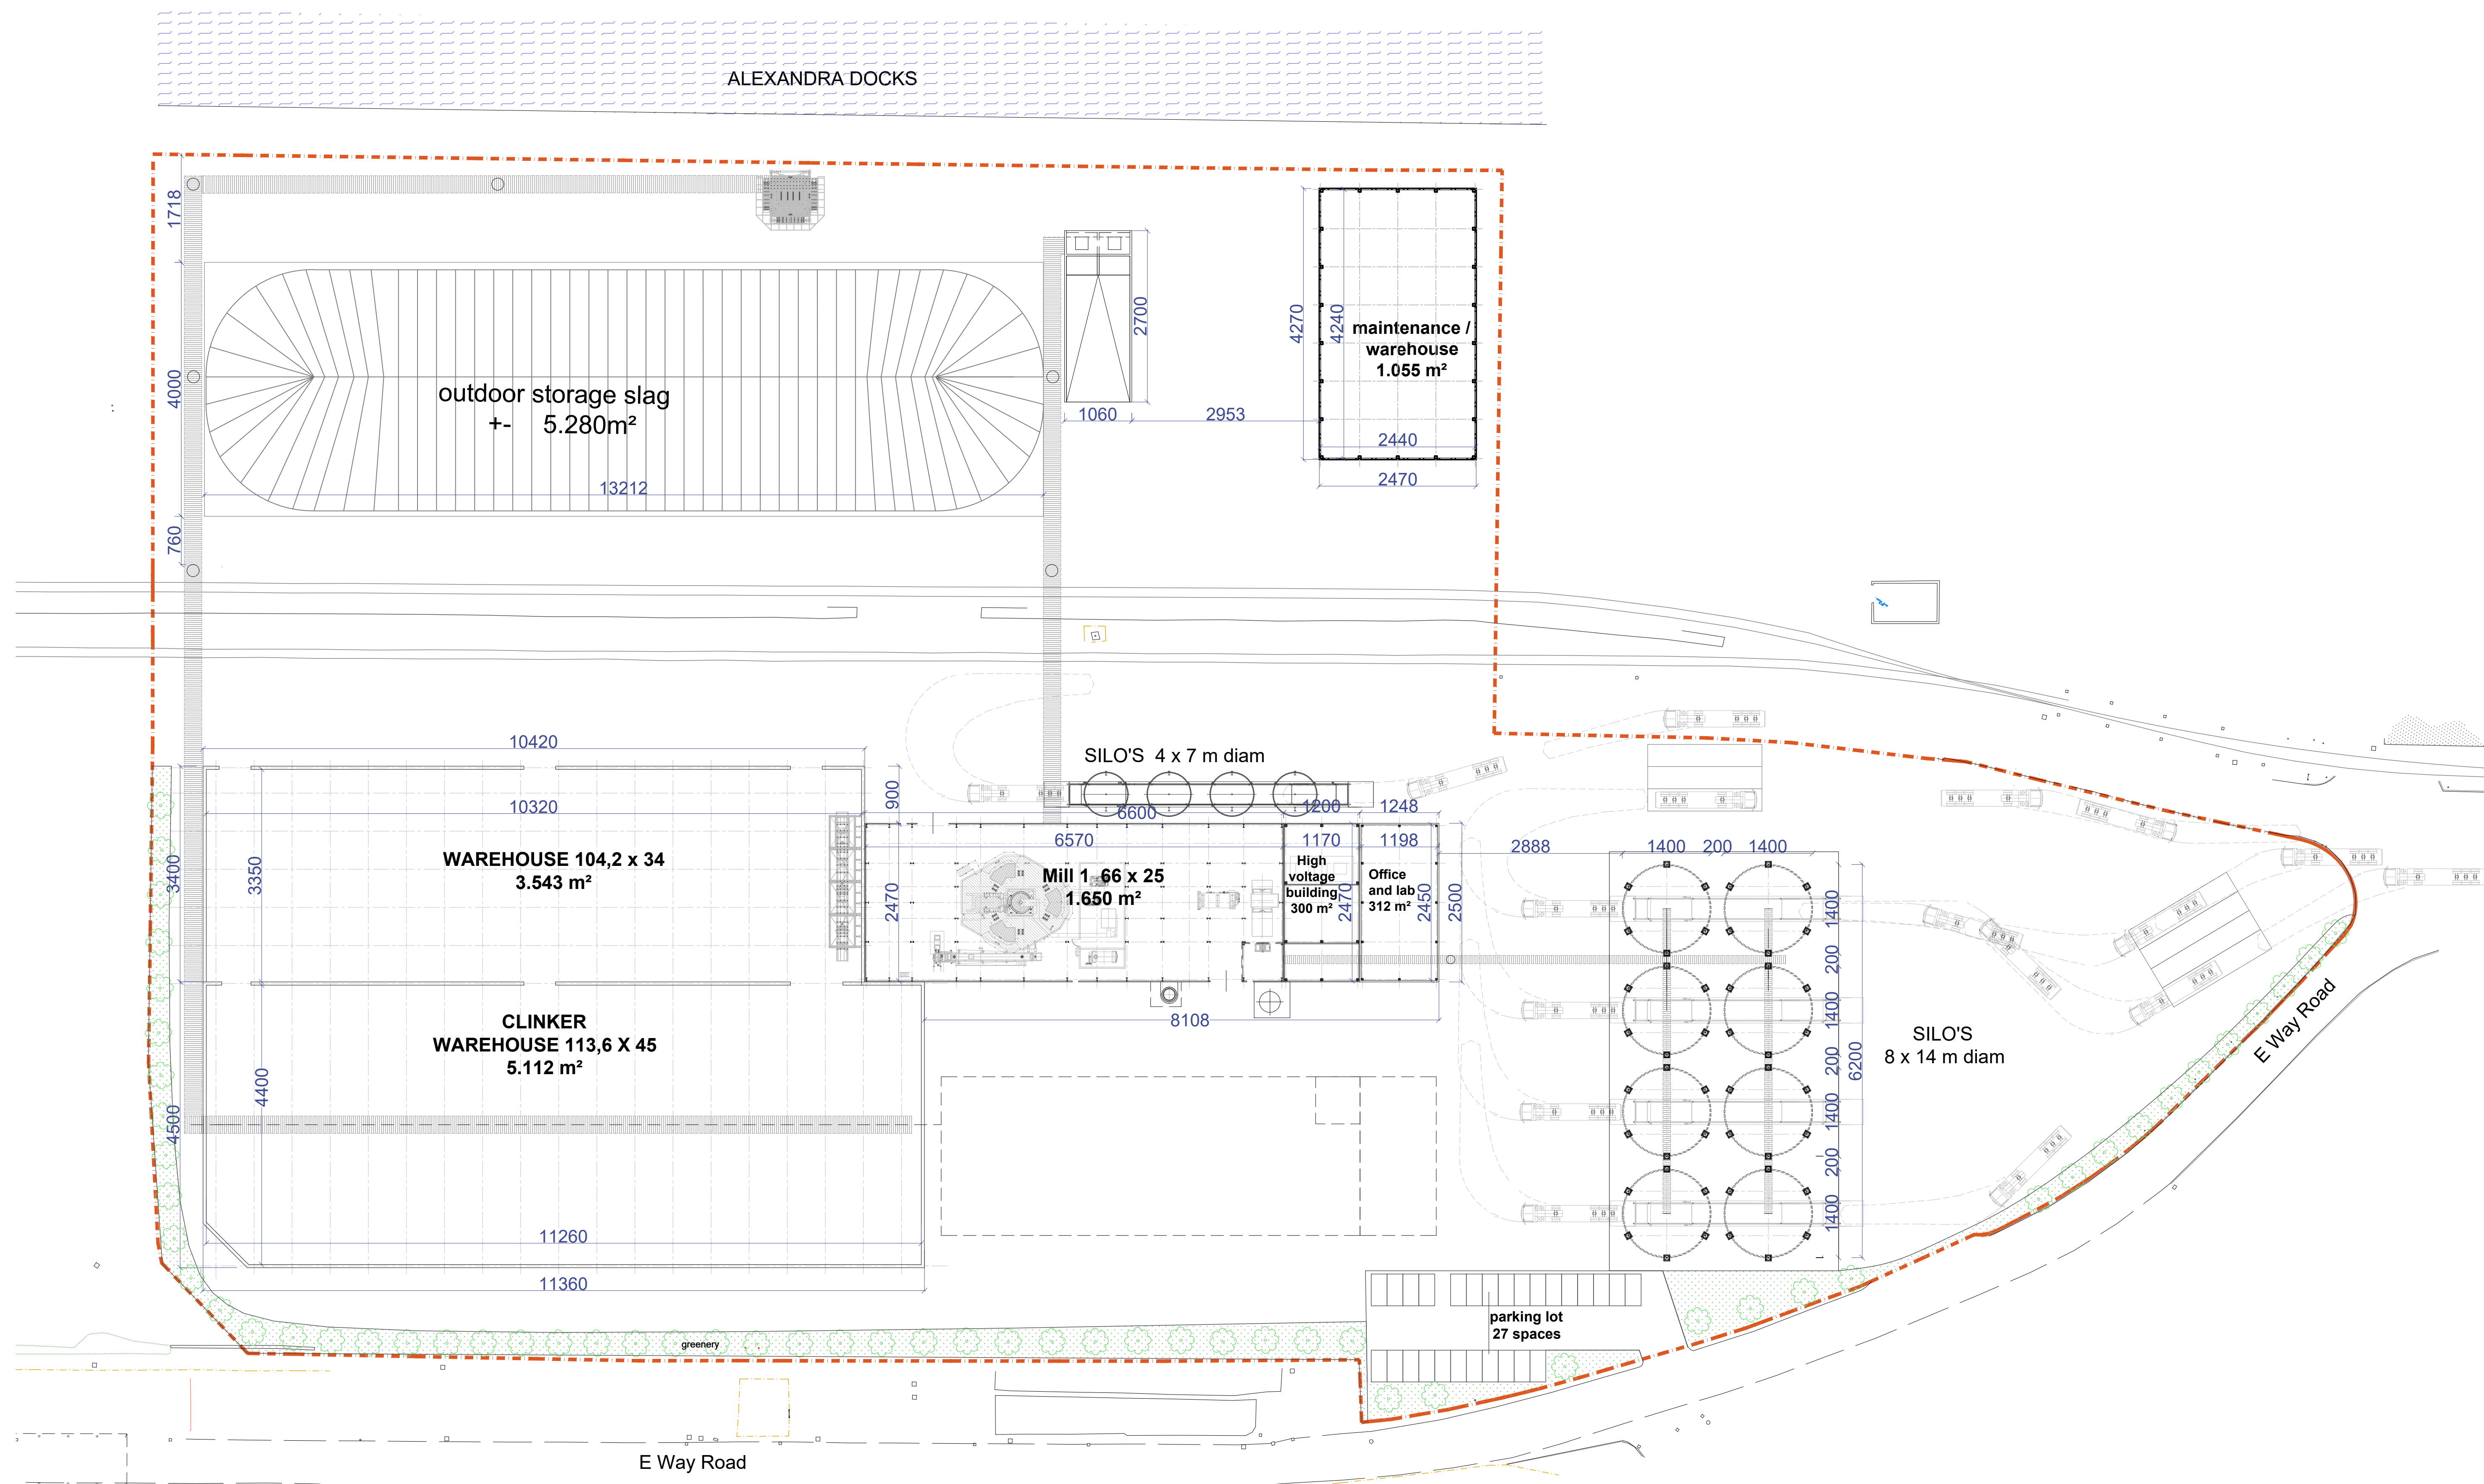


ELEVATION SOUTH

ELEVATION EAST

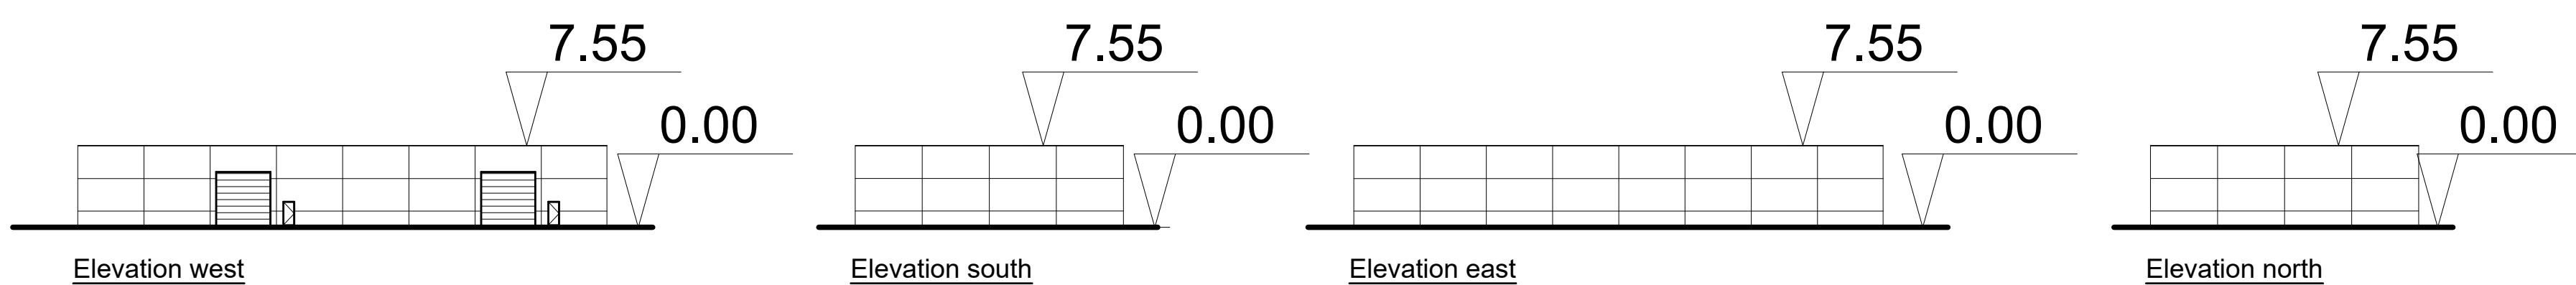

MAINTENANCE BUILDING / WAREHOUSE

arcade

Arcade Koning - Groeningelaan 132, 2550 Koning
Arcade Hasselt - Trichterlaanweg 2, 3550 Hasselt
Arcade Gent - Ootegemsesteenweg Zuid 808 bus 347, 9000 Gent
T 03 239 58 75 - info@arcade-eng.com - www.arcadegroep.be

**CEMMINERALS
DEVELOPMENT SOUTH DOCK - NEWPORT**

CONSTRUCTION SITE: Alexandra Dock - Newport - Wales - UK

CLIENT: Cemminerals NV
Christoffel Columbaan 37 - 9042 Gent

ARCHITECT:

INDEX	DATE	BY	CHANGE
A	03-11-2023	EW	aangepast
B	22-12-2023	EW	aangepast
C	01-12-2023	EW	aangepast
D	16-02-2024	EW	aangepast
E	26-02-2024	EW	aangepast
F	07-03-2024	EW	aangepast

SITE PLAN

DATUM: 04-10-2023

1/500

Architecture - Preliminary Draft

6023UK_AR_PL_1001-F