


FREESTANDING 48 SHEET SPECIFICATIONS

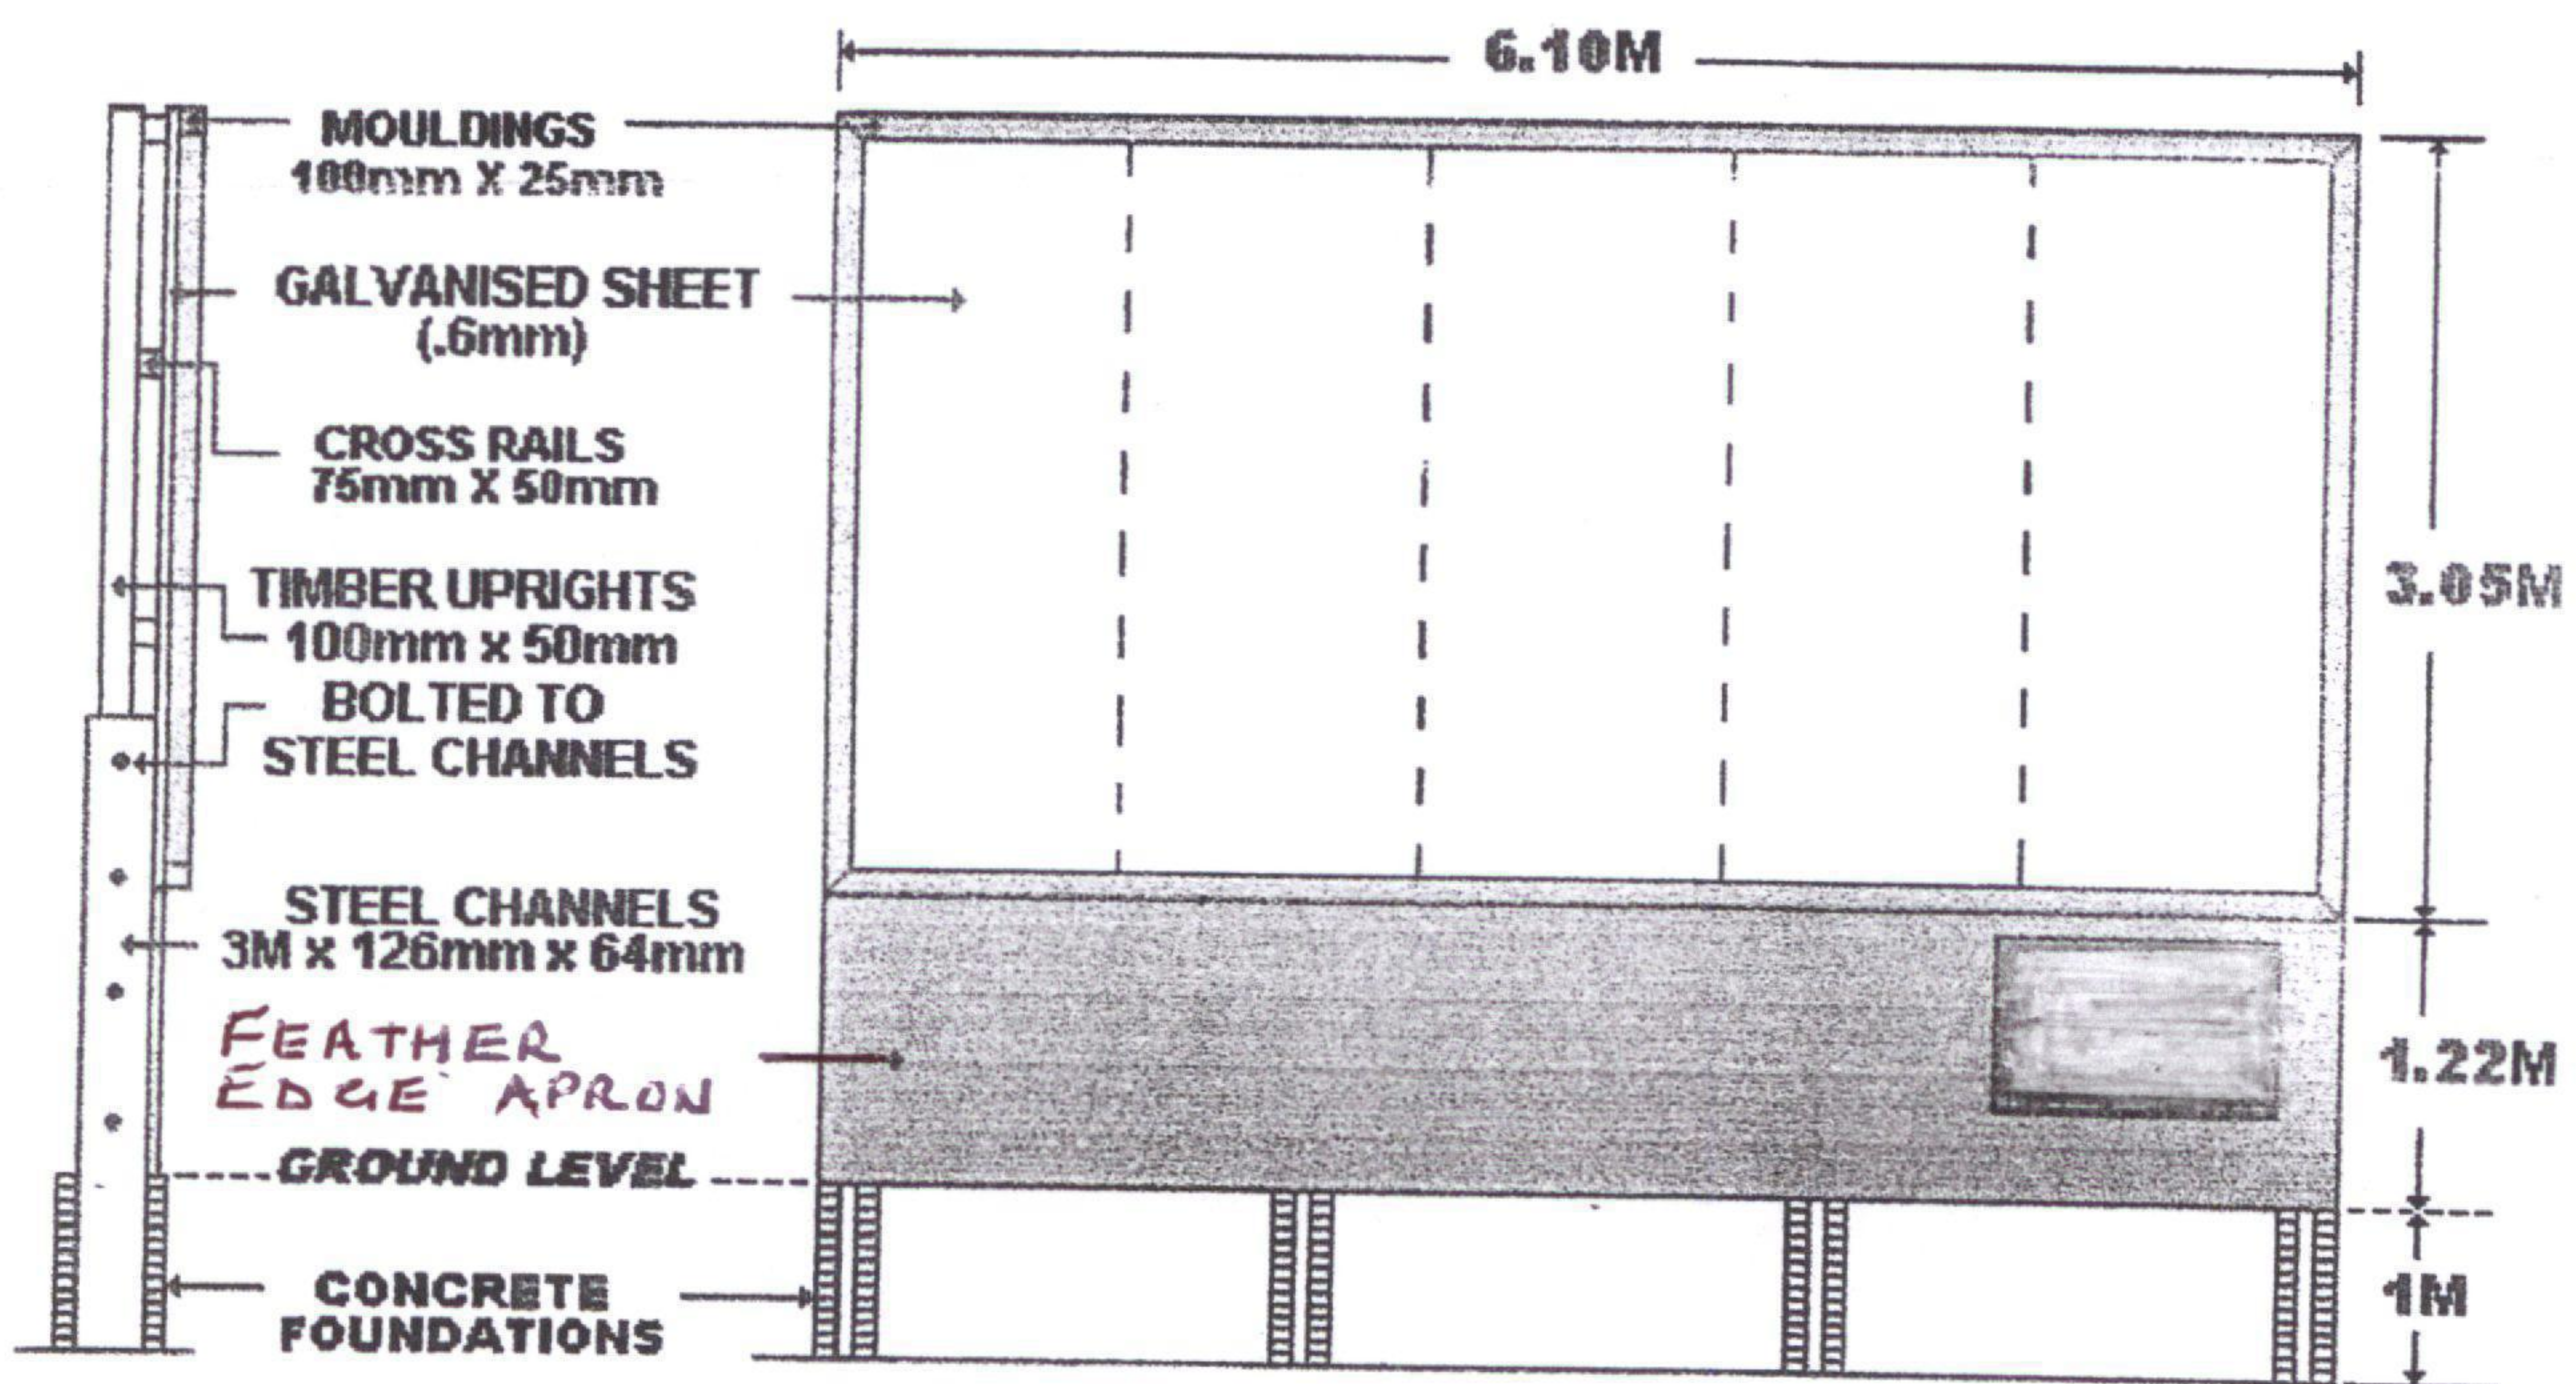

SIDE
ELEVATION

FRONT ELEVATION