


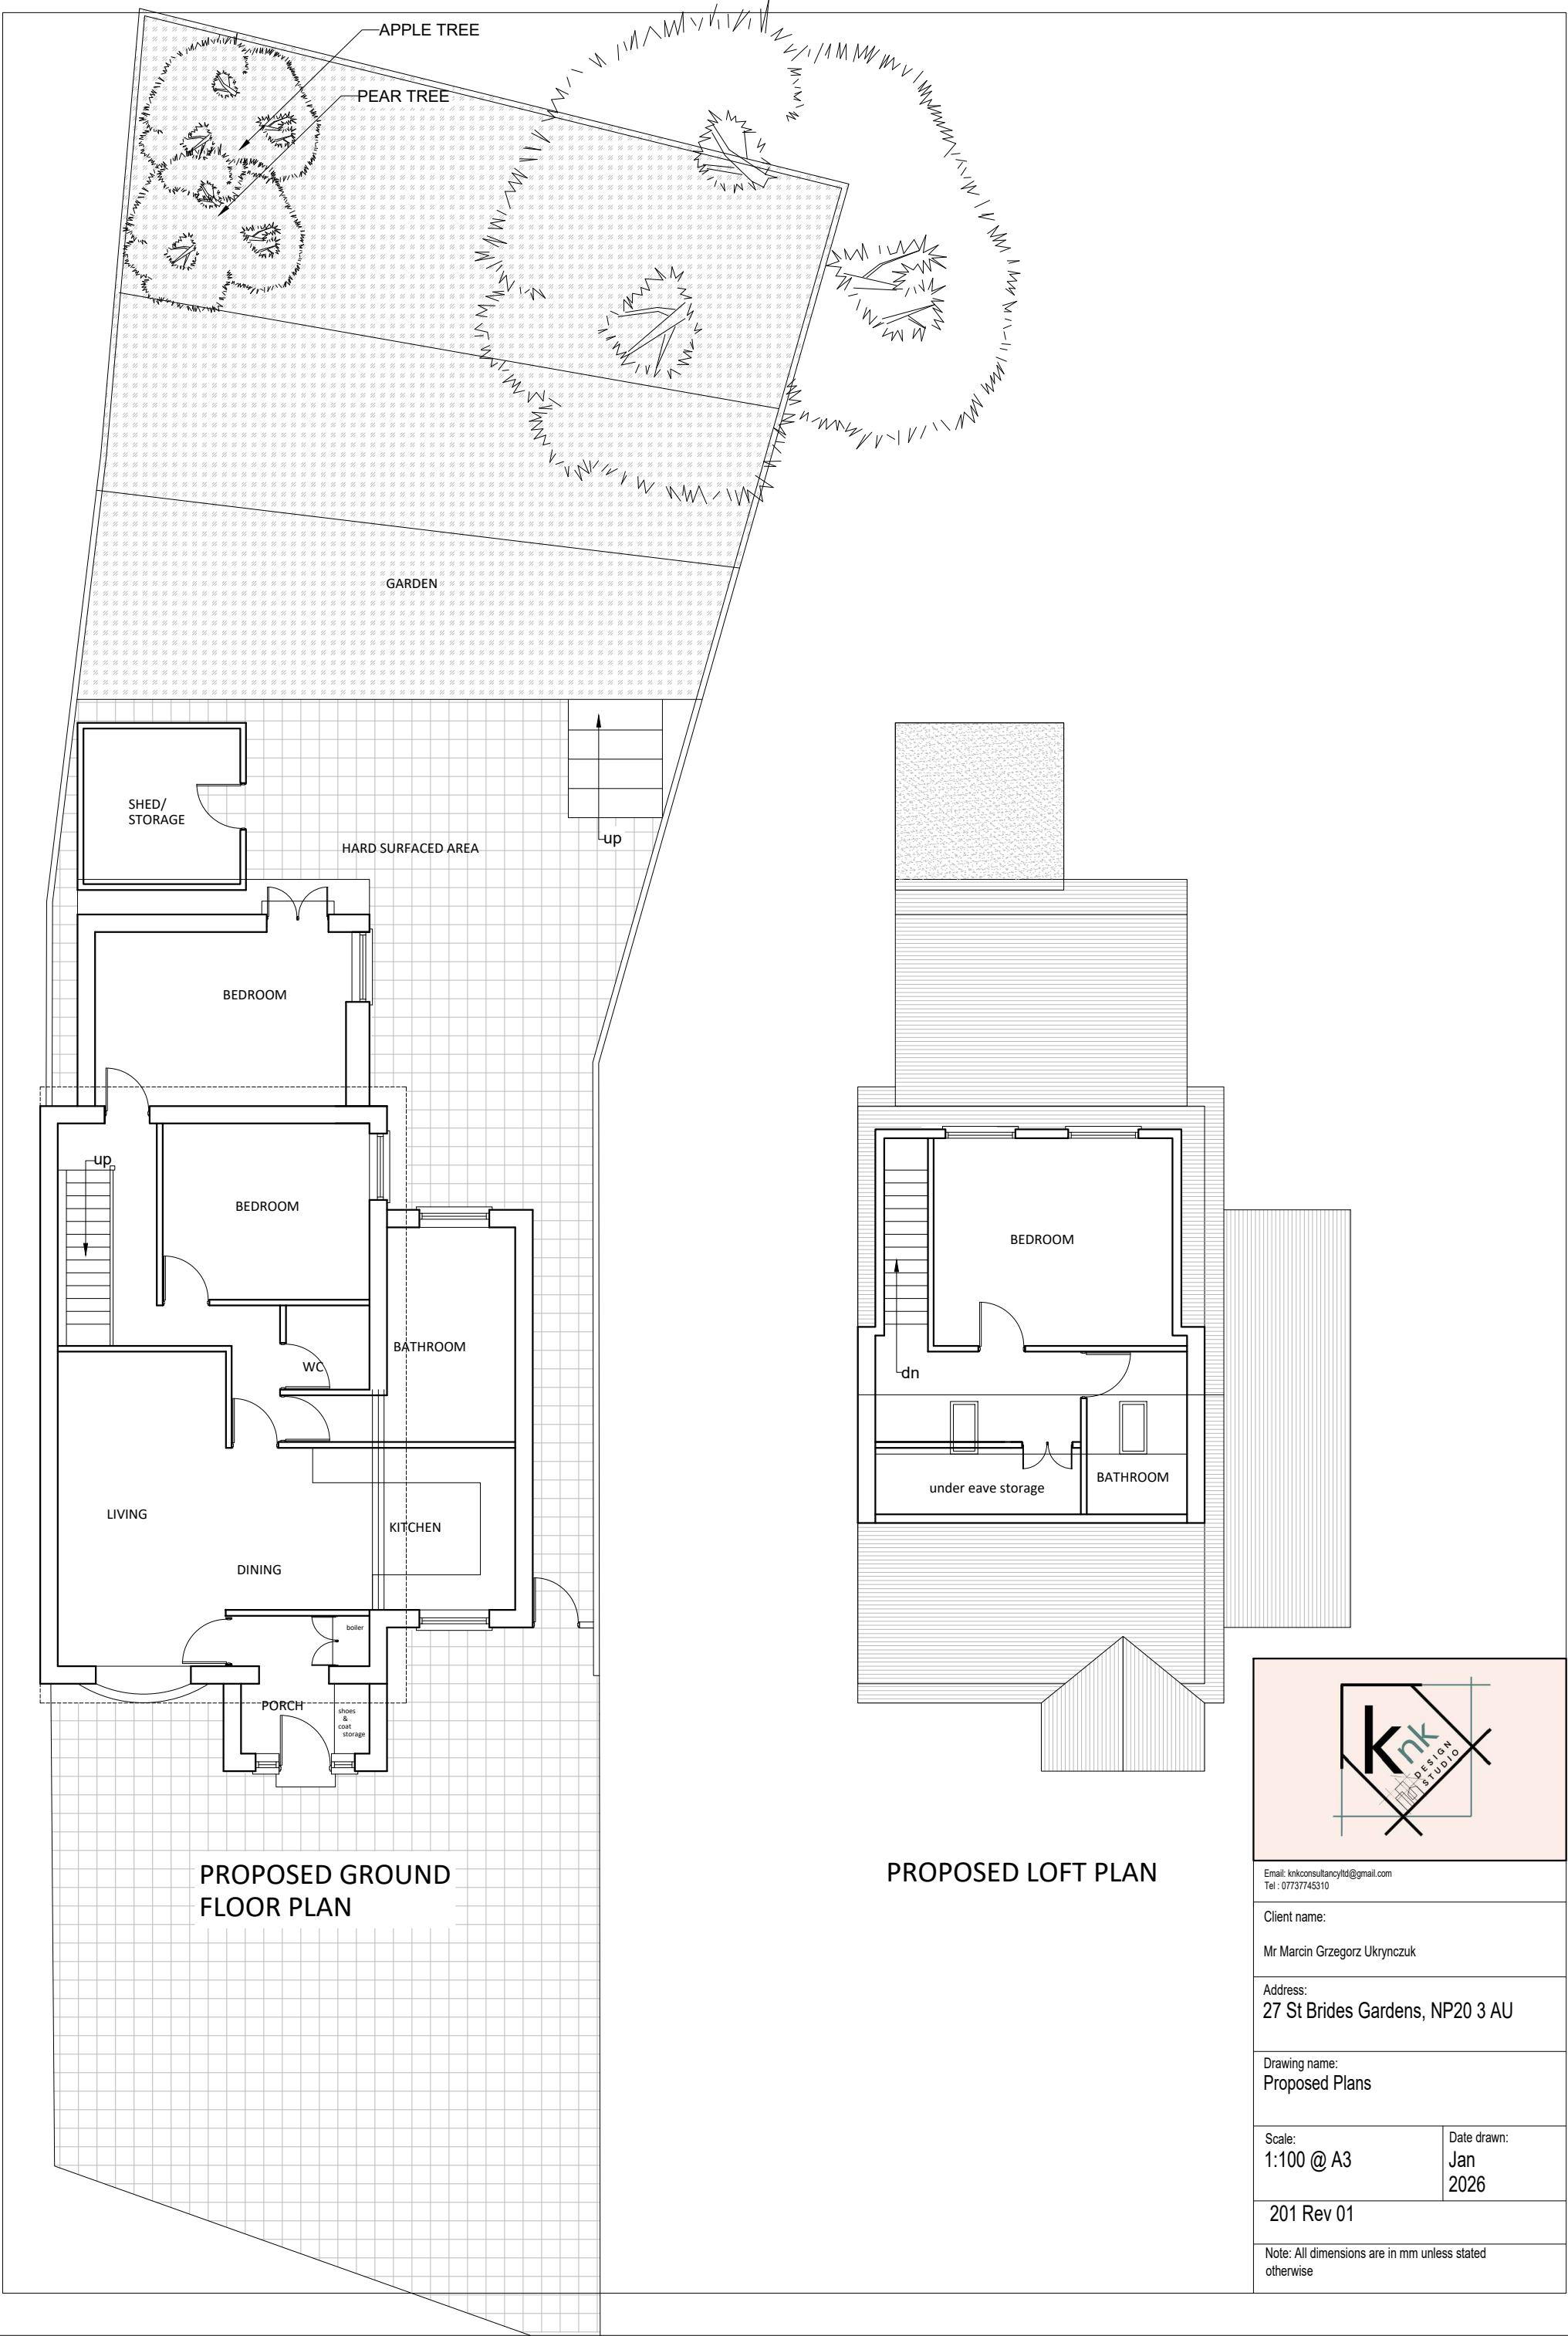



Email: knkconsultancytld@gmail.com
Tel : 07737745310

Client name:

Mr Marcin Grzegorz Ukrynczuk

Address:

27 St Brides Gardens, NP20 3 AU

Drawing name:

Proposed Plans

Scale:	Date drawn:
1:100 @ A3	Jan 2026

201 Rev 01

Note: All dimensions are in mm unless stated otherwise