



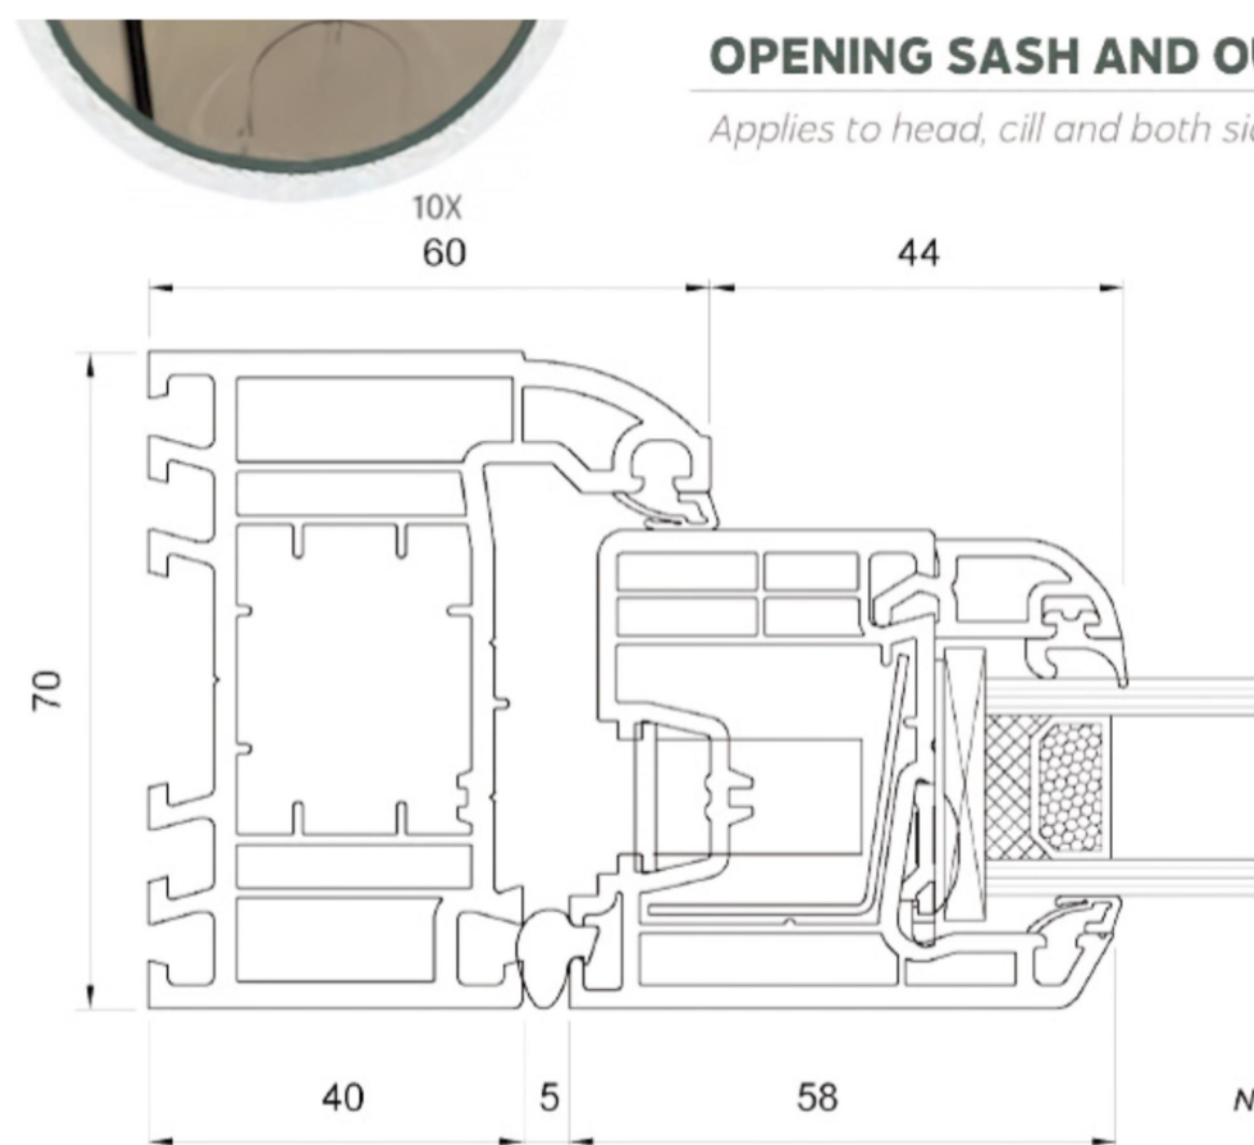

OPENING SASH AND OUTER FRAME


Applies to head, cill and both sides

N.B. Not to Scale

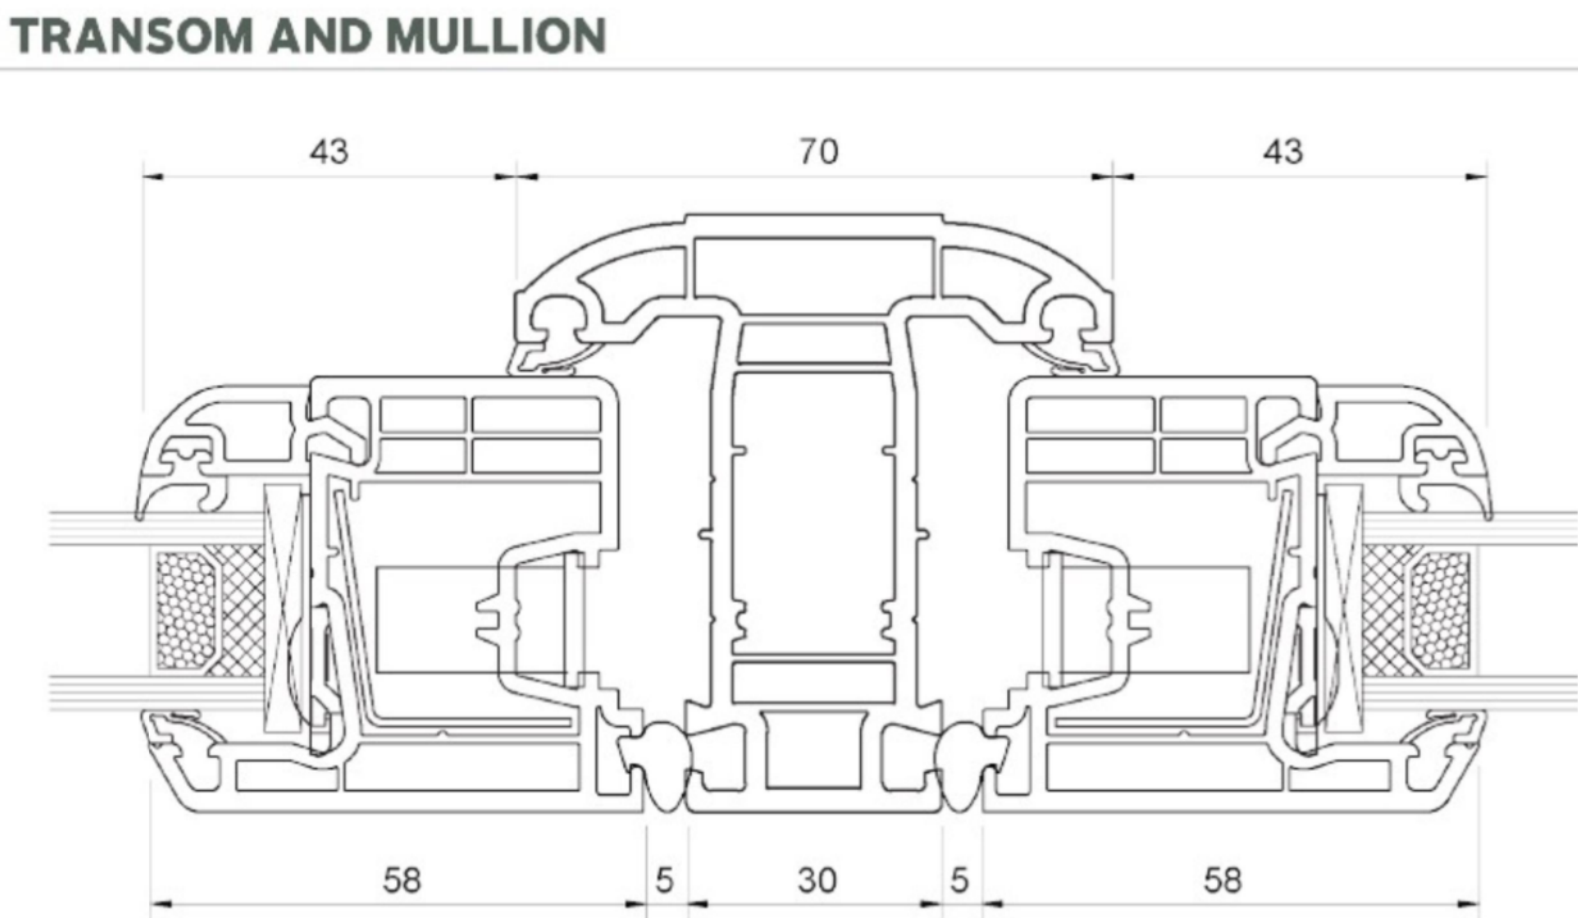

TRANSOM AND MULLION

TRANSOM WEATHER BAR

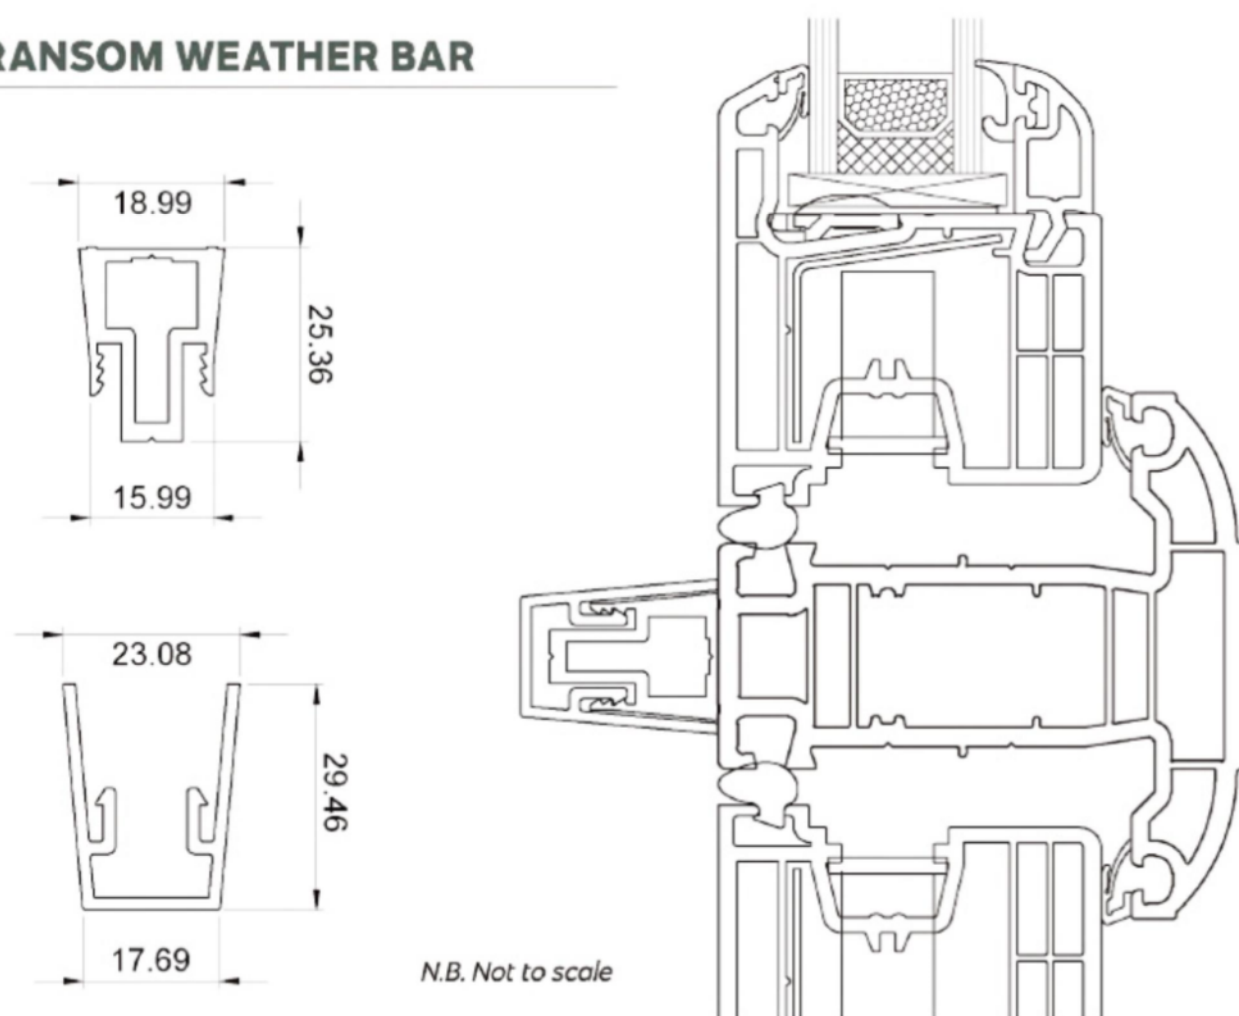


N.B. Not to scale

Concealed Trickle Vent


SMALL HEAD

Where plaster lines are not a concern, a standard 60mm outerframe provides level routing both externally and internally, 19mm from the top of the head drip.

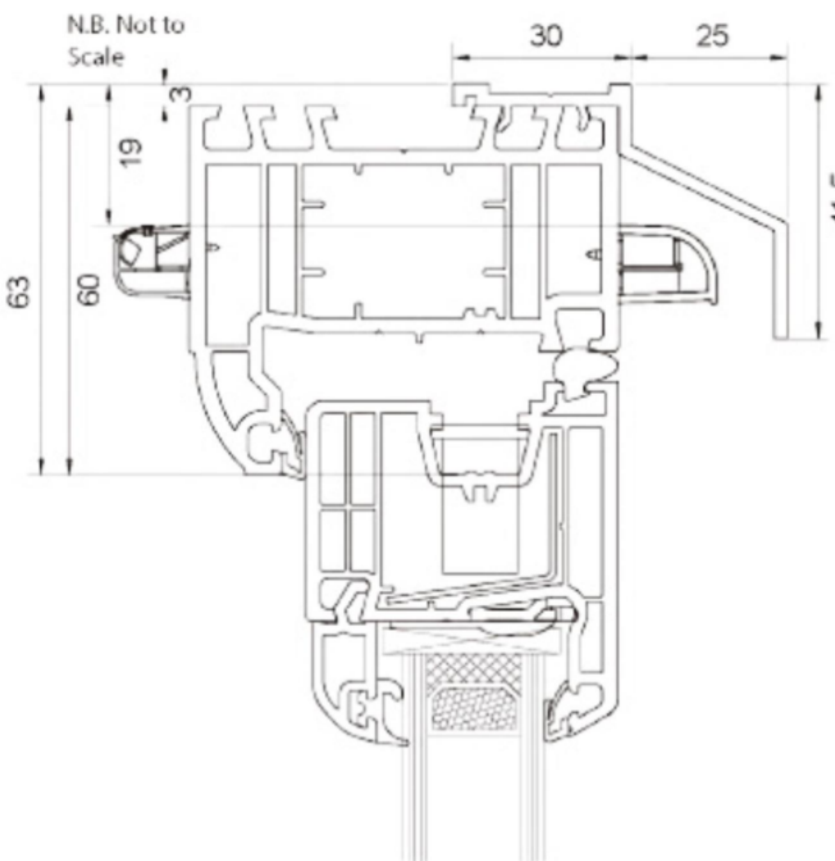


EXTERNAL CILLS

- STUB 85MM
- 150MM
- 180MM

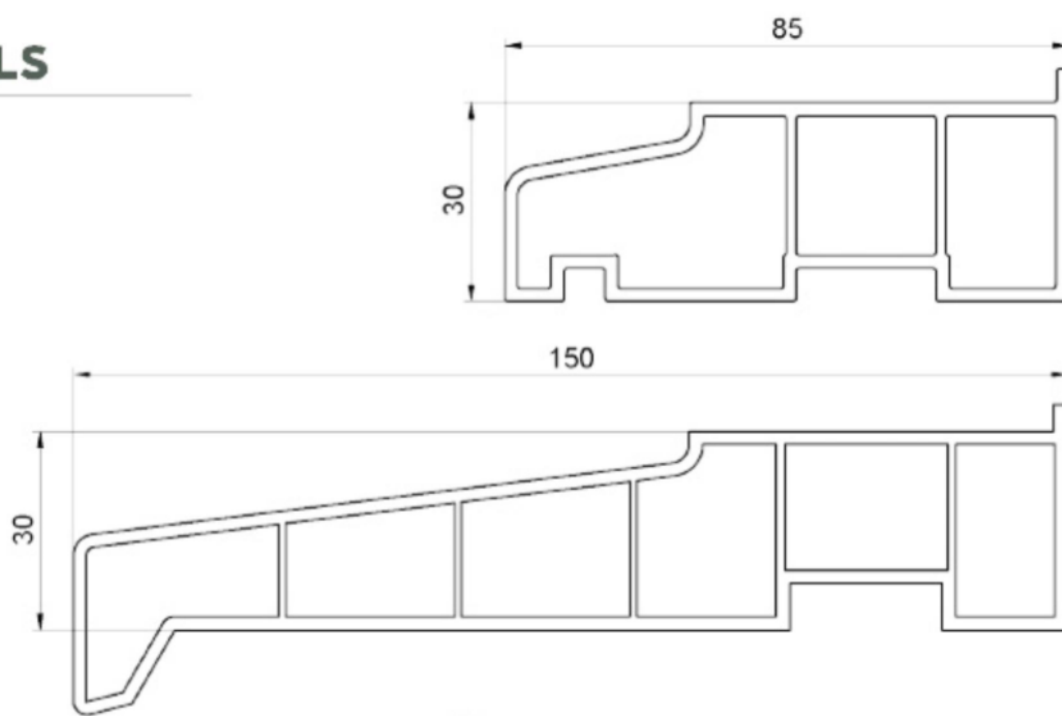

FRENCH DOORS
SIDE RAILS

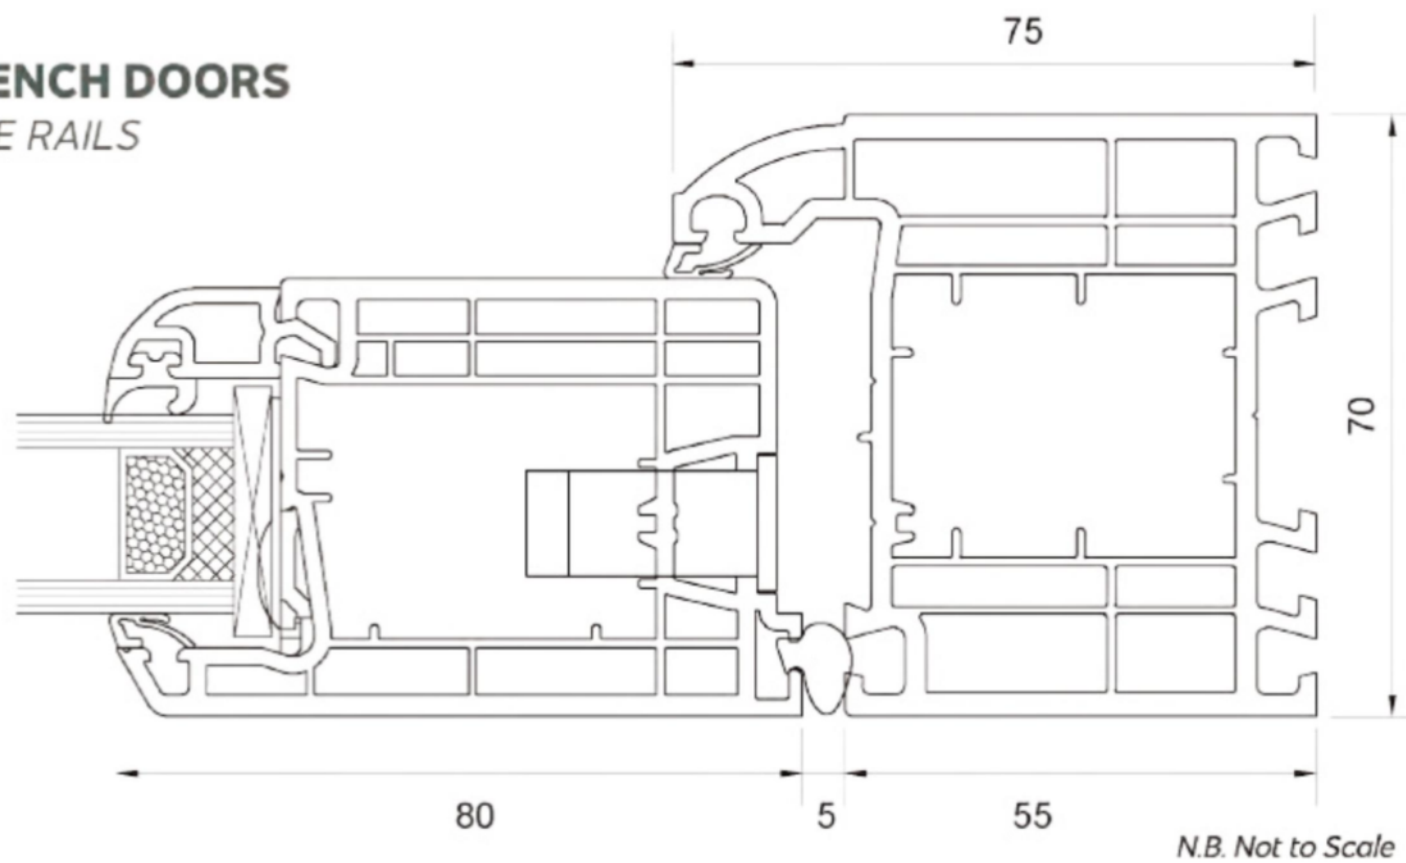


SINGLE AND FLUSH FRENCH DOORS *Section Details*


To achieve an even more authentic finish for sets of French doors that feature side panels, we intentionally use a deeper section to both the head and the cill.

The resulting effect is that glass heights are all equal, providing a much more consistent sightline. The overall appearance is the same as traditional doors that are made from timber.

Head & and Side Section Detail

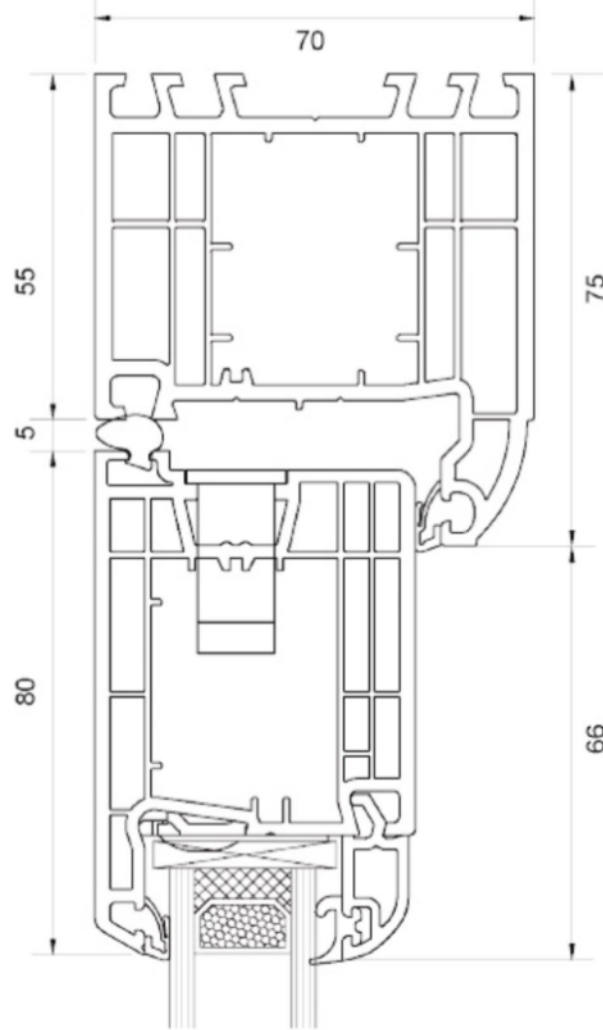

Bottom Section Detail

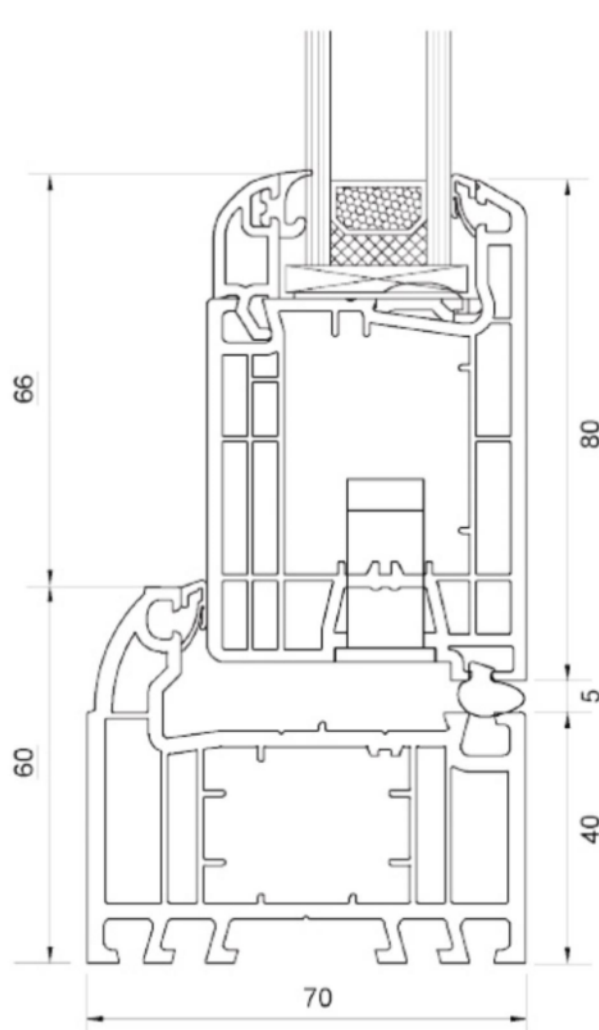

Revisions

Ref.	Date	Description

K.W. DORRINGTON MCIAT MCABE C.Build.E
ARCHITECTURAL ASSOCIATES
CHARTERED BUILDING ENGINEER
& ARCHITECTURAL TECHNOLOGIST

TEL- (01633) 857566 / (07749) 261114

PROPOSED REPLACEMENT WINDOWS AT
FLATS 10 &11, KINGSHILL COURT,
STOW HILL, NEWPORT.

CONSTRUCTION NOTES

Date - JUNE 2026

Scale - NOT TO SCALE

Drawing Number - KD2069/3