
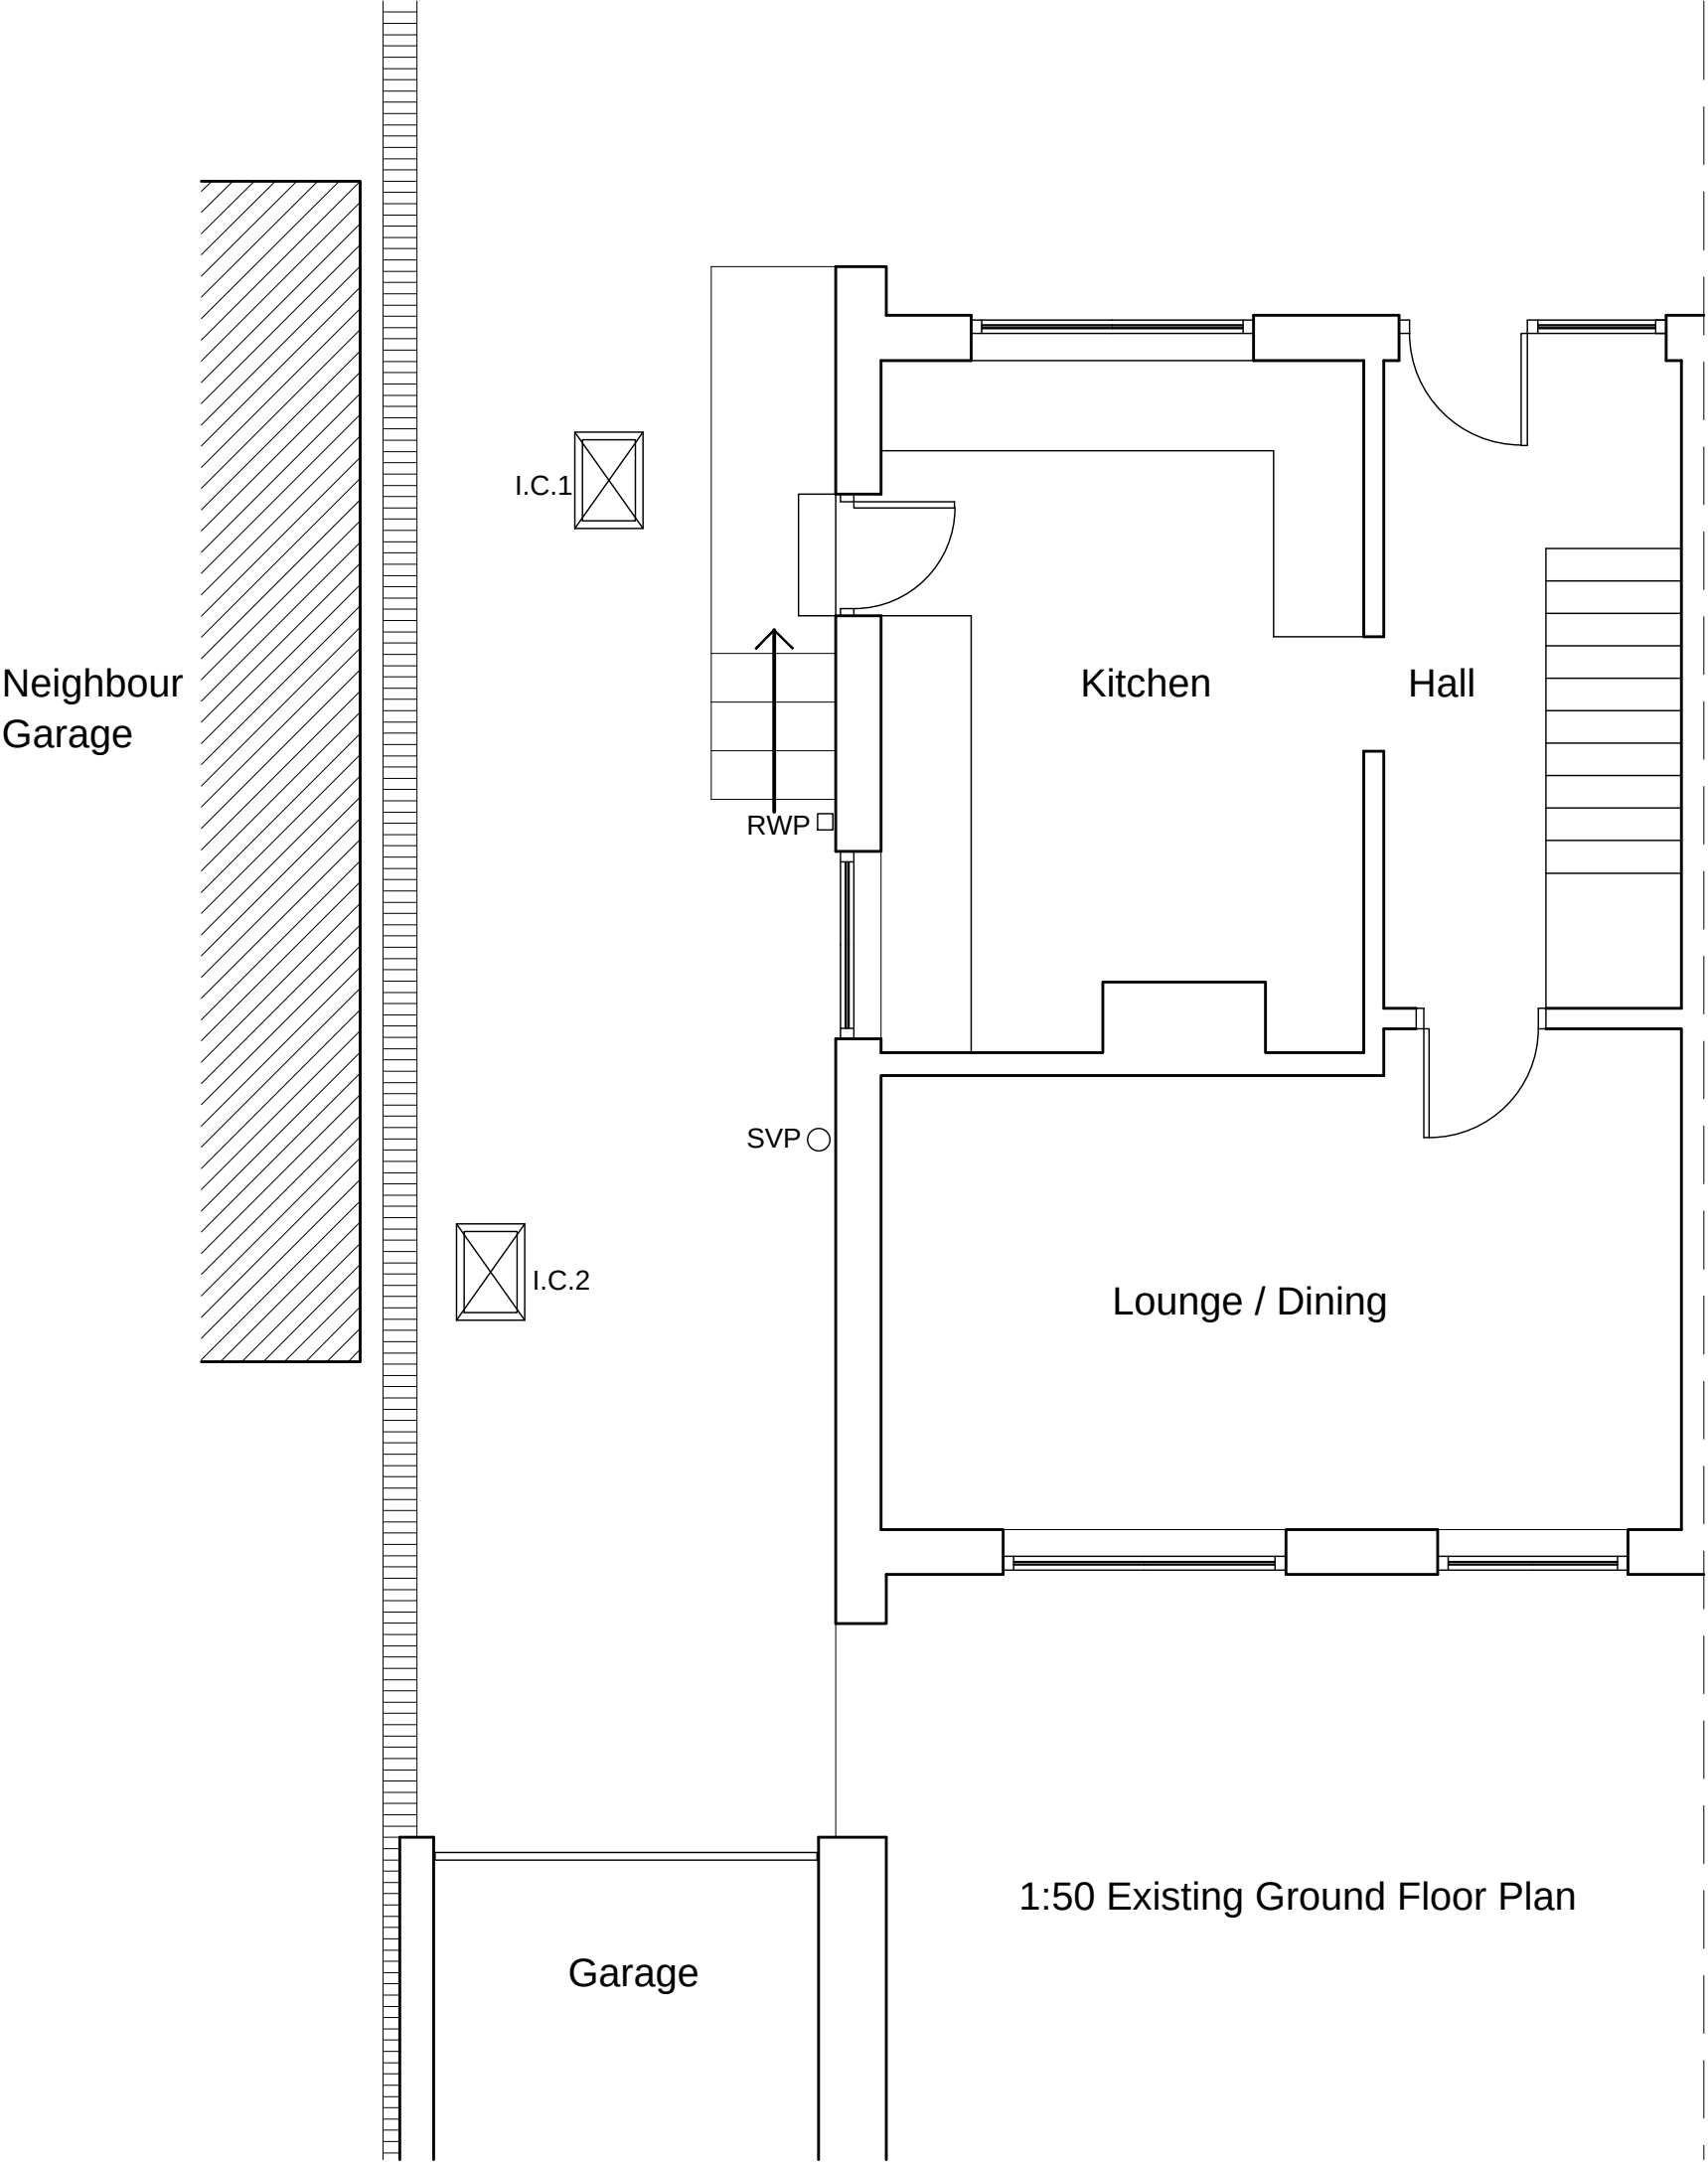


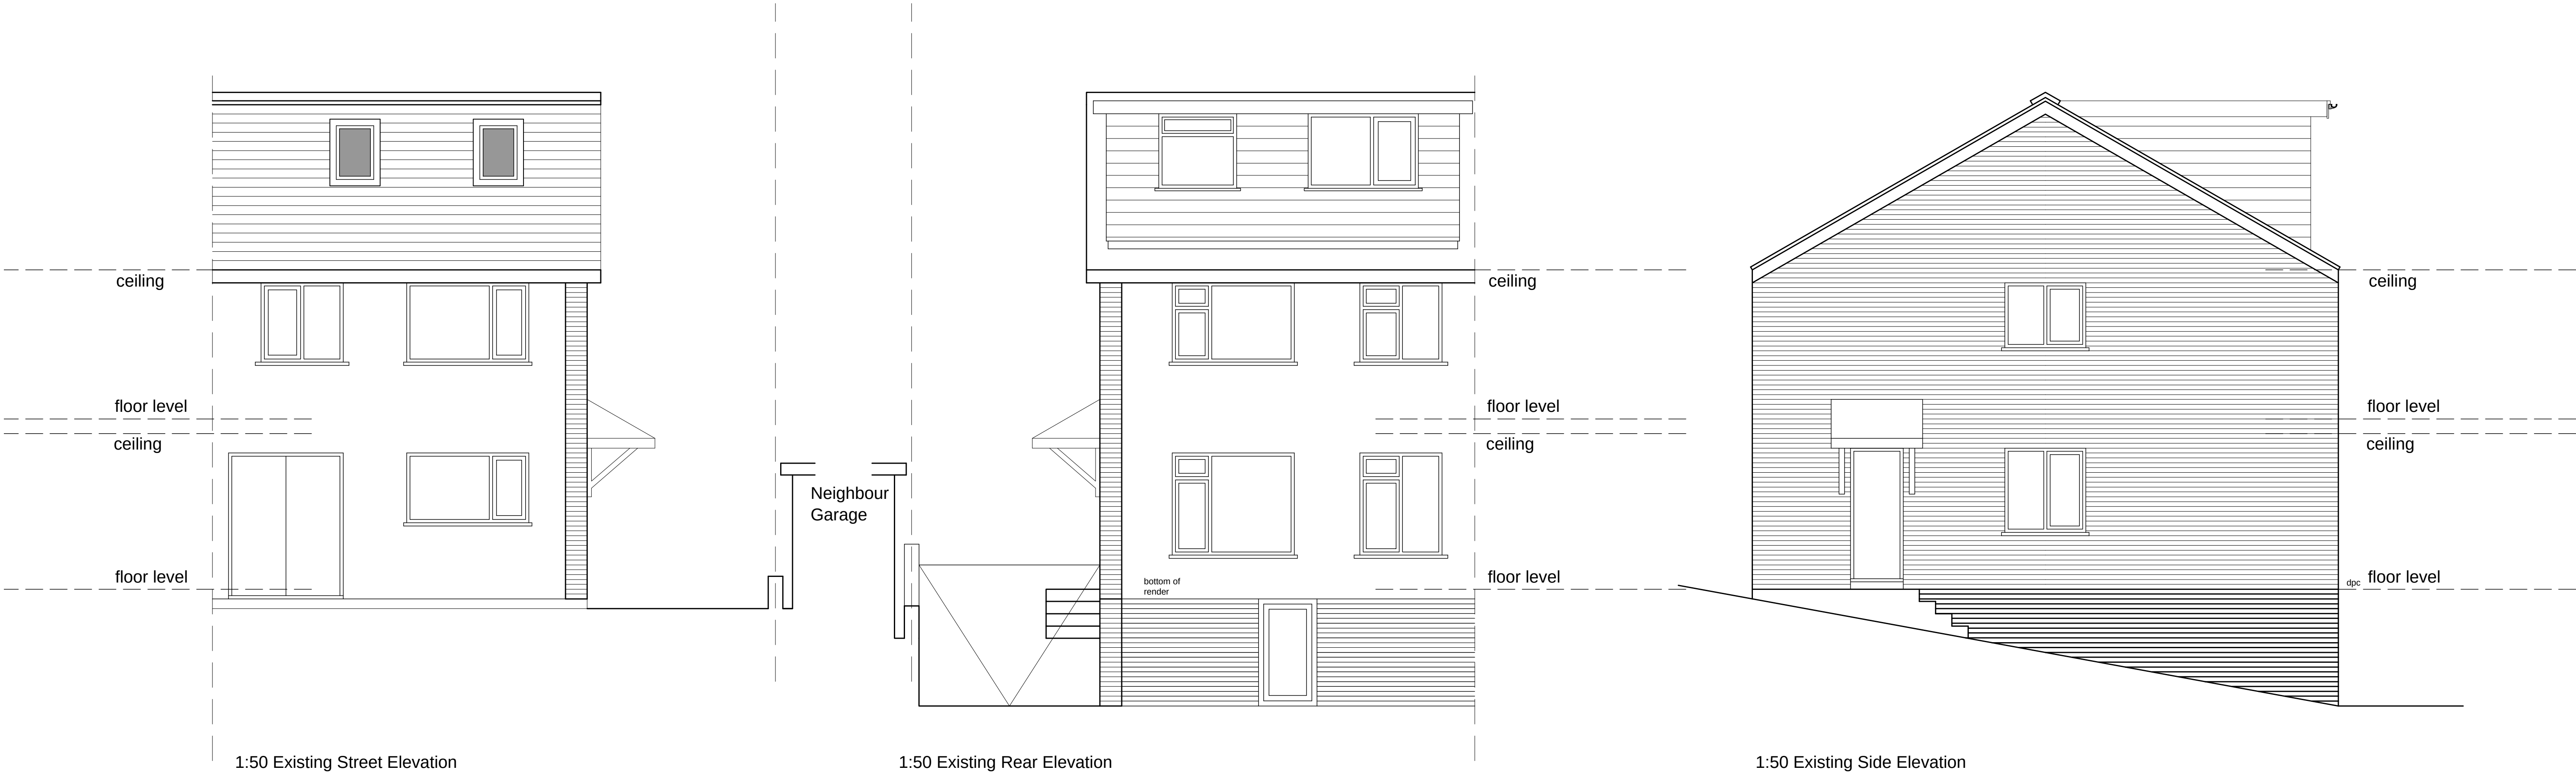

Revisions :	
**	
☐ PRELIMINARY	☒ PLANNING
☐ COMMENTS	☐ BUILDING CONTROL
☐ INFORMATION	☐ WELSH WATER
PROJECT Proposed Single Storey Side Extension 23 Hollybush Avenue, Malpas, Newport	
TITLE House as Existing	
SCALE 1:50 @ A1	
PROJECT NUMBER	DRAWN BC
DATE Jan 2026	CHECKED
DRAWING NUMBER PL01	REVISION **