


Station	Easting	Northing	Level

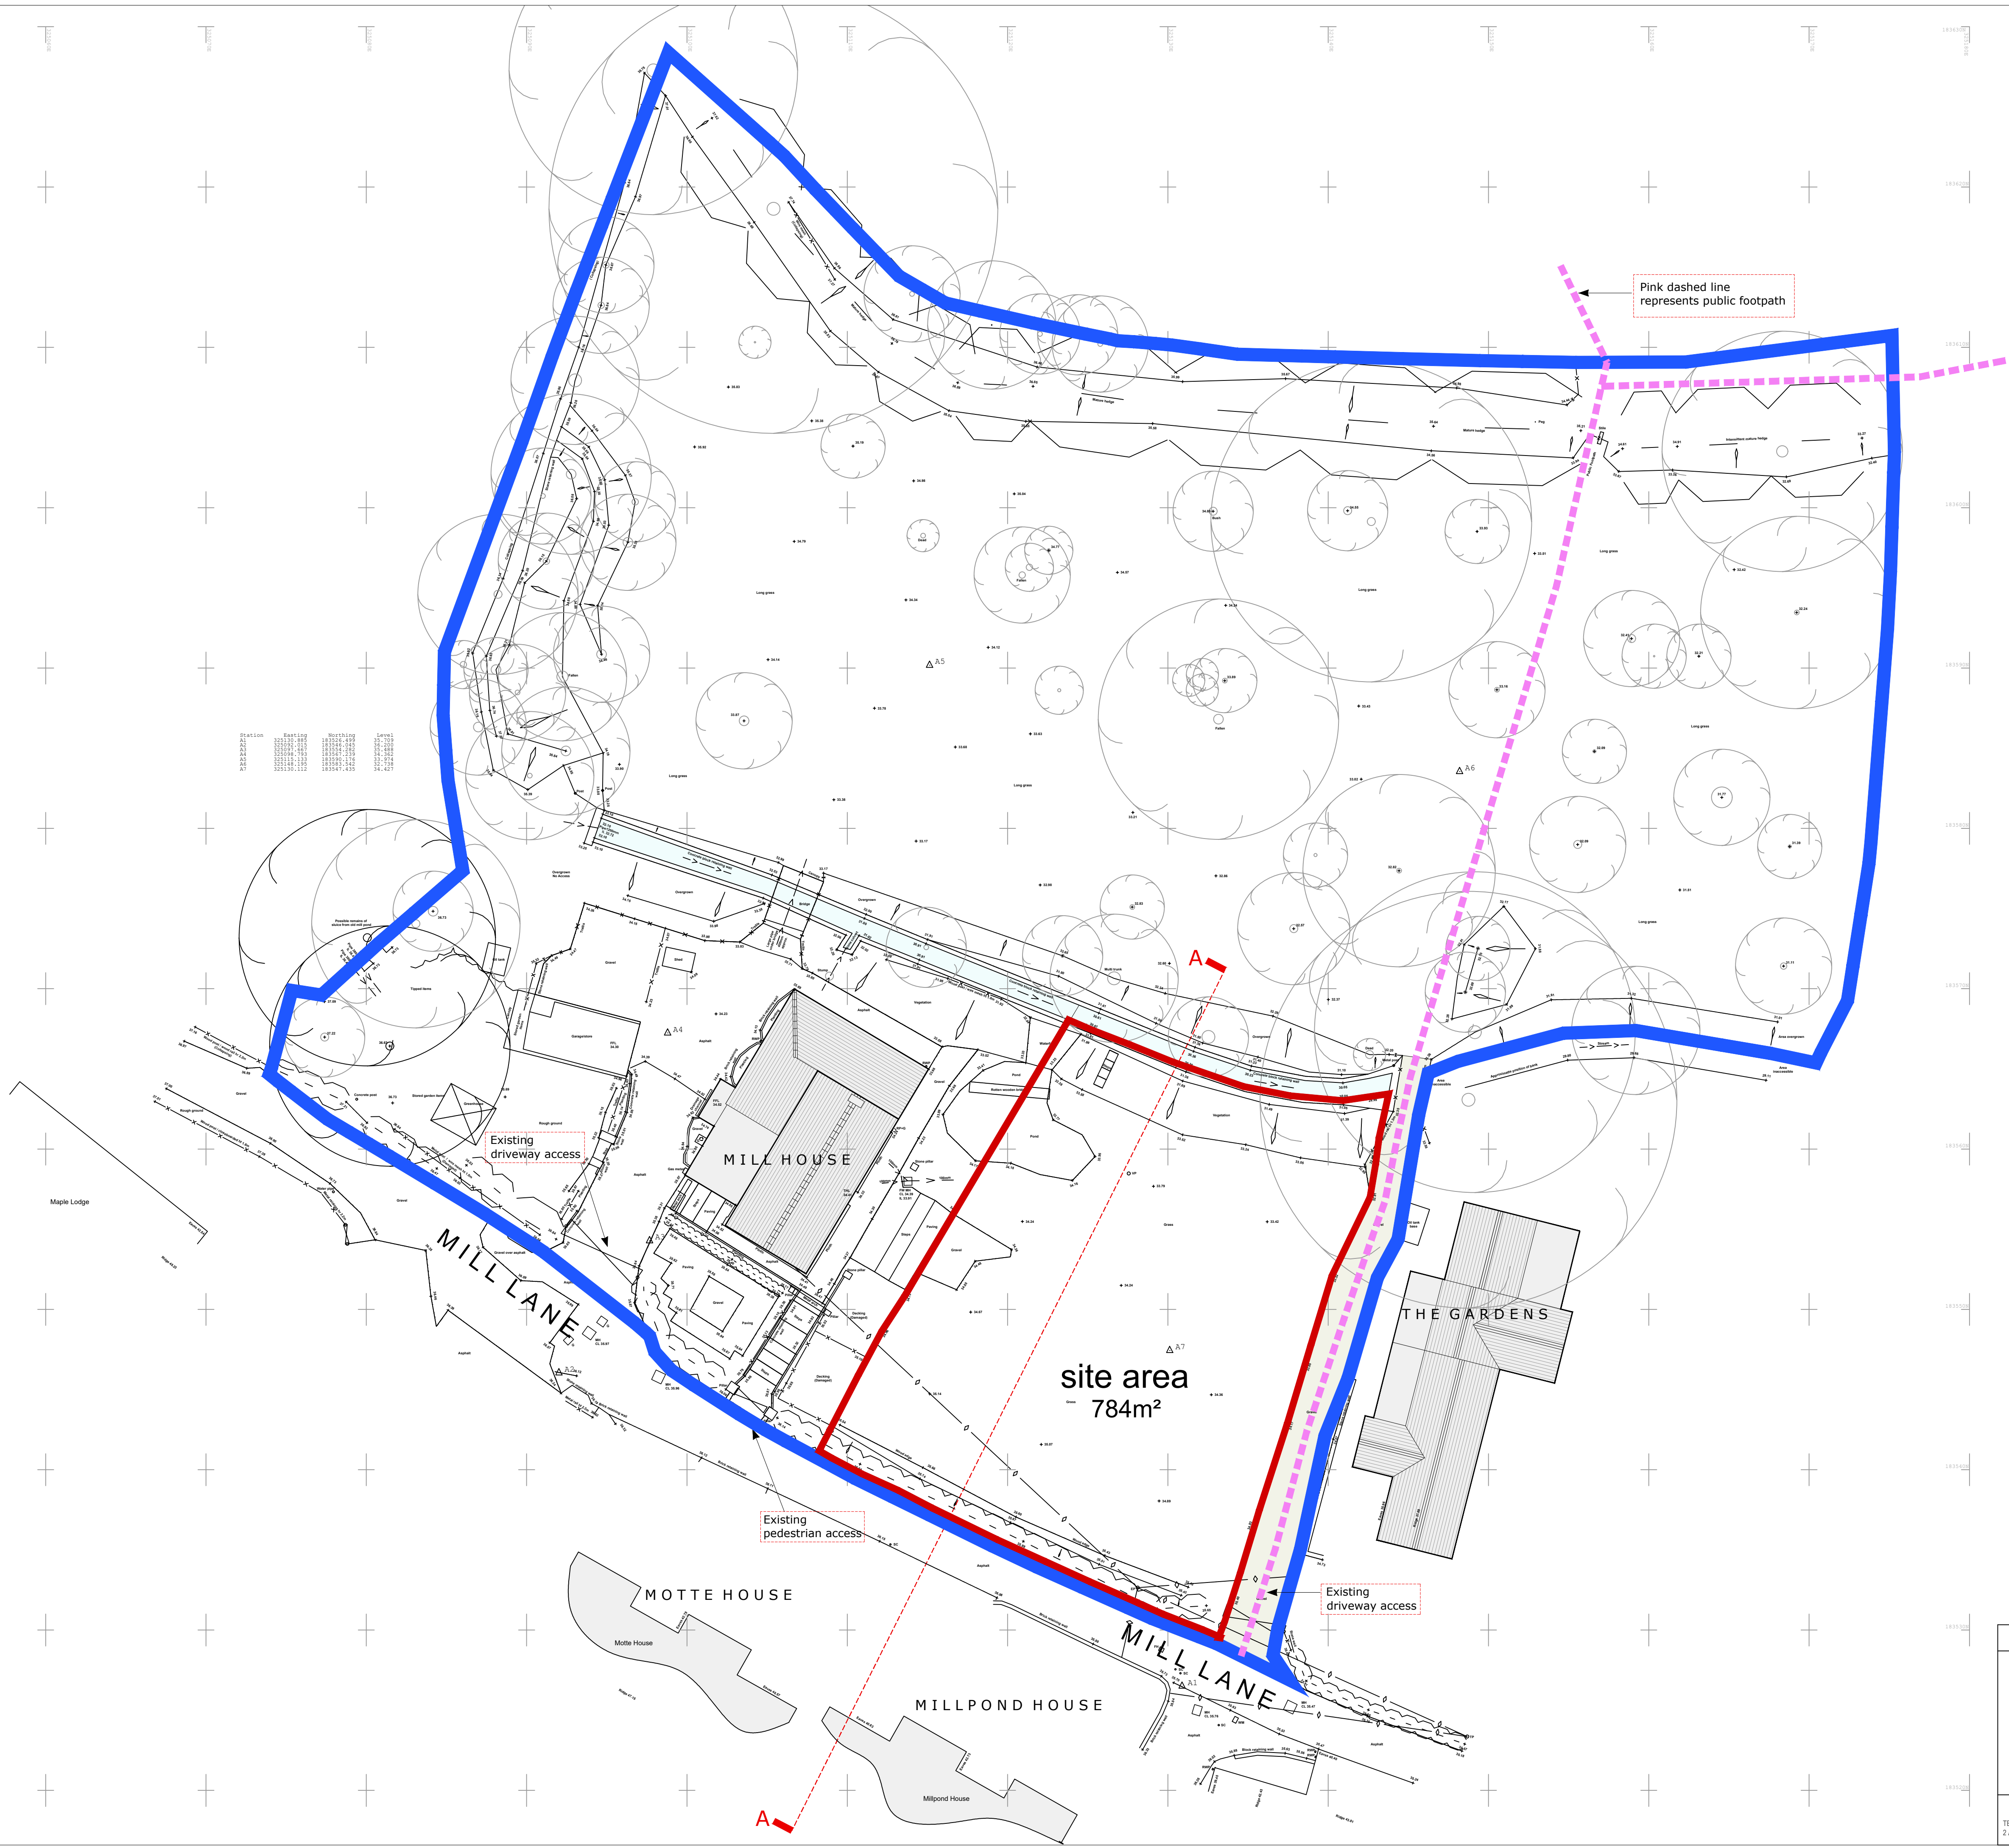

Issue	27.03.26	Planning Submission	
 NORTH		0 4 8 12m	
		Job: Proposed dwelling at land adjacent to Mill House.	Date: 27.03.26
		Location: Mill House, Mill Lane, Castleton, Newport, CF3 2UT.	Scale: 1:200@A1
		Title: Topographical Survey	Dwg No: 454-AL/00/01

TEL: 07846 126350. E-MAIL: sam@westfieldarchitects.co.uk
2 Alexander Gale, Florids Pongem, Cardiff, CF73 2DA.

- THIS DRAWING IS TO BE READ IN CONJUNCTION WITH OTHER RELEVANT ARCHITECTS AND ENGINEERS DRAWINGS AND SPECIFICATIONS.
- ALL DIMENSIONS ARE IN MILLIMETERS UNLESS OTHERWISE STATED.
- ALL DIMENSIONS TO BE CHECKED ON SITE BEFORE AND DURING WORKS.
- ARCHITECT TO BE MADE AWARE OF ANY CHANGES TO DESIGN OR DIMENSIONS.
- COPYRIGHT REMAINS WITH WESTFIELD ARCHITECTS