


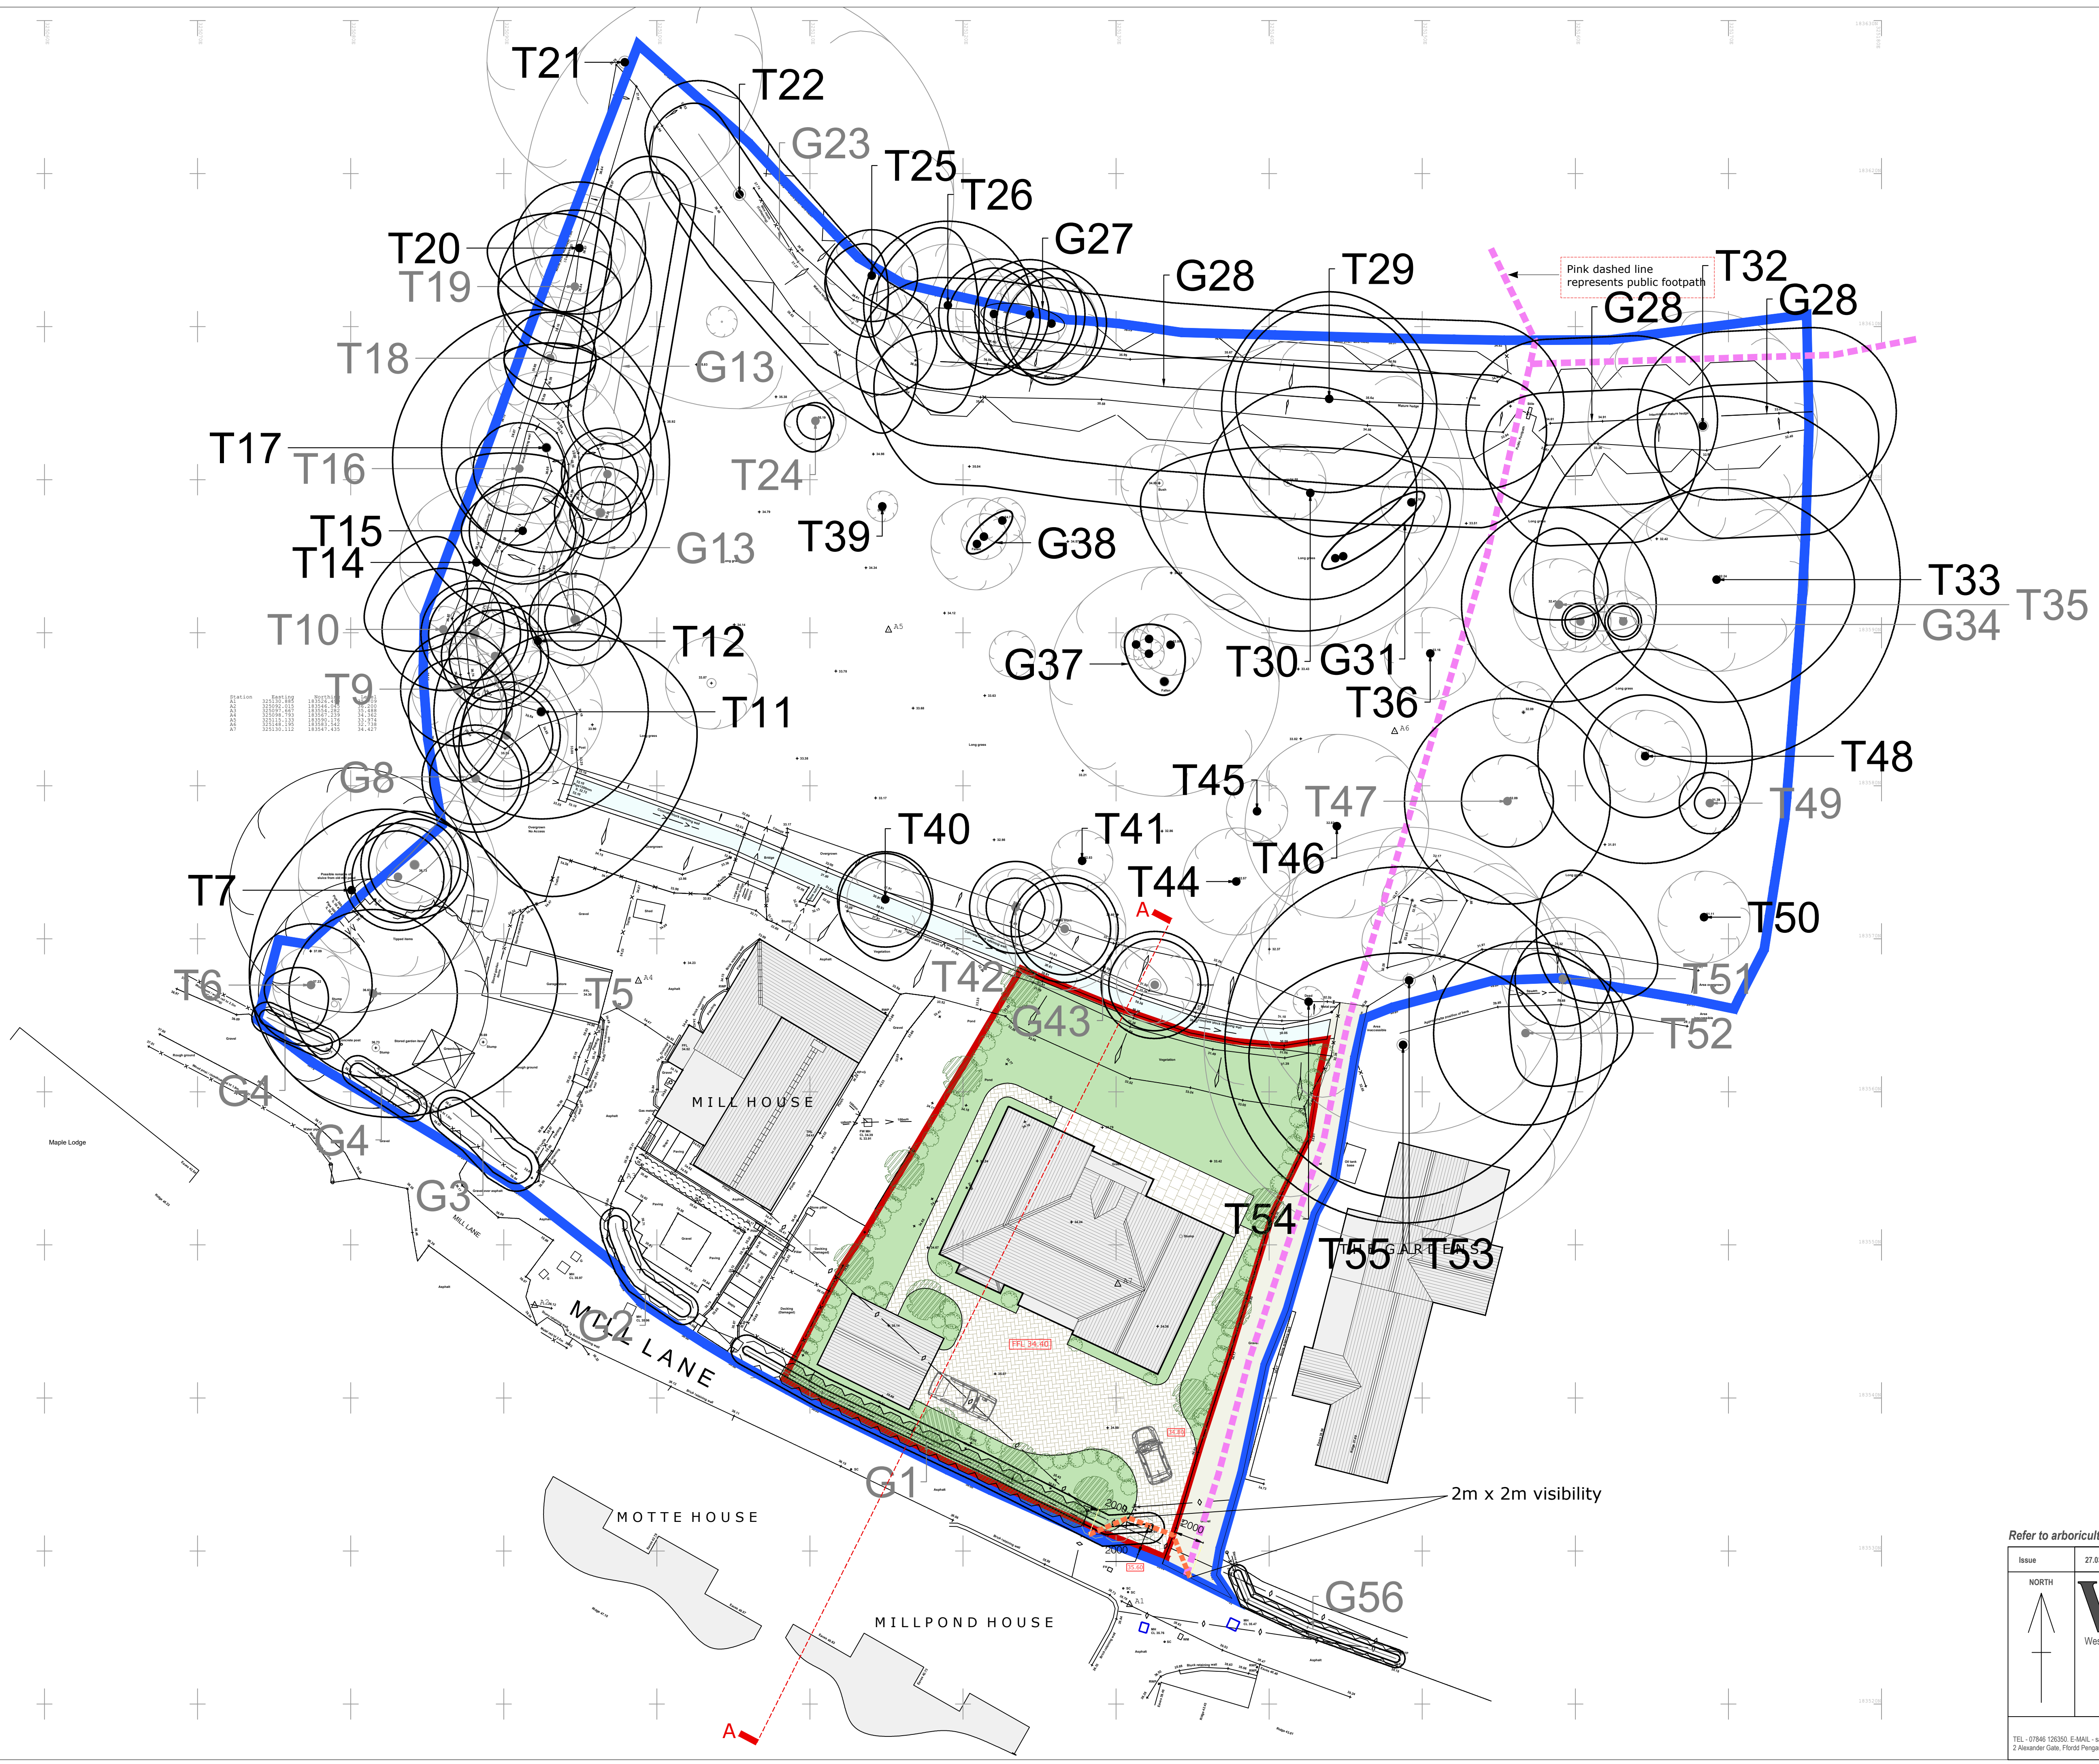

Pink dashed line
represents public footpath

2m x 2m visibility

Refer to arboricultural report and plans for tree overlay

Issue	27.03.26	Planning Submission	
NORTH 	WA Westfield Architects	Job: Proposed dwelling at land adjacent to Mill House.	Date: 27.03.26
		Location: Mill House, Mill Lane, Castleton, Newport, CF3 2UT.	Scale: 1:200@A1
		Title: Proposed Site Layout, Pedestrian Viability.	Dwg No: 454 - AL(00)02
		THIS DRAWING IS TO BE READ IN CONJUNCTION WITH OTHER RELEVANT ARCHITECTS AND ENGINEERS DRAWINGS AND SPECIFICATIONS. ALL DIMENSIONS ARE IN MILLIMETERS UNLESS OTHERWISE STATED. ALL DIMENSIONS TO BE CHECKED ON SITE BEFORE AND DURING WORK. ARCHITECT TO BE MADE AWARE OF ANY CHANGES TO DESIGN OR DIMENSIONS. COPYRIGHT REMAINS WITH WESTFIELD ARCHITECTS	

TEL: 07846 126360, E-MAIL: sam@westfieldarchitects.co.uk
2 Alexander Gully, Ffordd Ffengam, Cardiff, CF24 2QA