



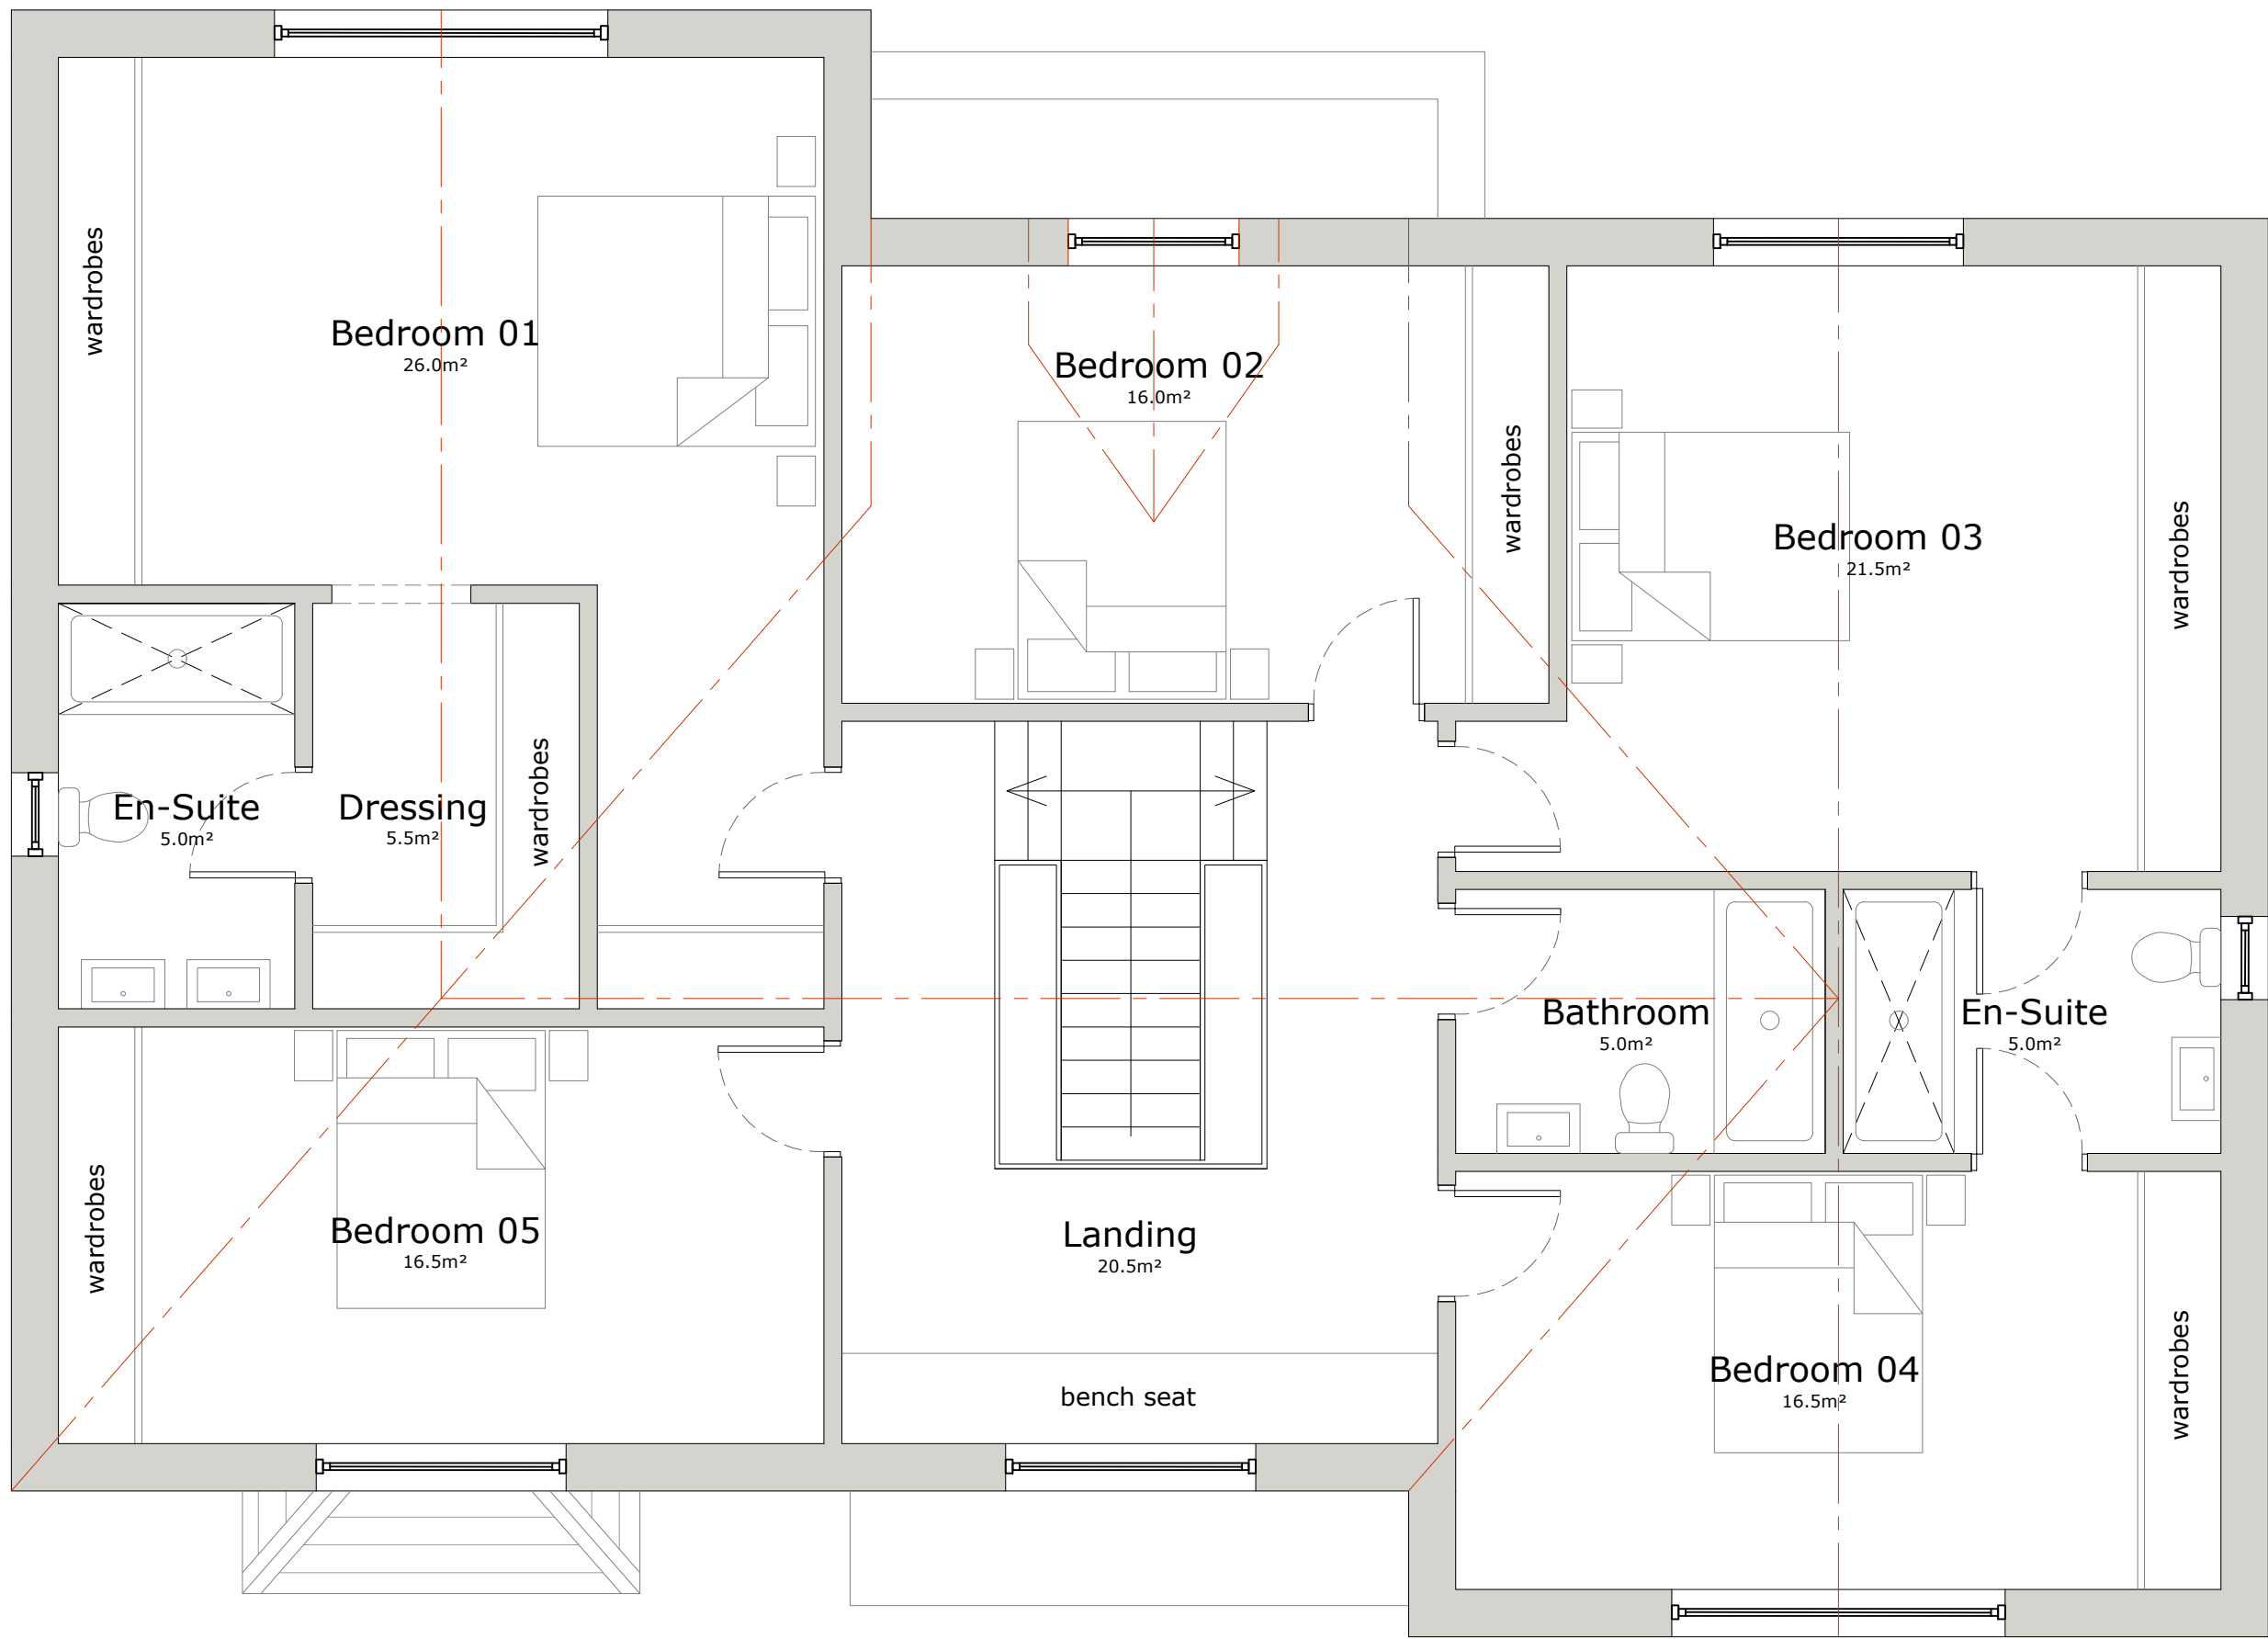

First Floor
144.0m²

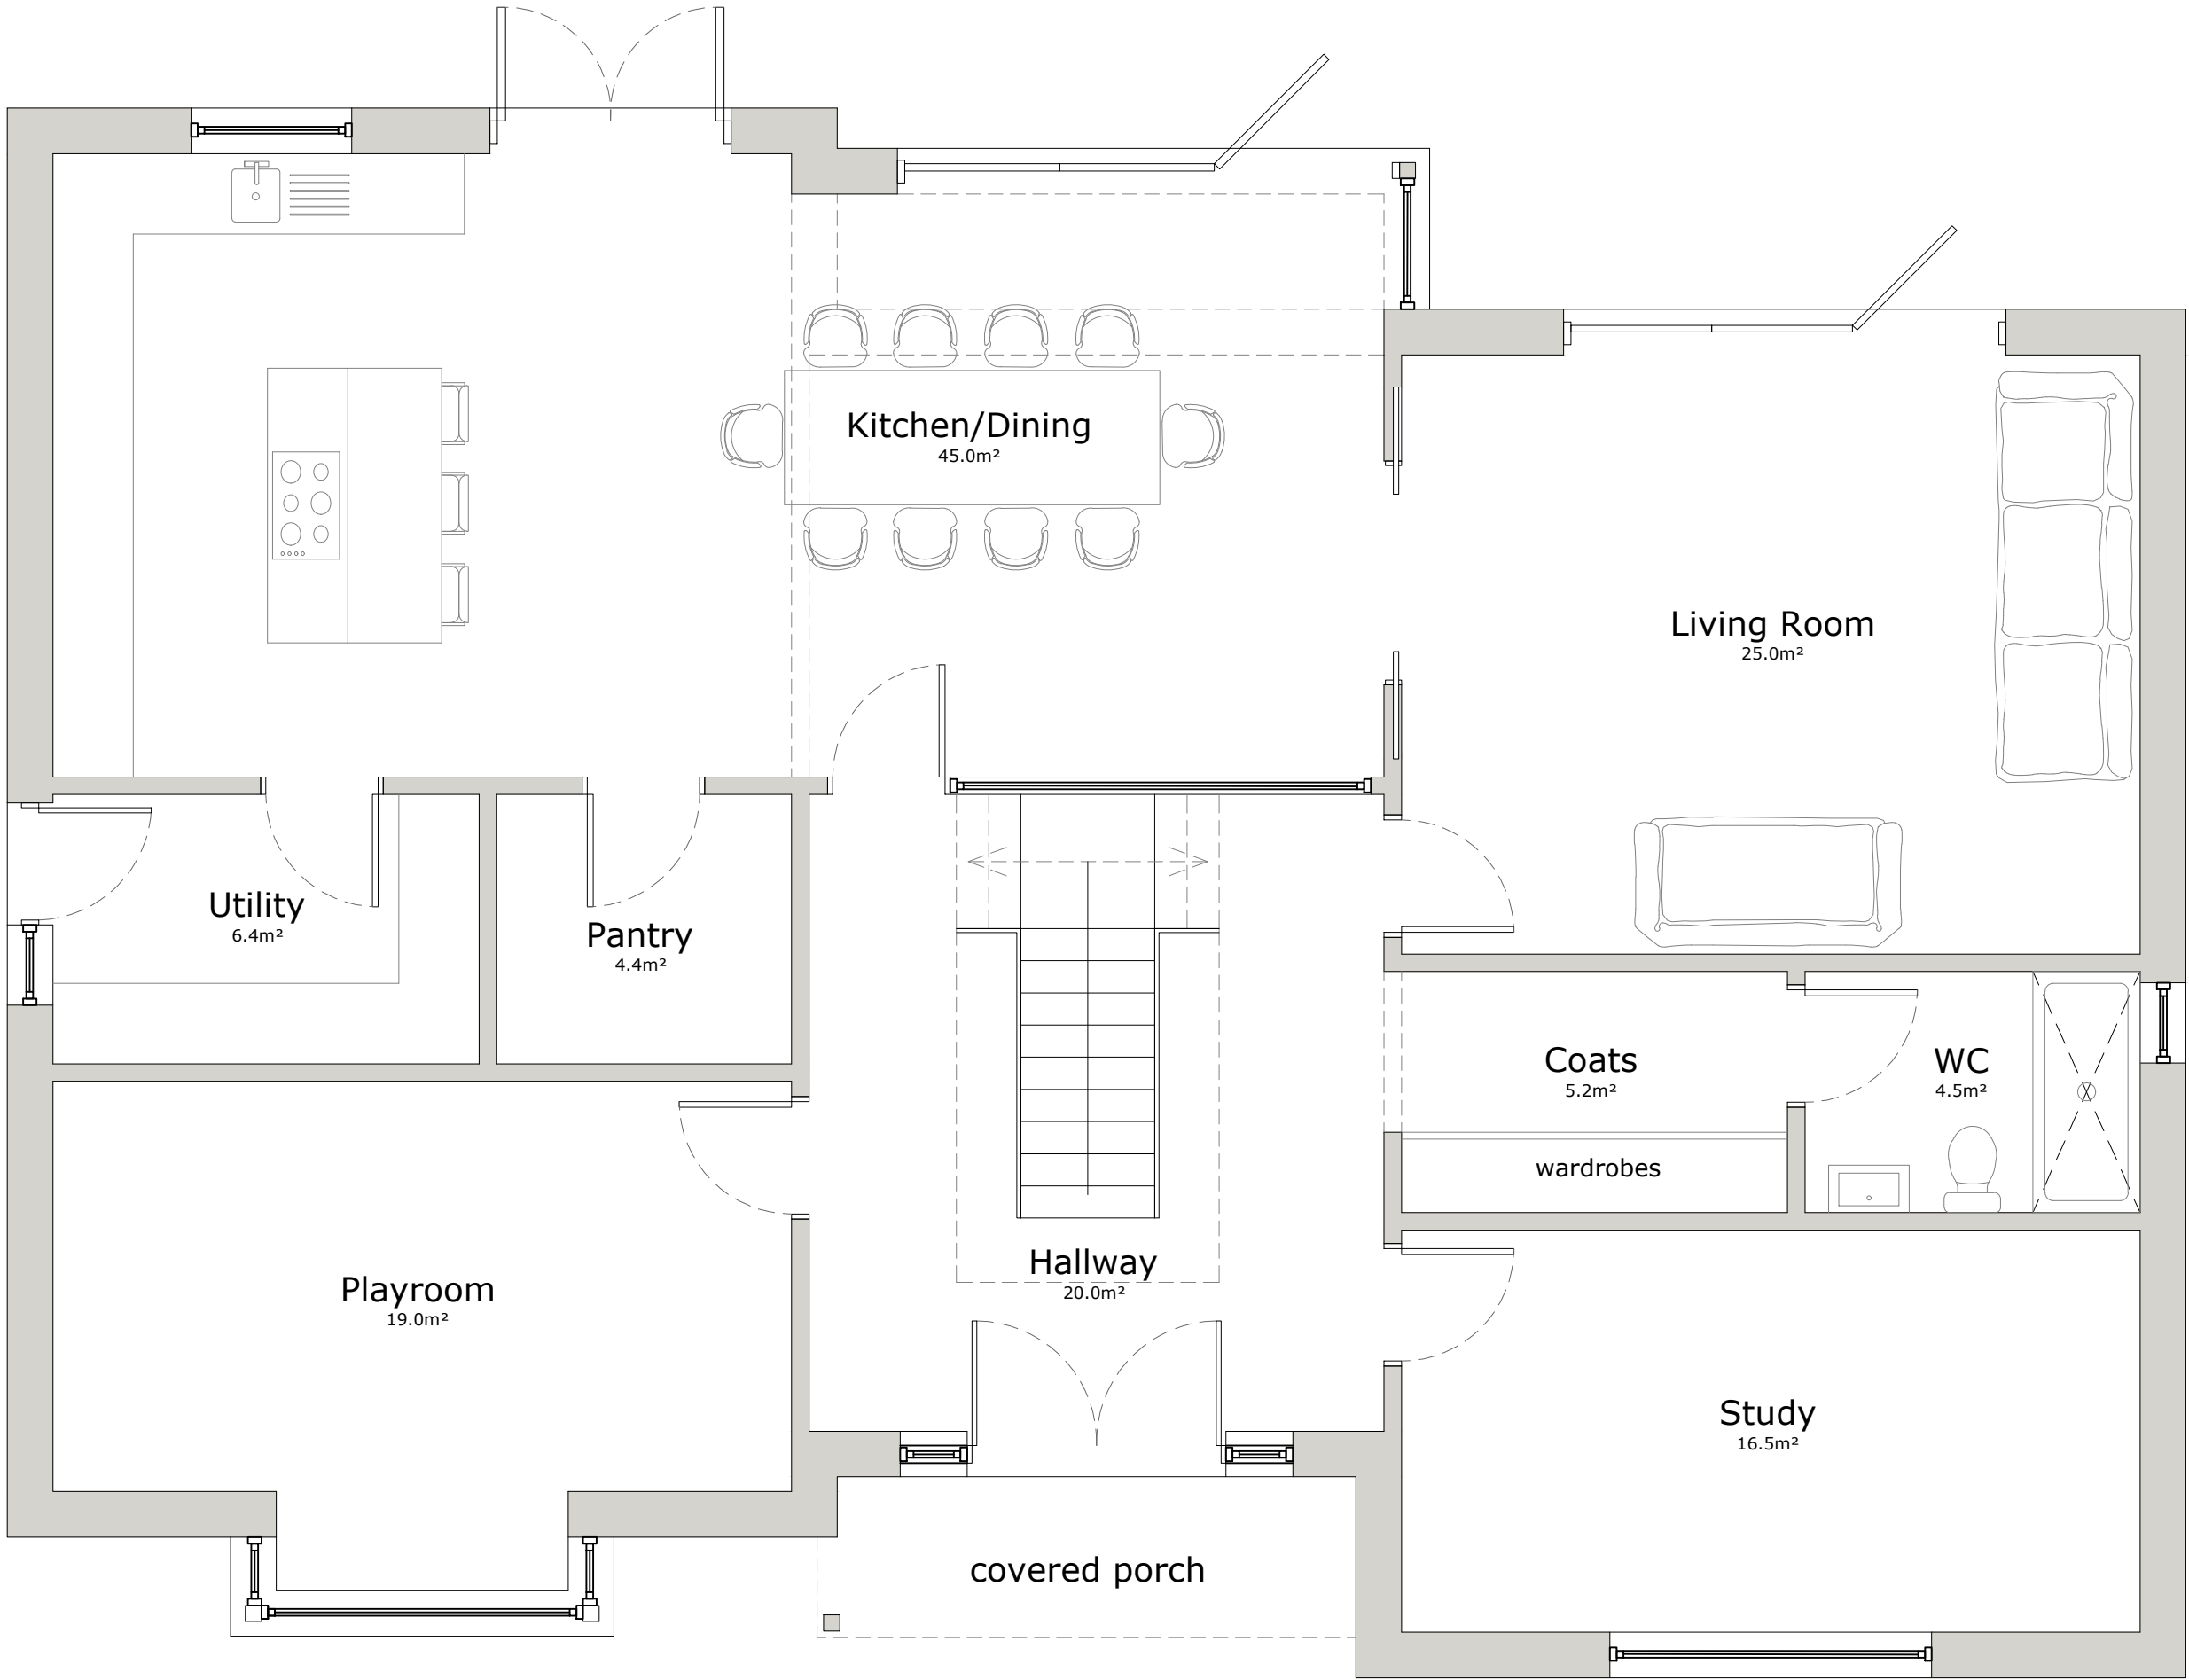

Ground Floor
151.0m²