


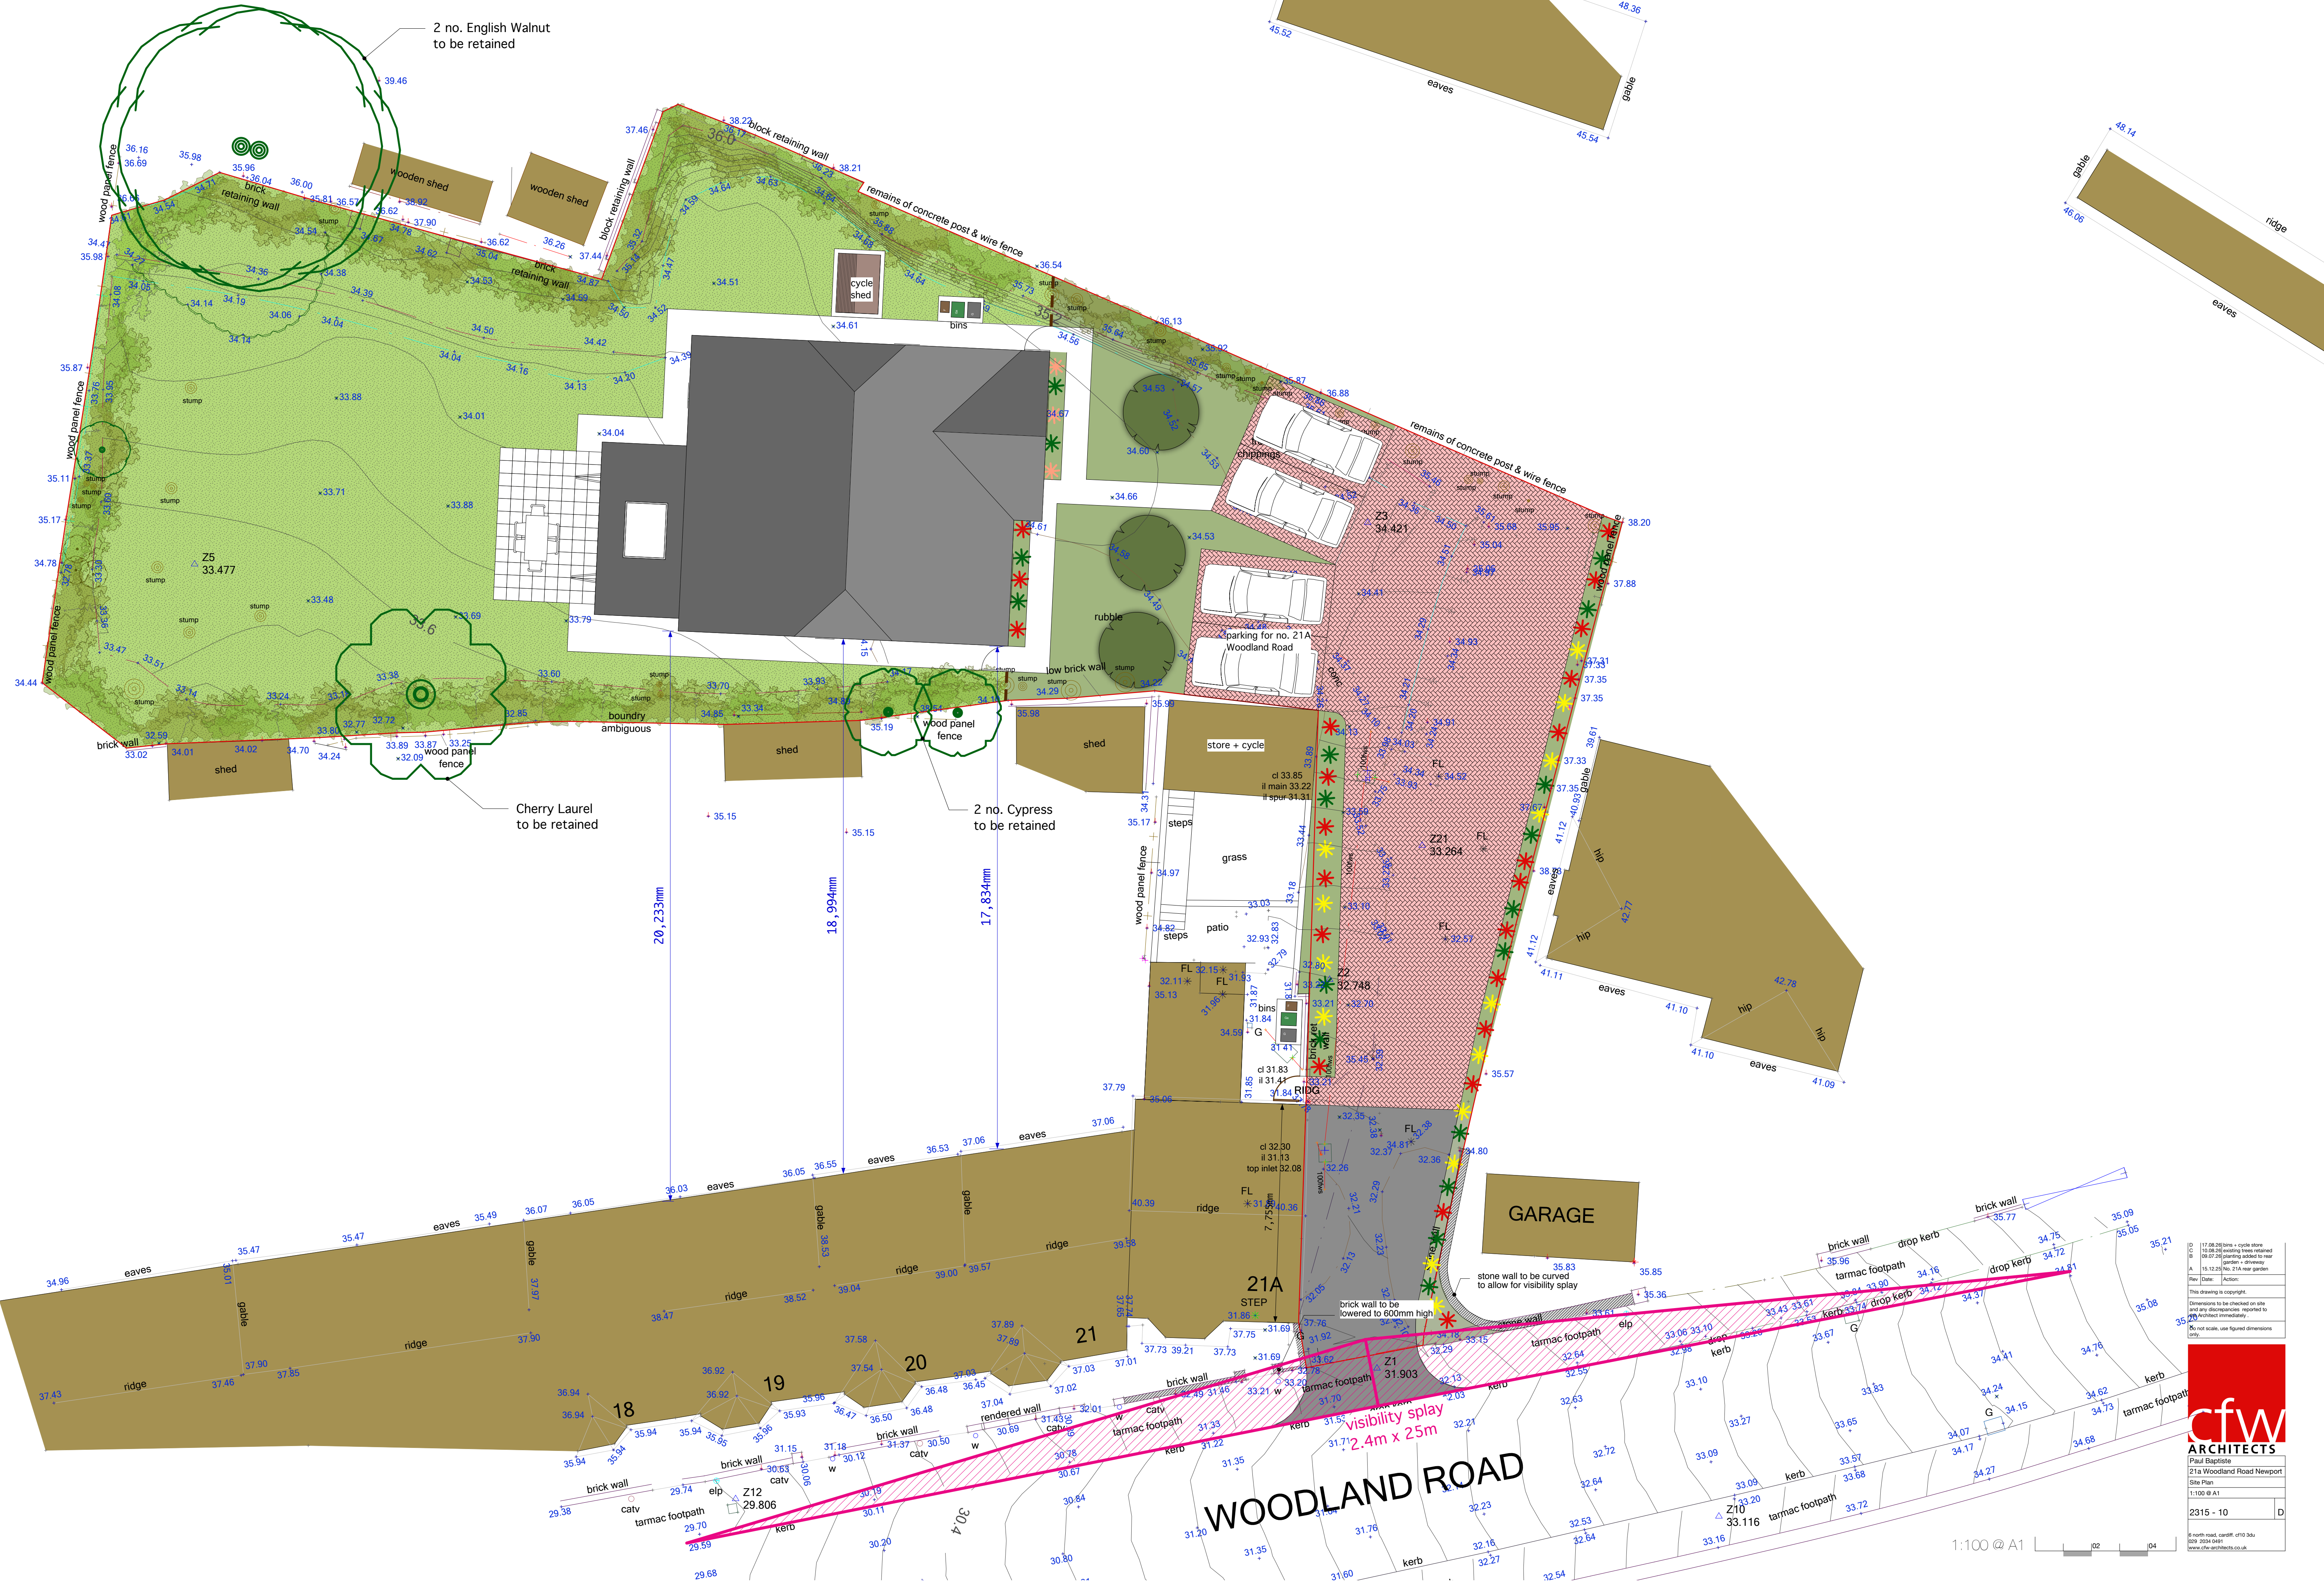

Rev	Date	Action
A	15.12.20	No. 21A rear garden
B	09.07.20	Planning added to rear garden + driveway
C	10.08.20	Cycle store
D	17.08.20	Cycle store

This drawing is copyright.
Dimensions to be checked on site and any discrepancies reported to the Architect immediately.
Do not scale, use figured dimensions only.

cfw
ARCHITECTS

Paul Baptiste
21A Woodland Road Newport
Site Plan
1:100 @ A1
2315 - 10
D

© North road, Cardiff, c10.3du
09/2024/001
www.cfw-architects.co.uk