



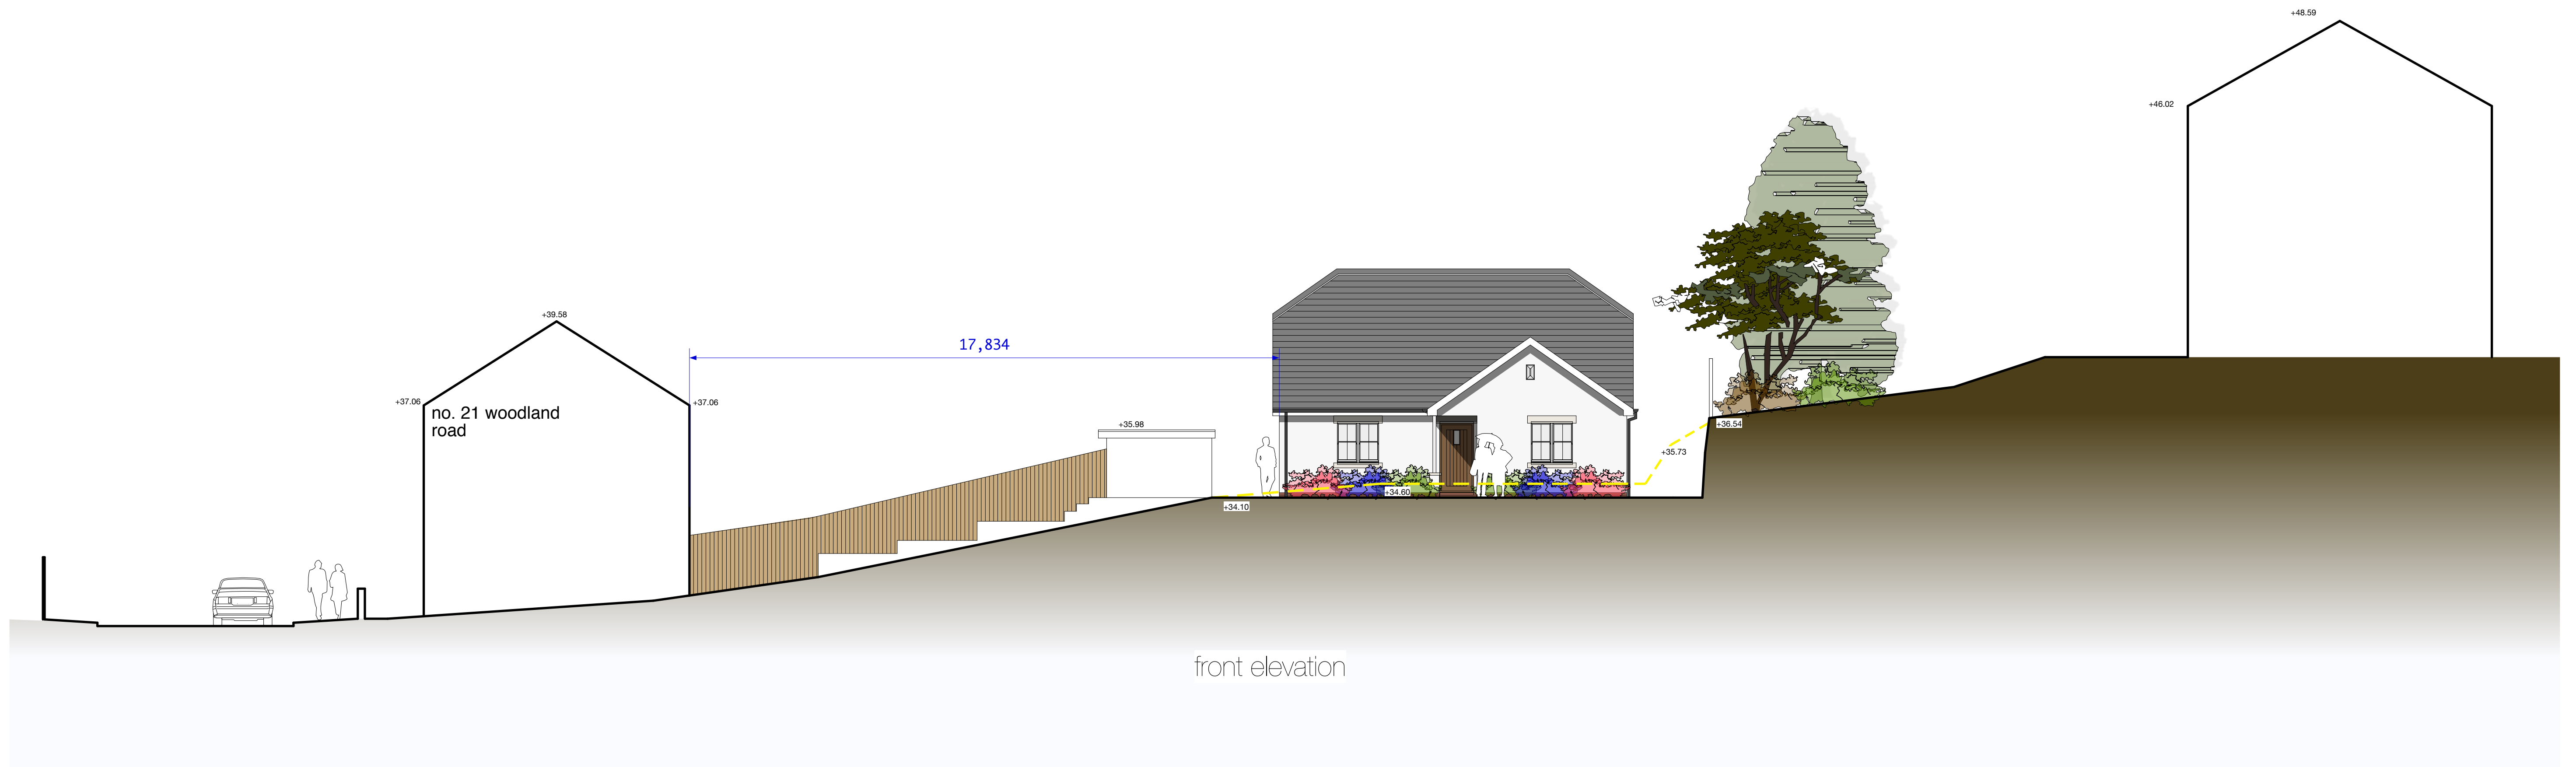


front elevation

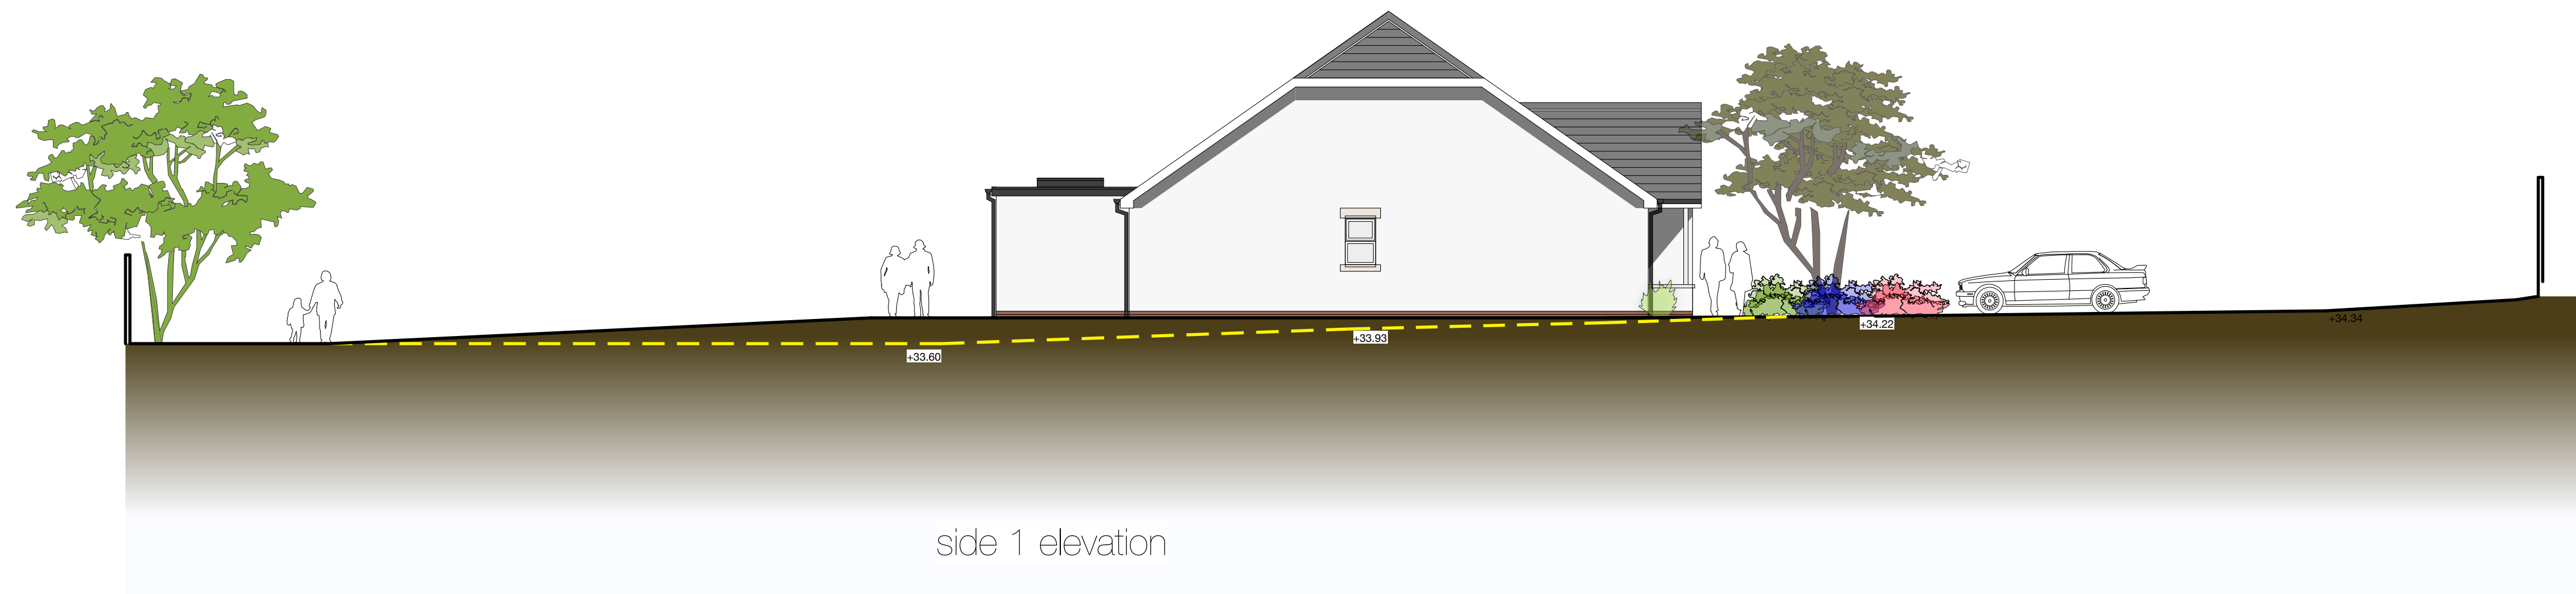

side 1 elevation



side 2 elevation

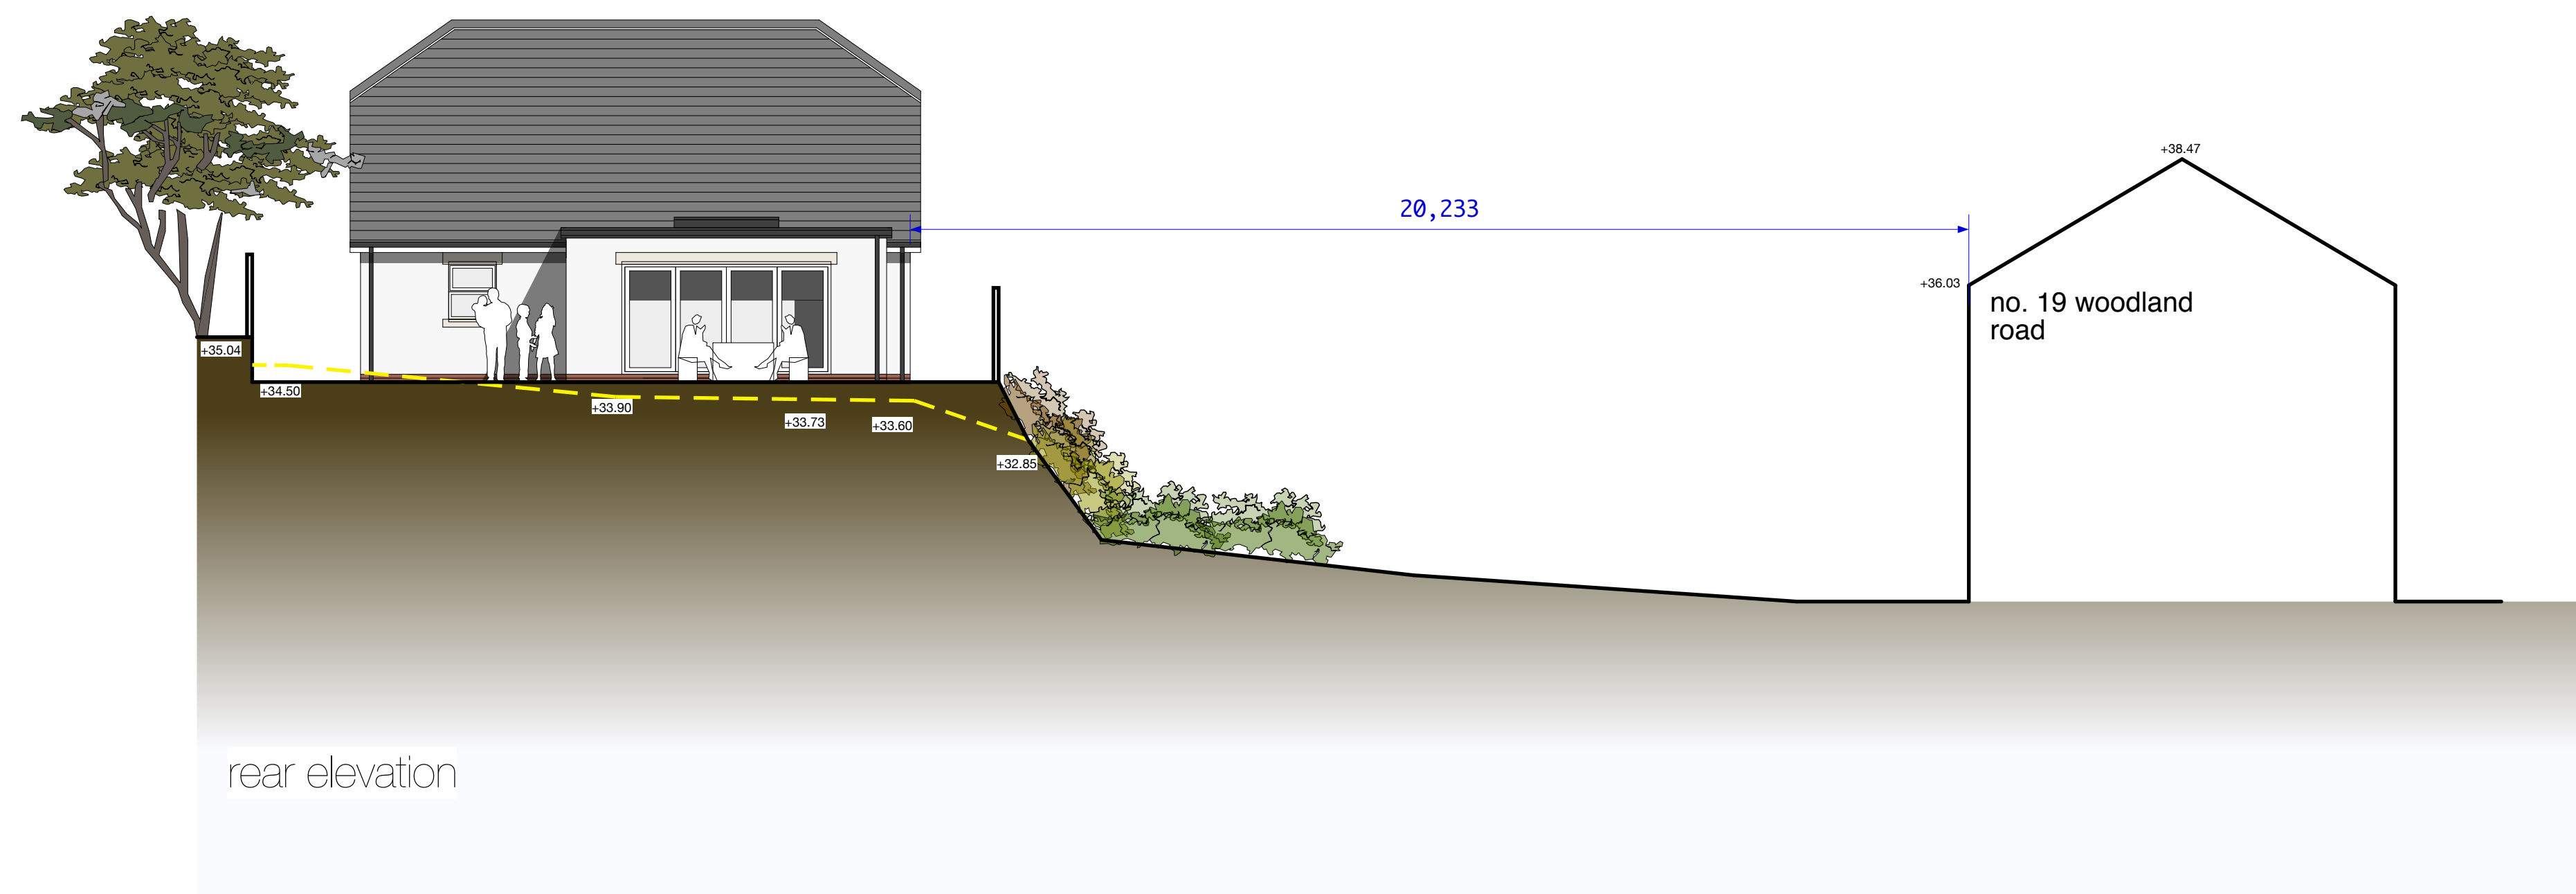

rear elevation