



Health & Safety Information Key:

- HAZARDOUS
- HAZARDOUS
- HAZARDOUS
- HAZARDOUS

GENERAL NOTES

NO DIMENSIONS TO BE SCALED OFF THIS DRAWING.
THE DRAWING TO BE READ IN CONJUNCTION WITH ALL
RELEVANT DOCUMENTS AND SPECIFICATIONS.
ALL DIMENSIONS ARE IN MILLIMETRES UNLESS NOTED
OTHERWISE.
ALL LEVELS ARE IN METRES UNLESS NOTED OTHERWISE.
ANY DISCREPANCIES NOTED ON SITE ARE TO BE
RESOLVED BY THE ENGINEER IN CHARGE.

SUBJECT TO CHANGE
AT DETAIL DESIGN

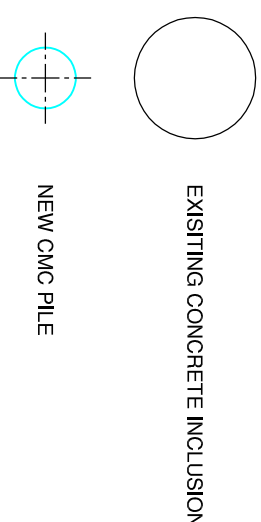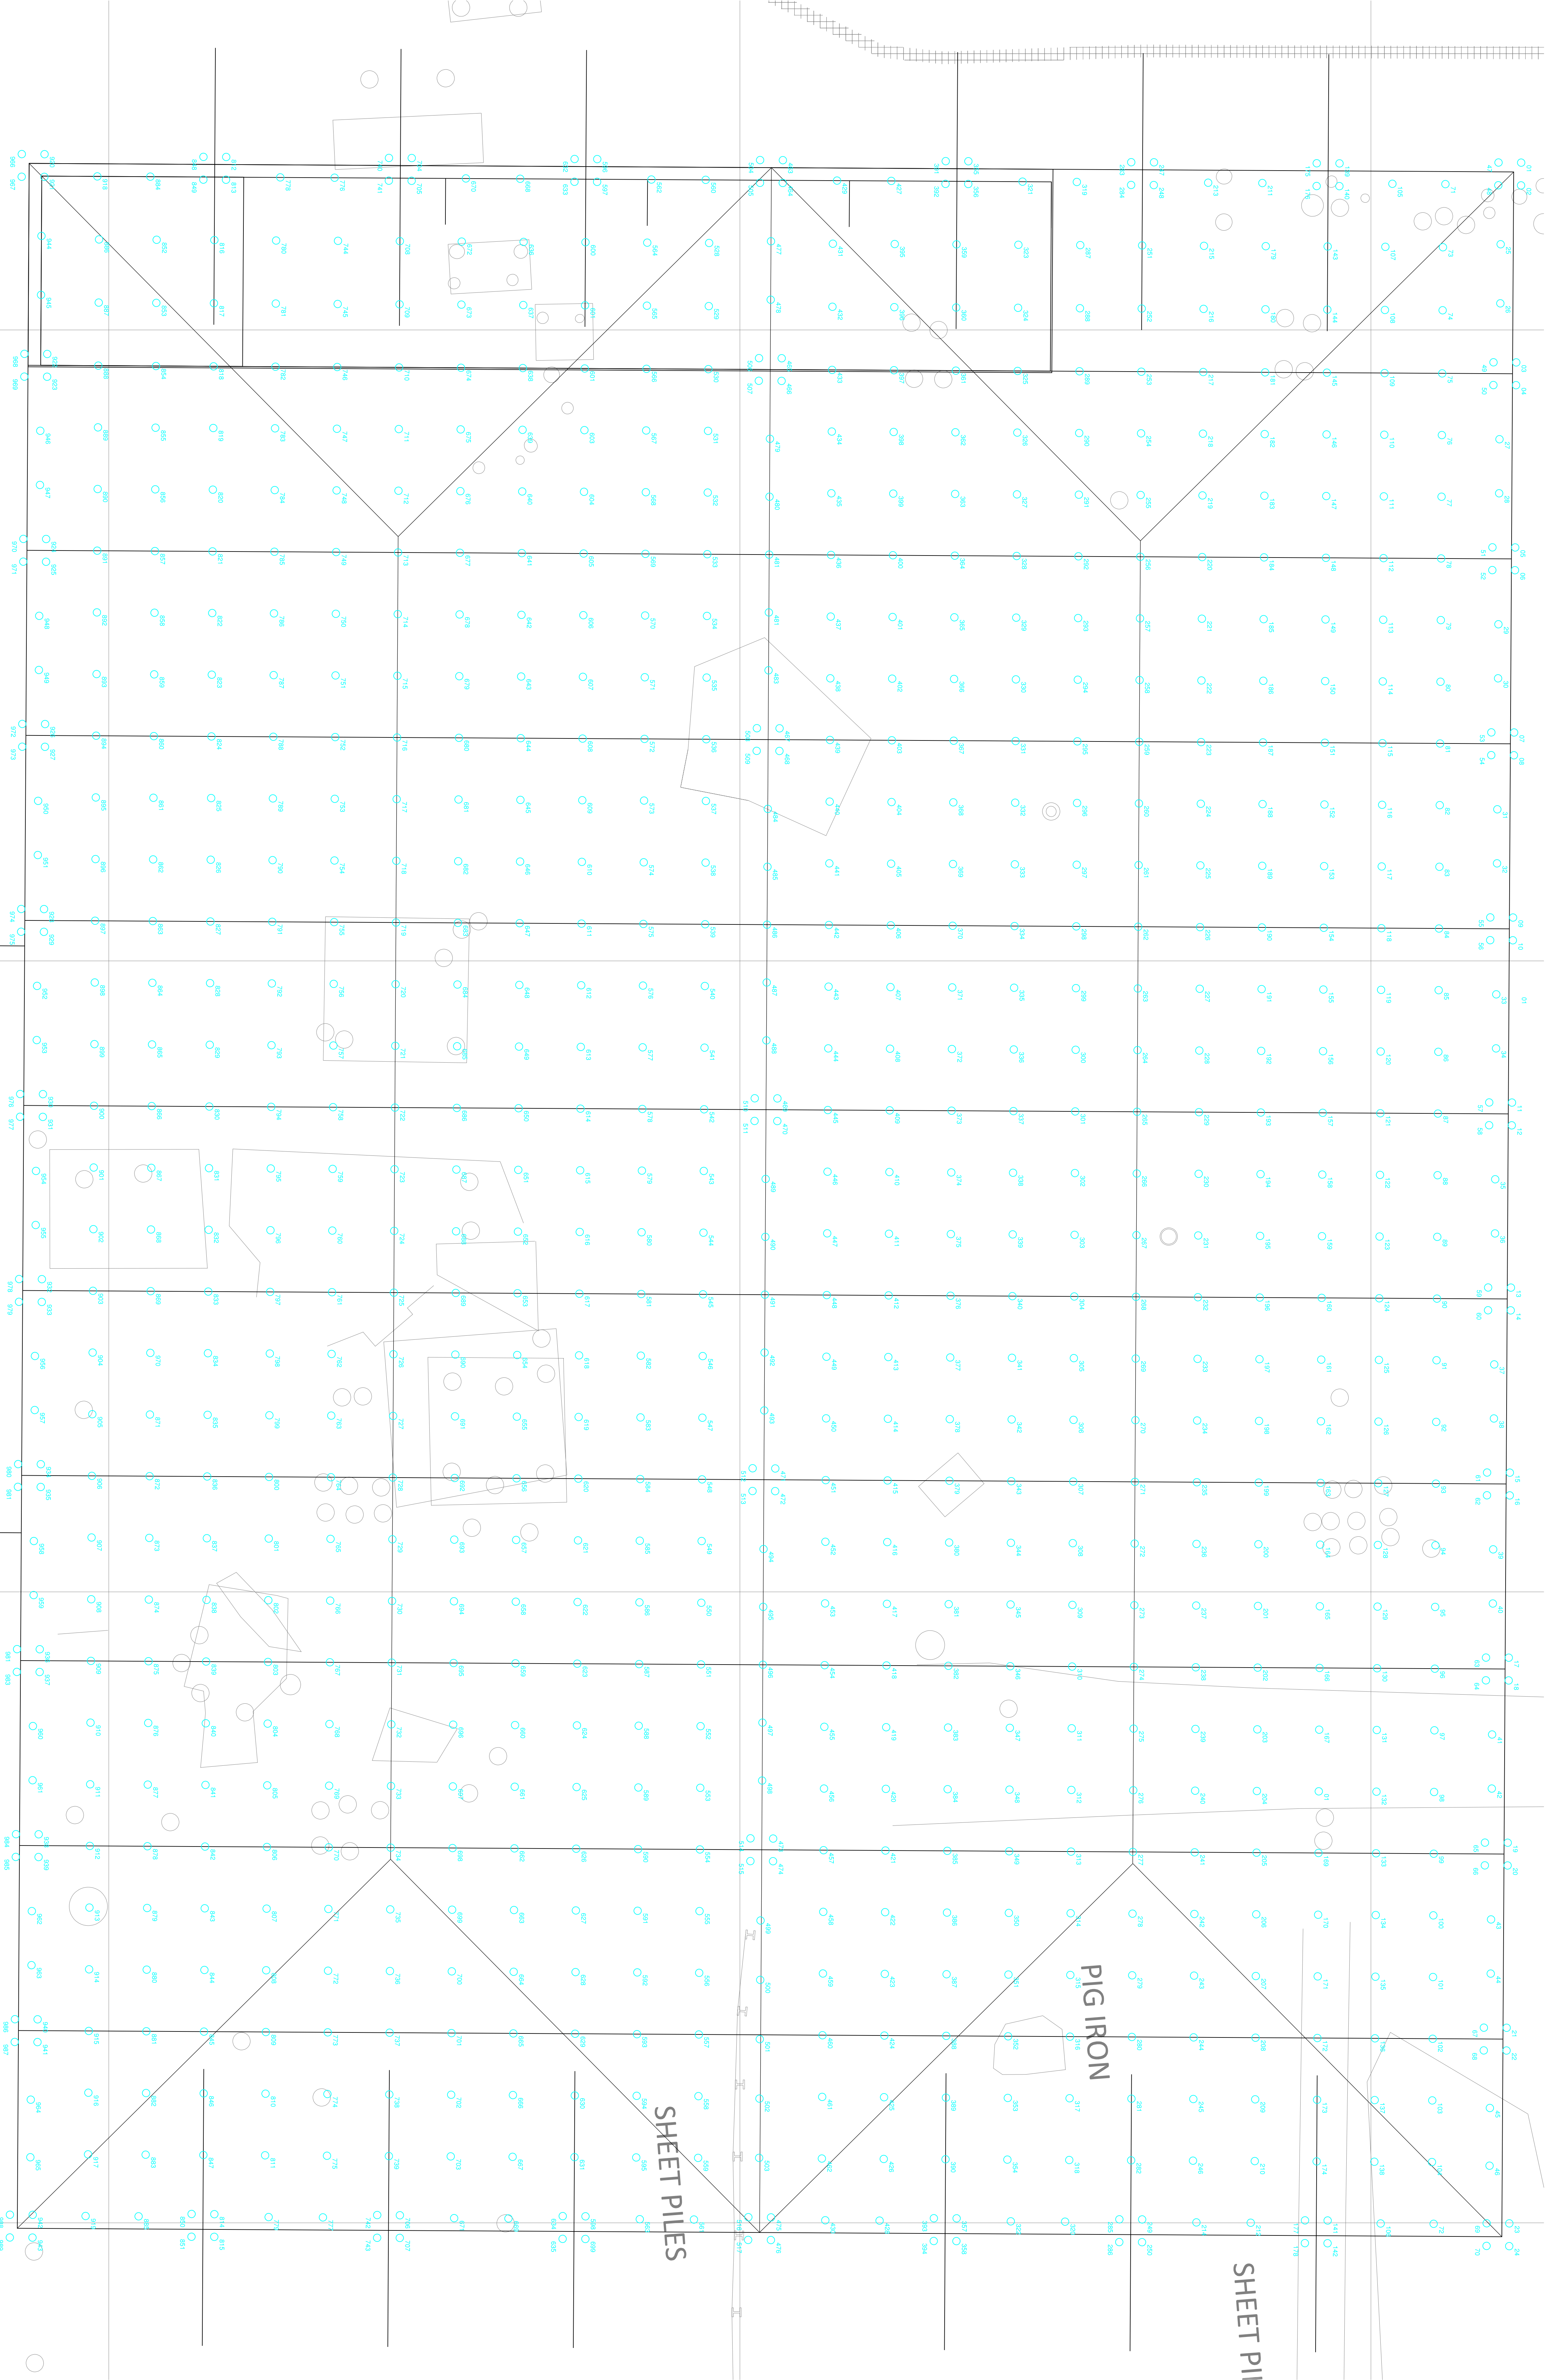

P1 FEB 25 PRELIMINARY ISSUE S.M. R.C.
Rev. Date Amendments By: Ch. W.
INDURANT
INDURANT PARK NEWPORT
Drawing Title
UNIT 15 PILE LAYOUT

Scale: 1:100
Date: FEB 25
Project No.: P24054-RL-24-ZZDR-S-1000
Rev. P1
File Path: P24054-RL-24-ZZDR-S-1000_P1