


Health & Safety Information Key:

- EXISTING
- AS PRESENT
- AS MAINTAIN
- AS ACTION

GENERAL NOTES

NO DIMENSIONS TO BE SCALED OFF THIS DRAWING.
THIS DRAWING TO BE READ IN CONJUNCTION WITH ALL
OTHER DRAWINGS AND SPECIFICATIONS. ALL DIMENSIONS
OTHERWISE ARE IN MILLIMETRES UNLESS NOTED
OTHERWISE.
ALL LEVELS ARE IN METRES UNLESS NOTED OTHERWISE.
ANY DISCREPANCIES NOTED ON SITE ARE TO BE
RESOLVED BY THE ENGINEER IN WRITING.

SUBJECT TO CHANGE
AT DETAIL DESIGN

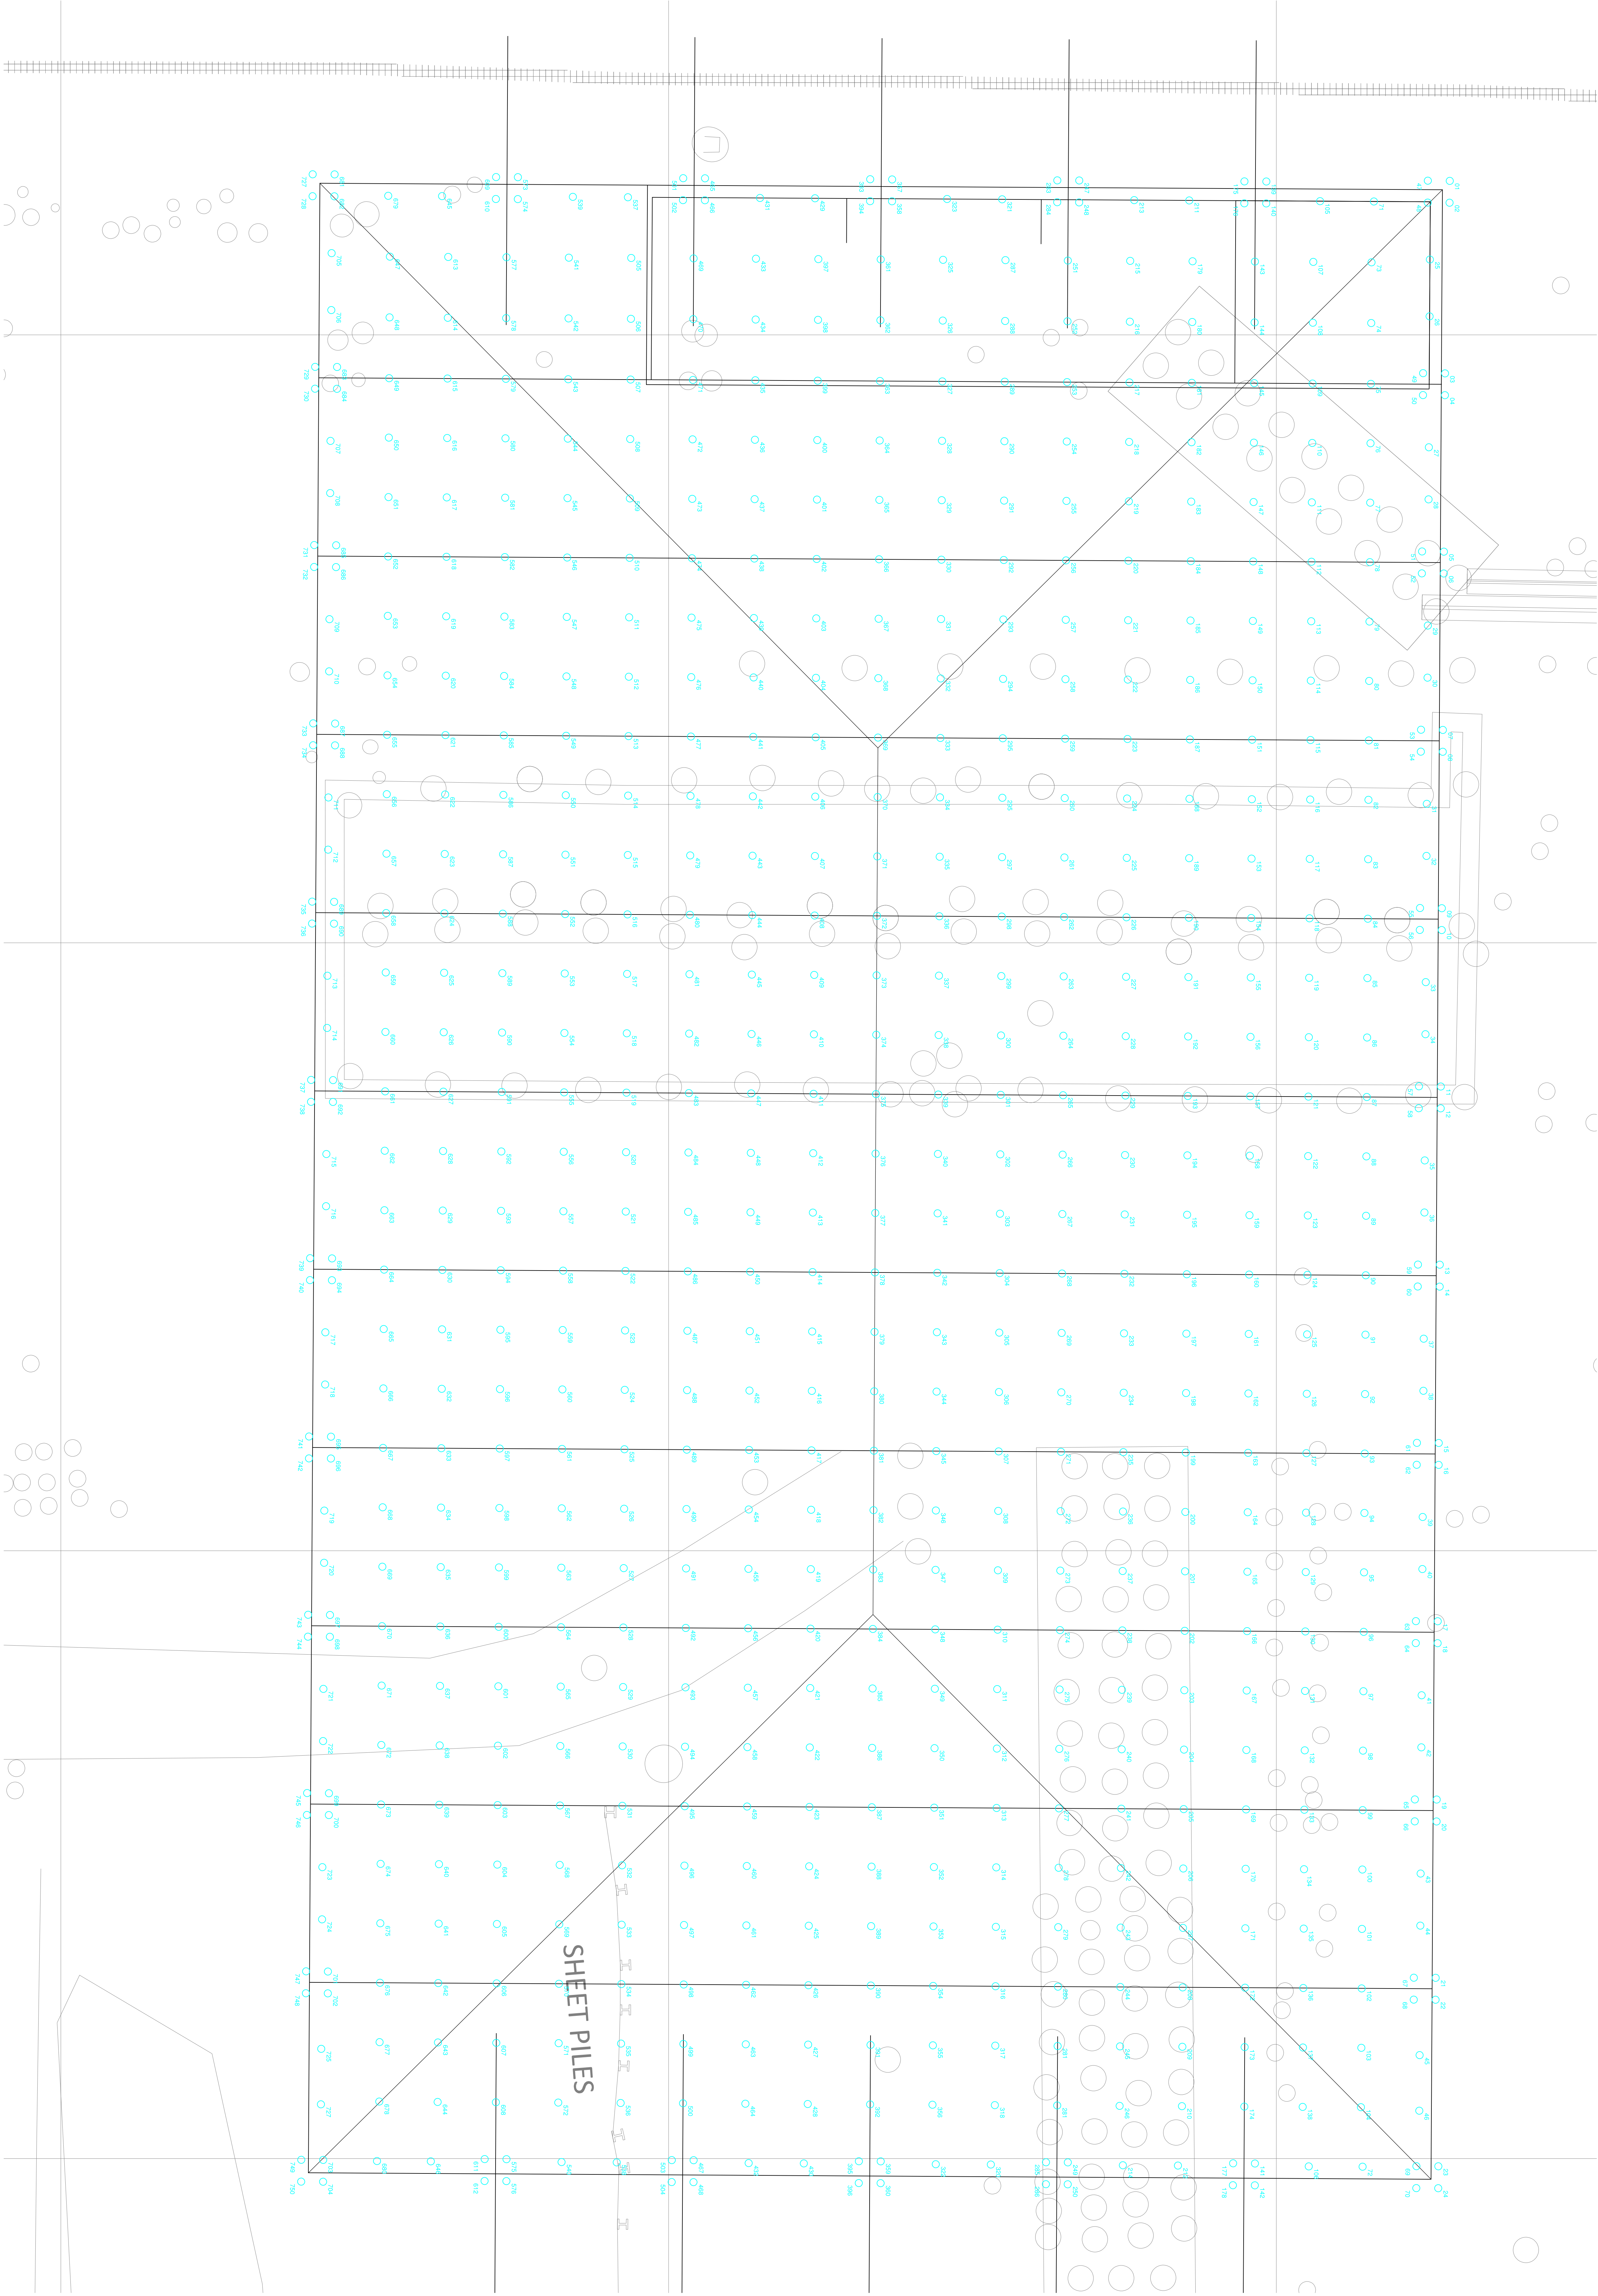

- EXISTING CONCRETE INCLUSION
- NEW C&M PILE

P1 FEB 25 PRELIMINARY ISSUE S.M. R.C.
Rev. Date Amendments By: Ch. W.



Client

INDURENT

Project

INDURENT PARK NEWPORT

Drawing Title

UNIT 16 PILE LAYOUT

Status

PRELIMINARY

Scale Drawn Checked Date

A0 @ 1:100 S.M. R.C. FEB 25

Project No. Drawing No. Rev.

P24003-ALL-24ZZDR-S-1001 P1

File Path:

Copyright © Rodgers Lewis Limited