


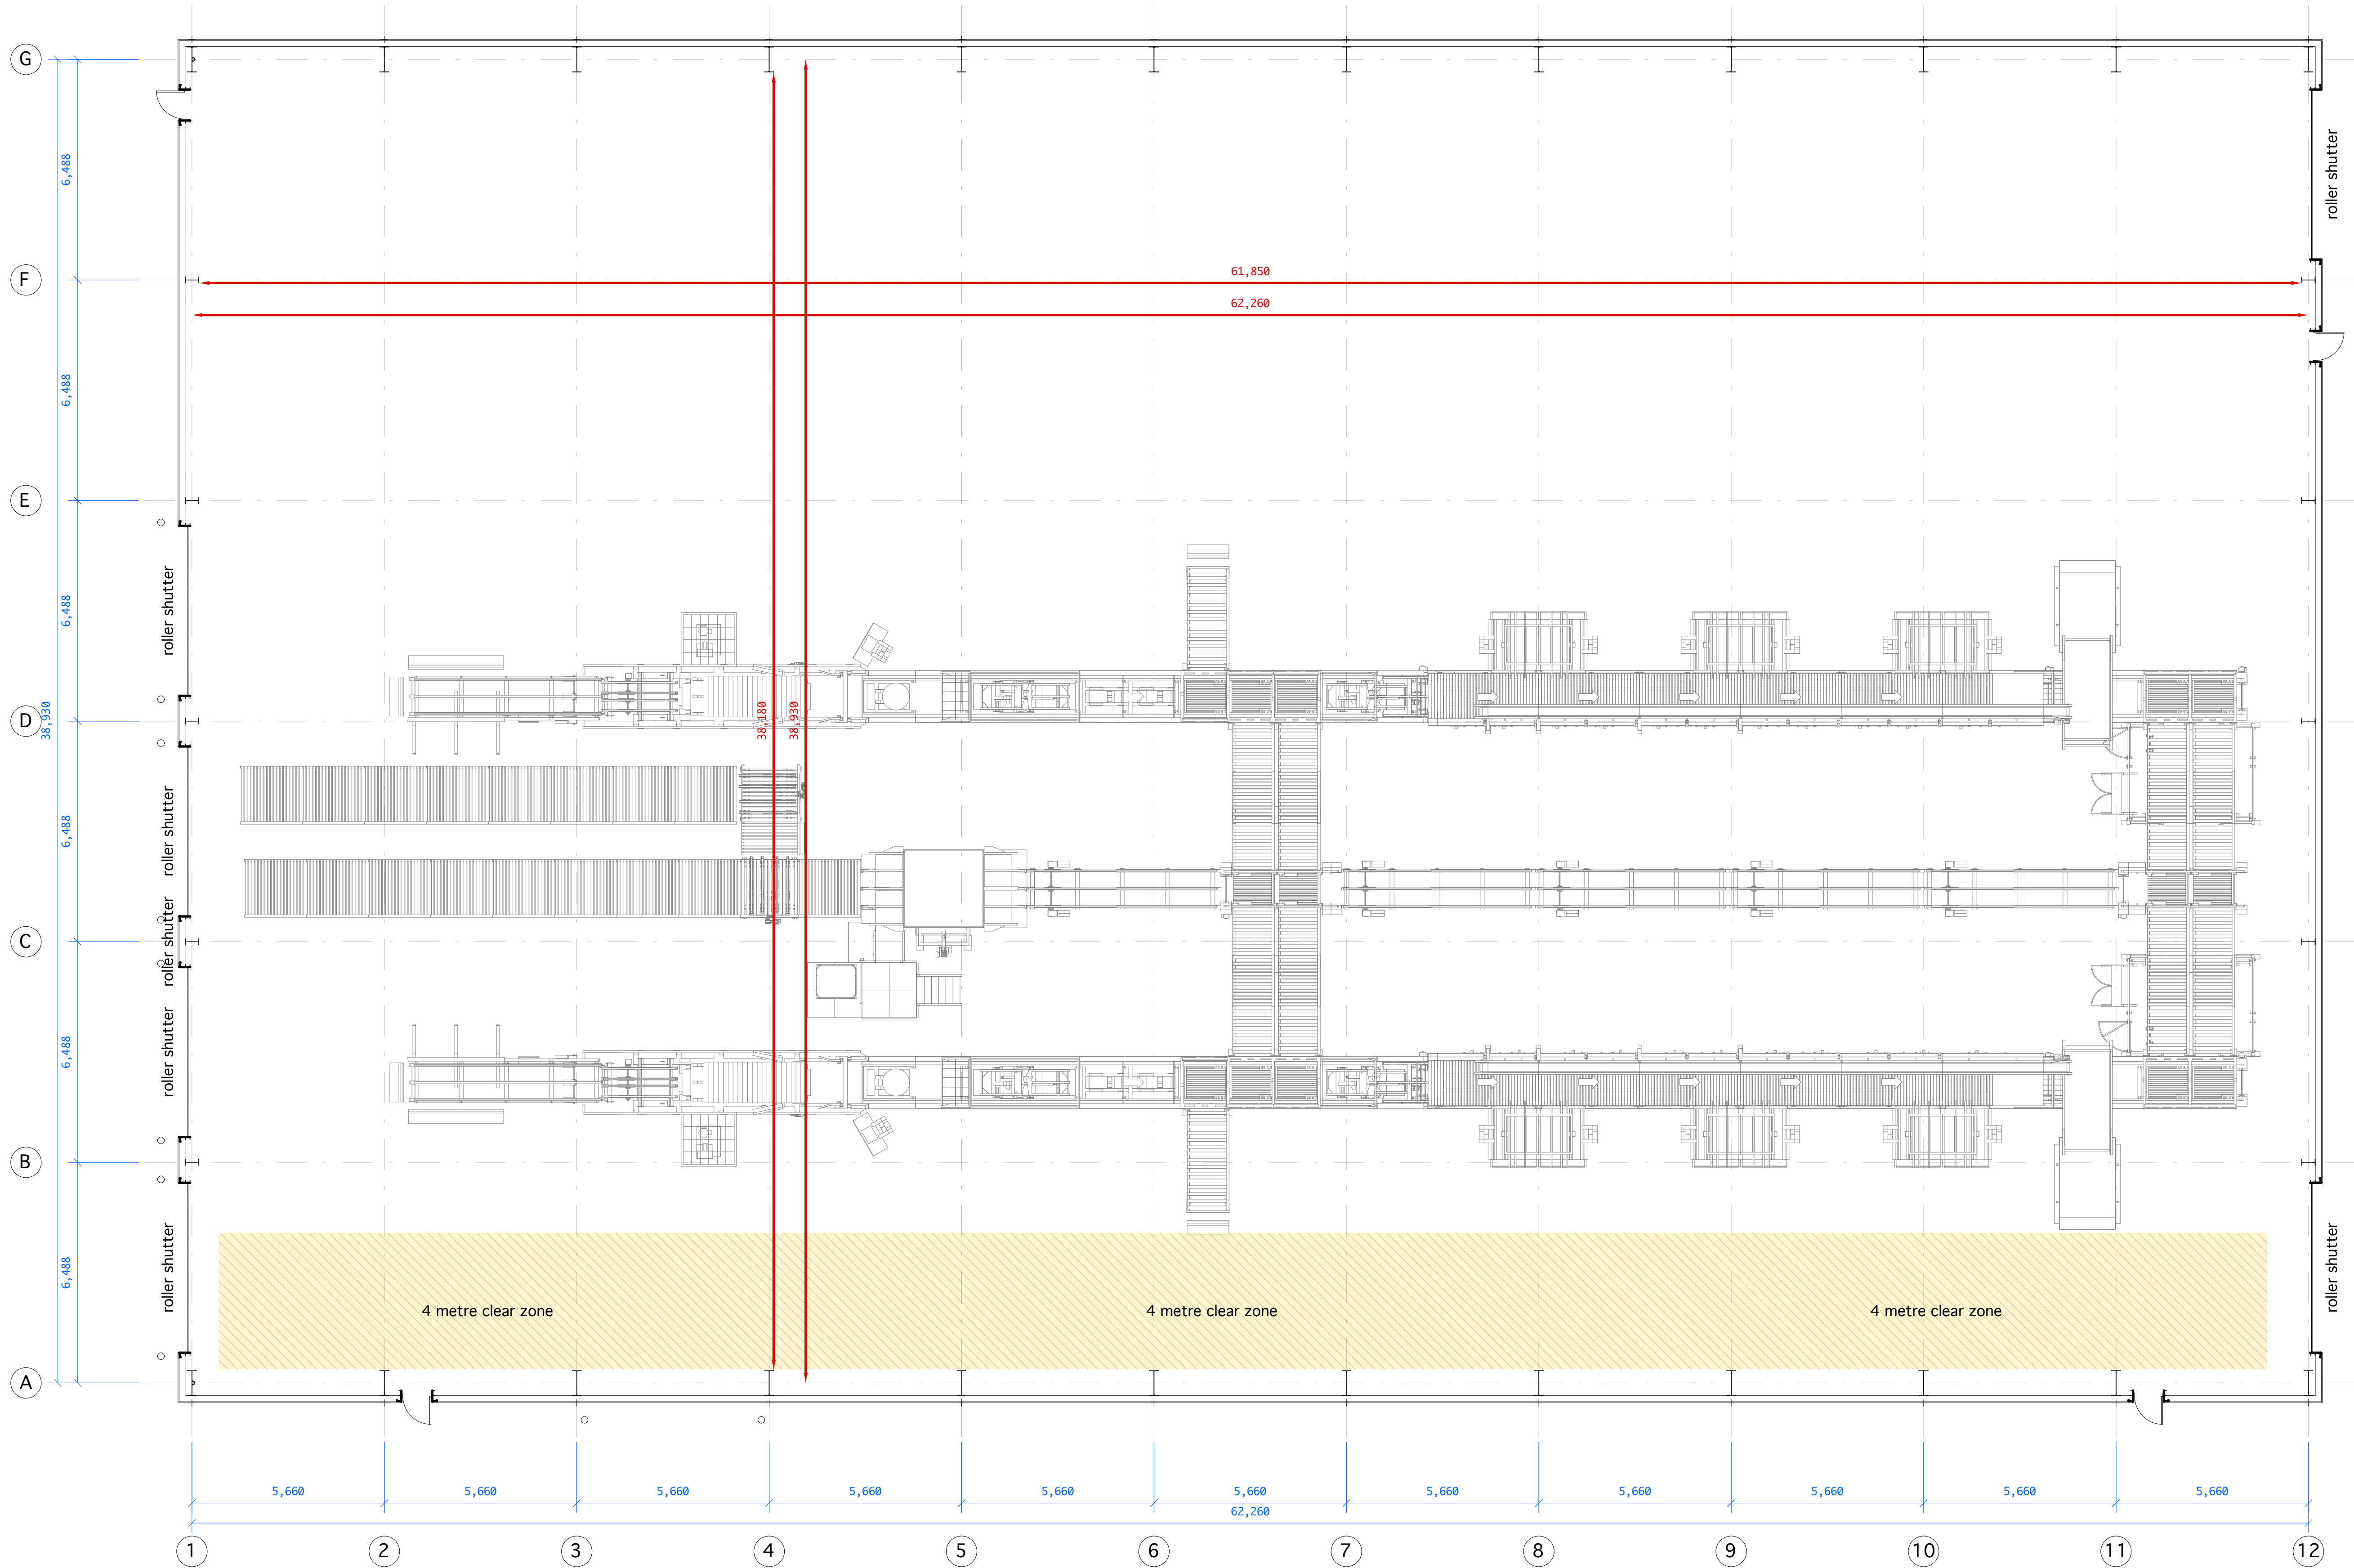

GROUND FLOOR

Rev	Date	Action
E	25.11.25	roller shutter positions altered
D	18.11.25	roller shutter added
C	17.11.25	door and roller shutter positions altered
B	17.11.25	door and roller shutter positions altered

This drawing is copyright.
Dimensions to be checked on site and any discrepancies reported to the Architect immediately.
Do not scale, use figured dimensions only.

cfw
ARCHITECTS
ASAX Projects
PRSW - West Way, Newport
Unit 1 plan
1:100 @ A1
2358-001

10m
05m
04m
02m
1:100 @ A1

16 north road, carport, off 103a
029 2034 0491
www.cfw-architects.co.uk