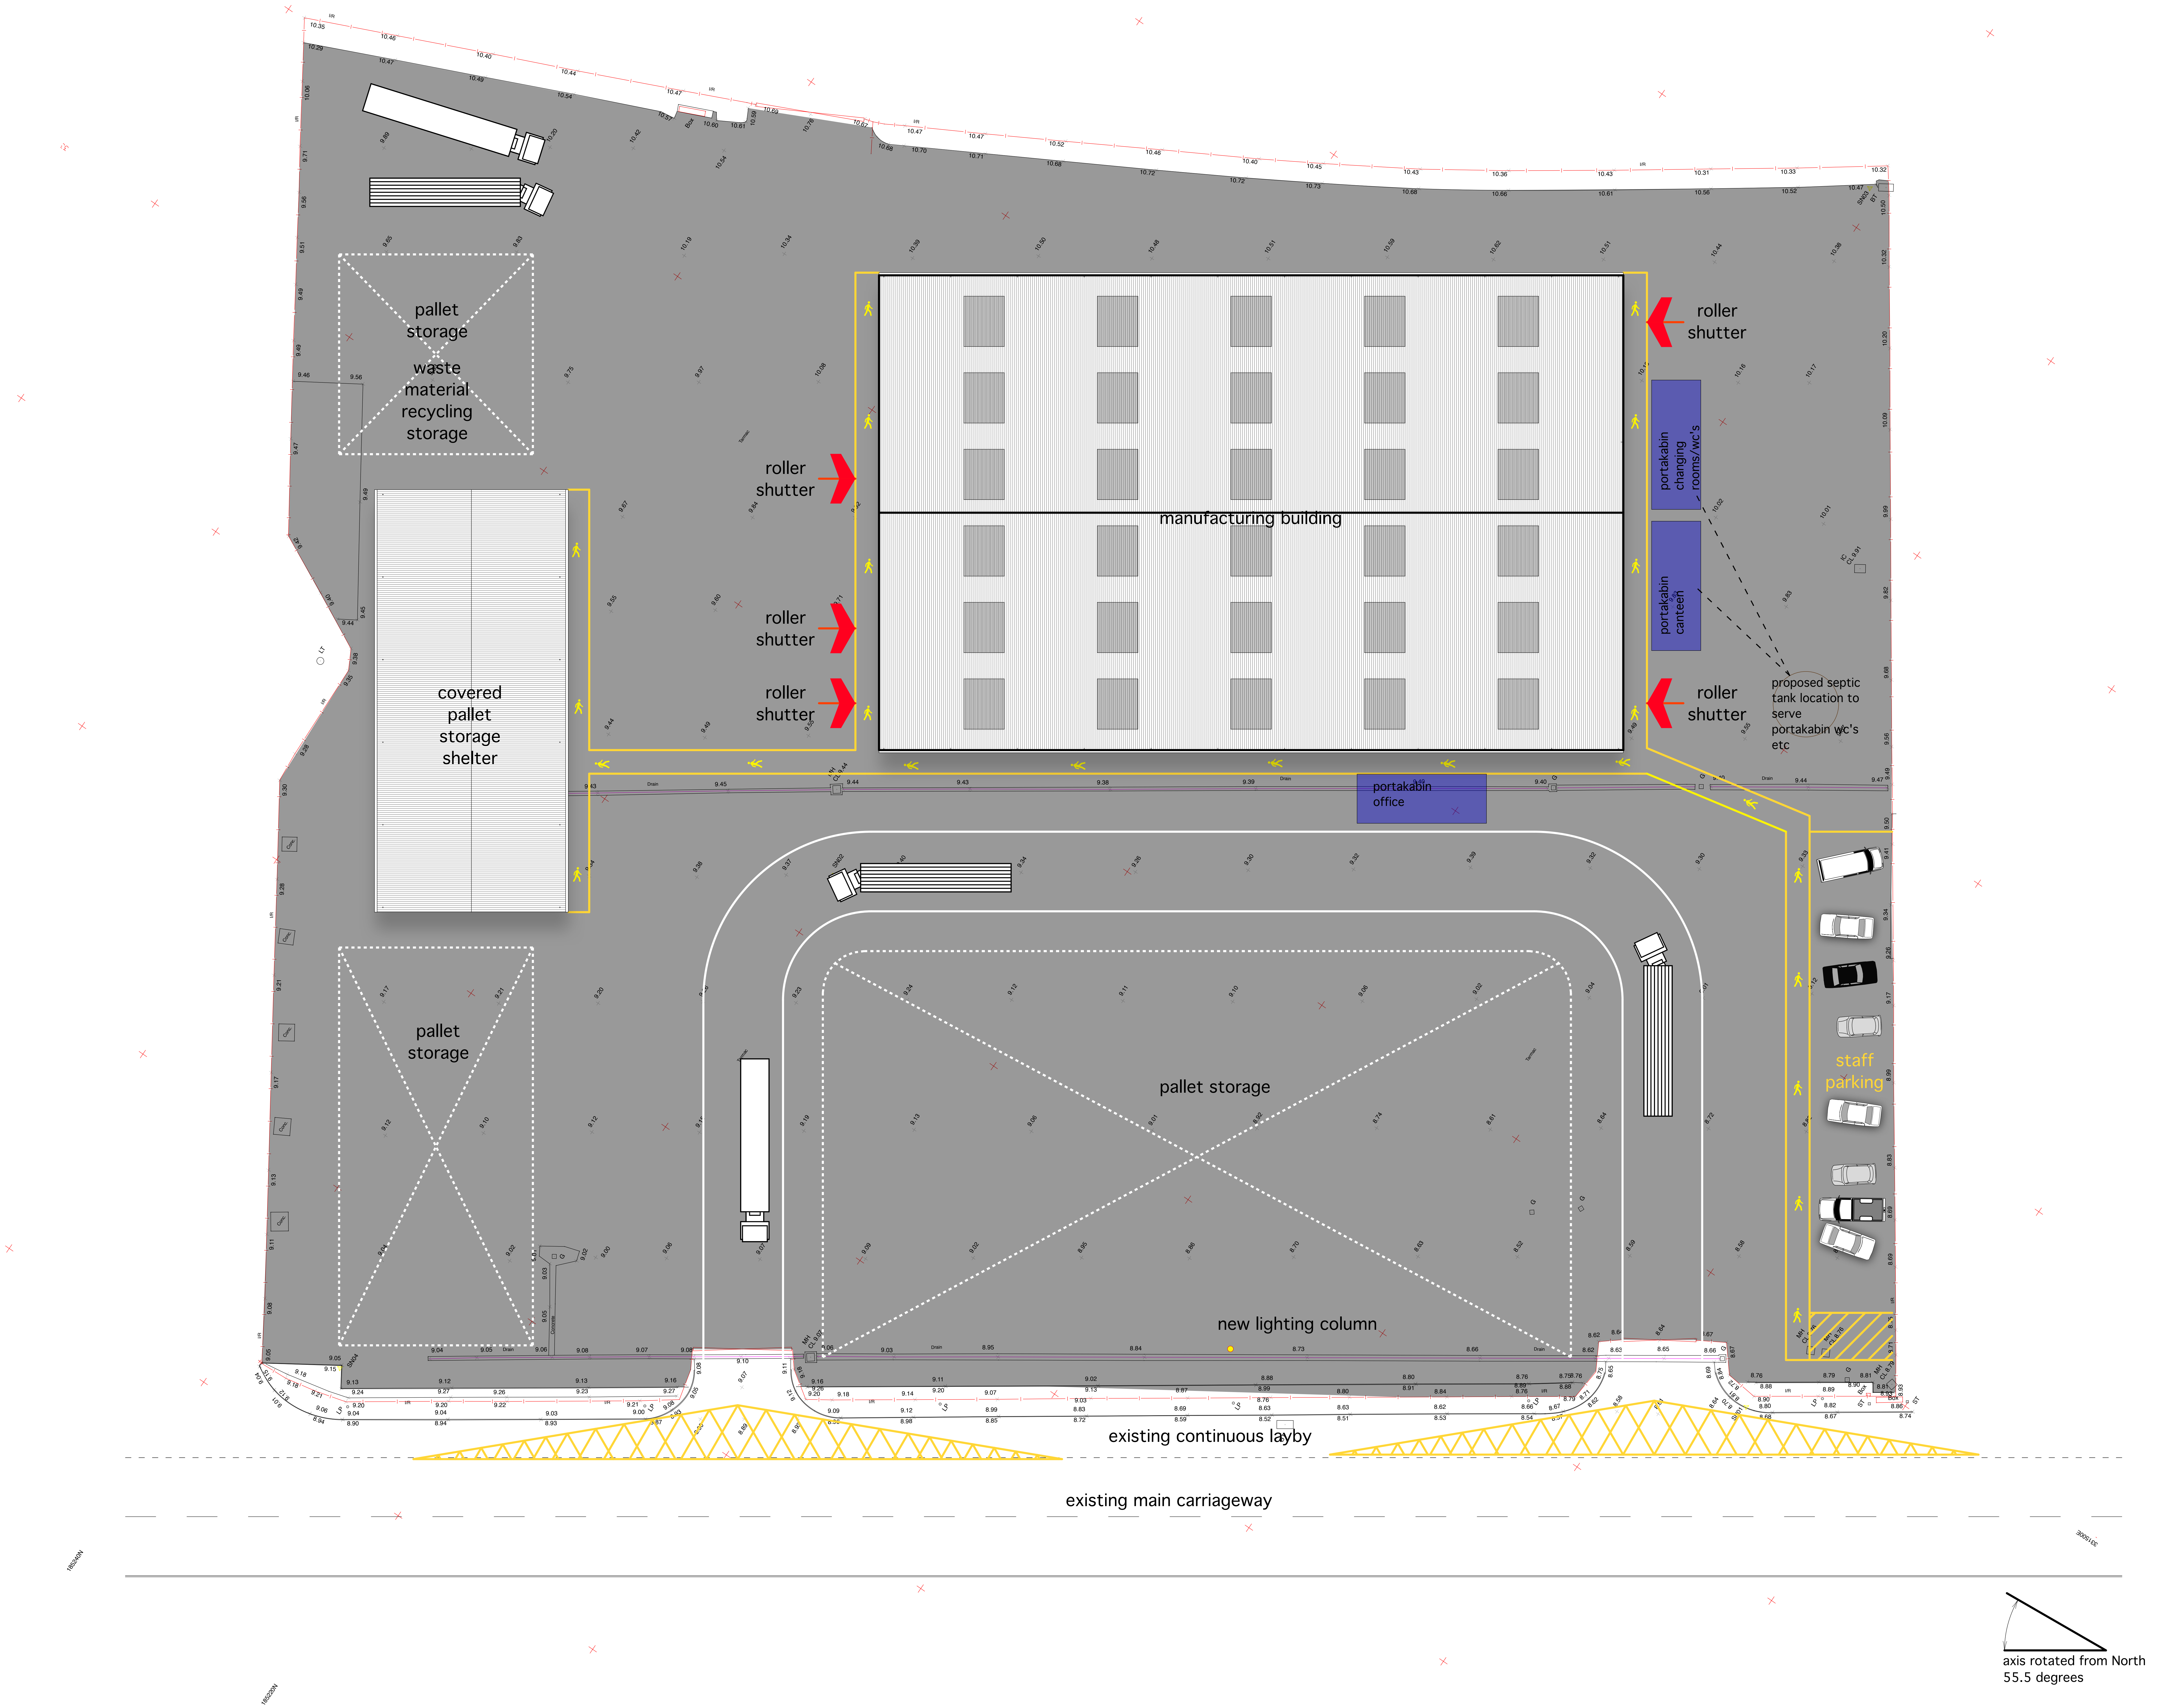
pallet storage
waste material recycling storage
roller shutter
roller shutter
roller shutter
roller shutter
roller shutter
manufacturing building
portakabin changing rooms/wc's
portakabin canteen
proposed septic tank location to serve portakabin wc's etc
covered pallet storage shelter
portakabin office
staff parking
pallet storage
pallet storage
new lighting column
existing continuous layby
existing main carriageway
axis rotated from North 55.5 degrees

Box	Box
	Road Channel
	Drain
	Surface Edging
	Iron Railings
	Kerb (TOP)
⋈	Gate
G	Gully
IC	Inspection Cover
LP	Lamp Post
LT	Light
MH	Manhole Square
ST	Stop Tap
BT	Telecom Cover

LEVELS RELATED TO ORDNANCE
SURVEY G.P.S. DATUM

SURVEY STATIONS

Name	Easting	Northing	Height
SN01	331492.315	185131.070	8.779
SN02	331485.716	185220.299	9.403
SN03	331583.411	185180.962	10.501
SN04	331427.523	185231.169	9.157

JOHN VINCENT SURVEYS LTD
drwg 014/26

Rev	Date:	Action:

This drawing is copyright.

Dimensions to be checked on site and any discrepancies reported to the Architect immediately .

Do not scale, use figured dimensions only.

cfw
ARCHITECTS

ASR Projects
PRSW - West Way, Newport
proposed site plan
1:250 @ A1
2358-018 -

6 north road, cardiff. cf10 3du
029 2034 0491
www.cfw-architects.co.uk