



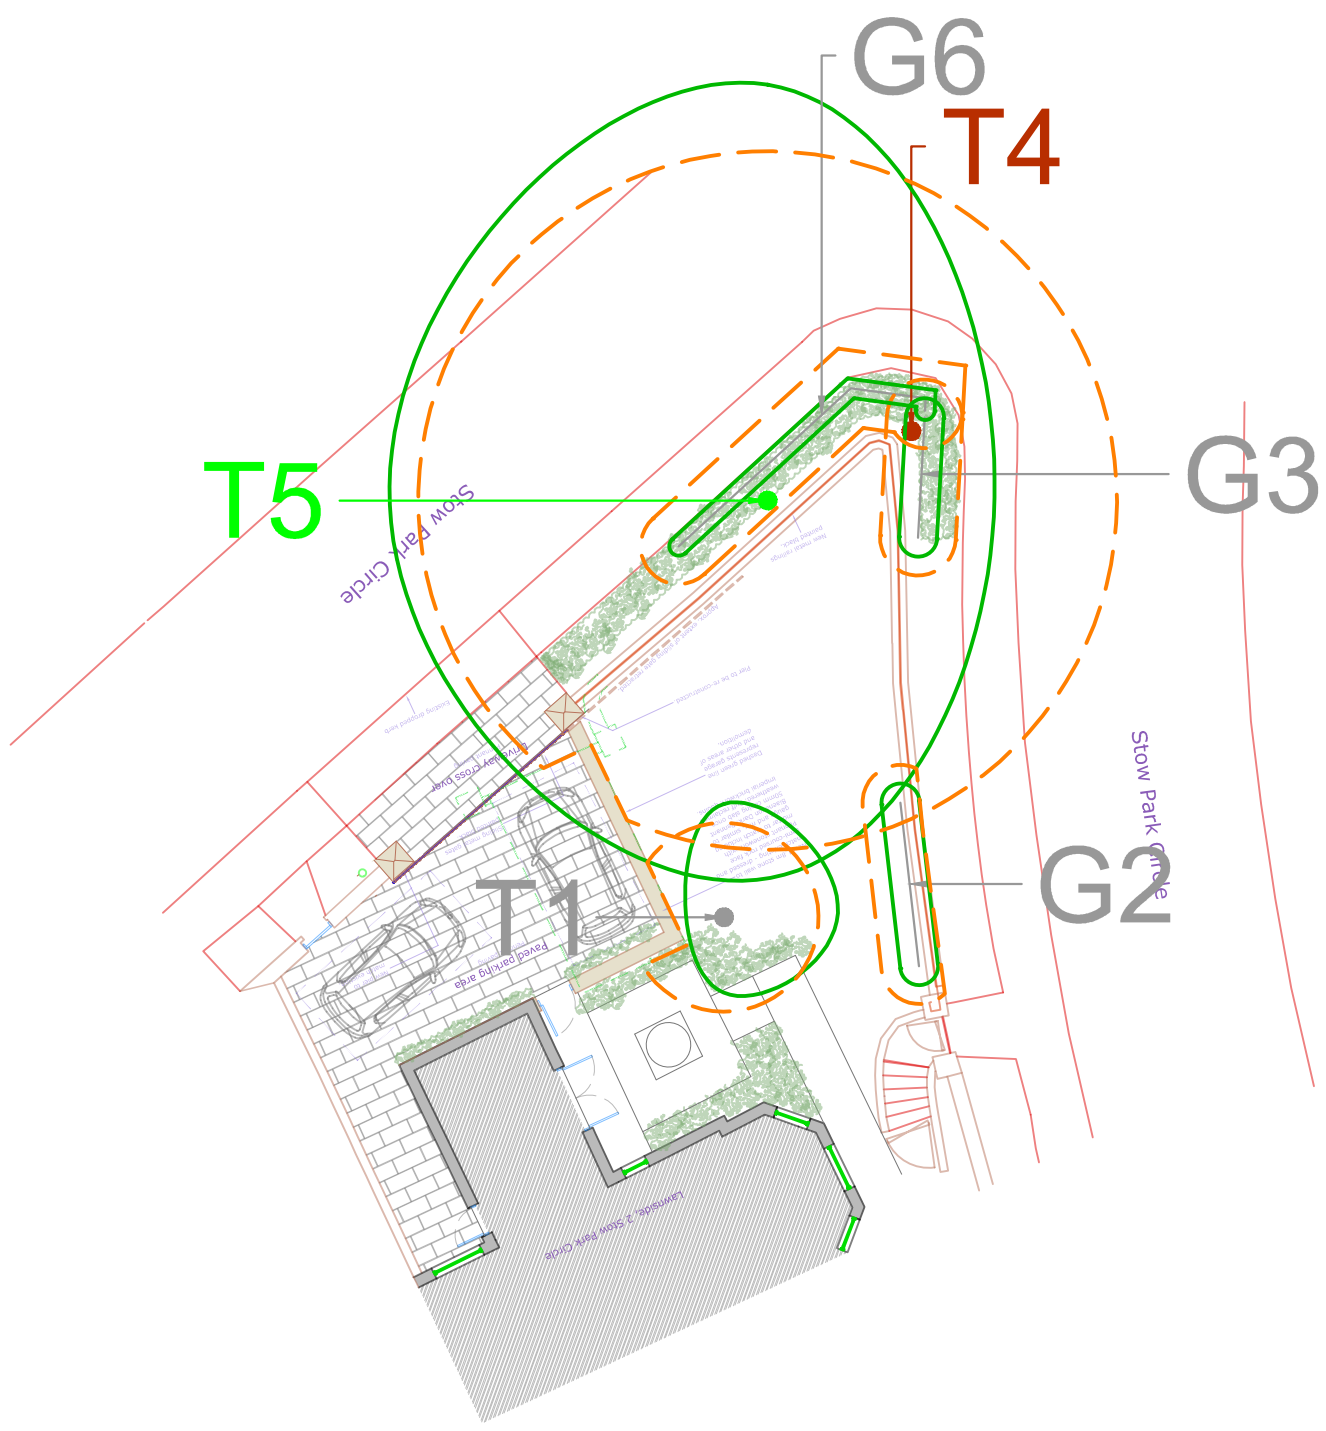

10m

Arboricultural Impact Assessment

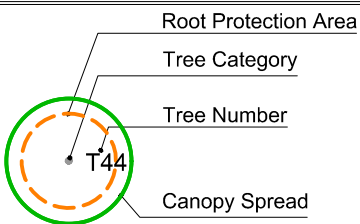

- Trees to be Removed for Arboricultural Reasons
- Trees to be Removed for Development Reasons
- Category A Trees to be Retained
- Category B Trees to be Retained
- Category C Trees to be Retained

Scale 1:200 @A3
09/2025



2 Stow Park Circle Newport

Arboricultural Impact Assessment

