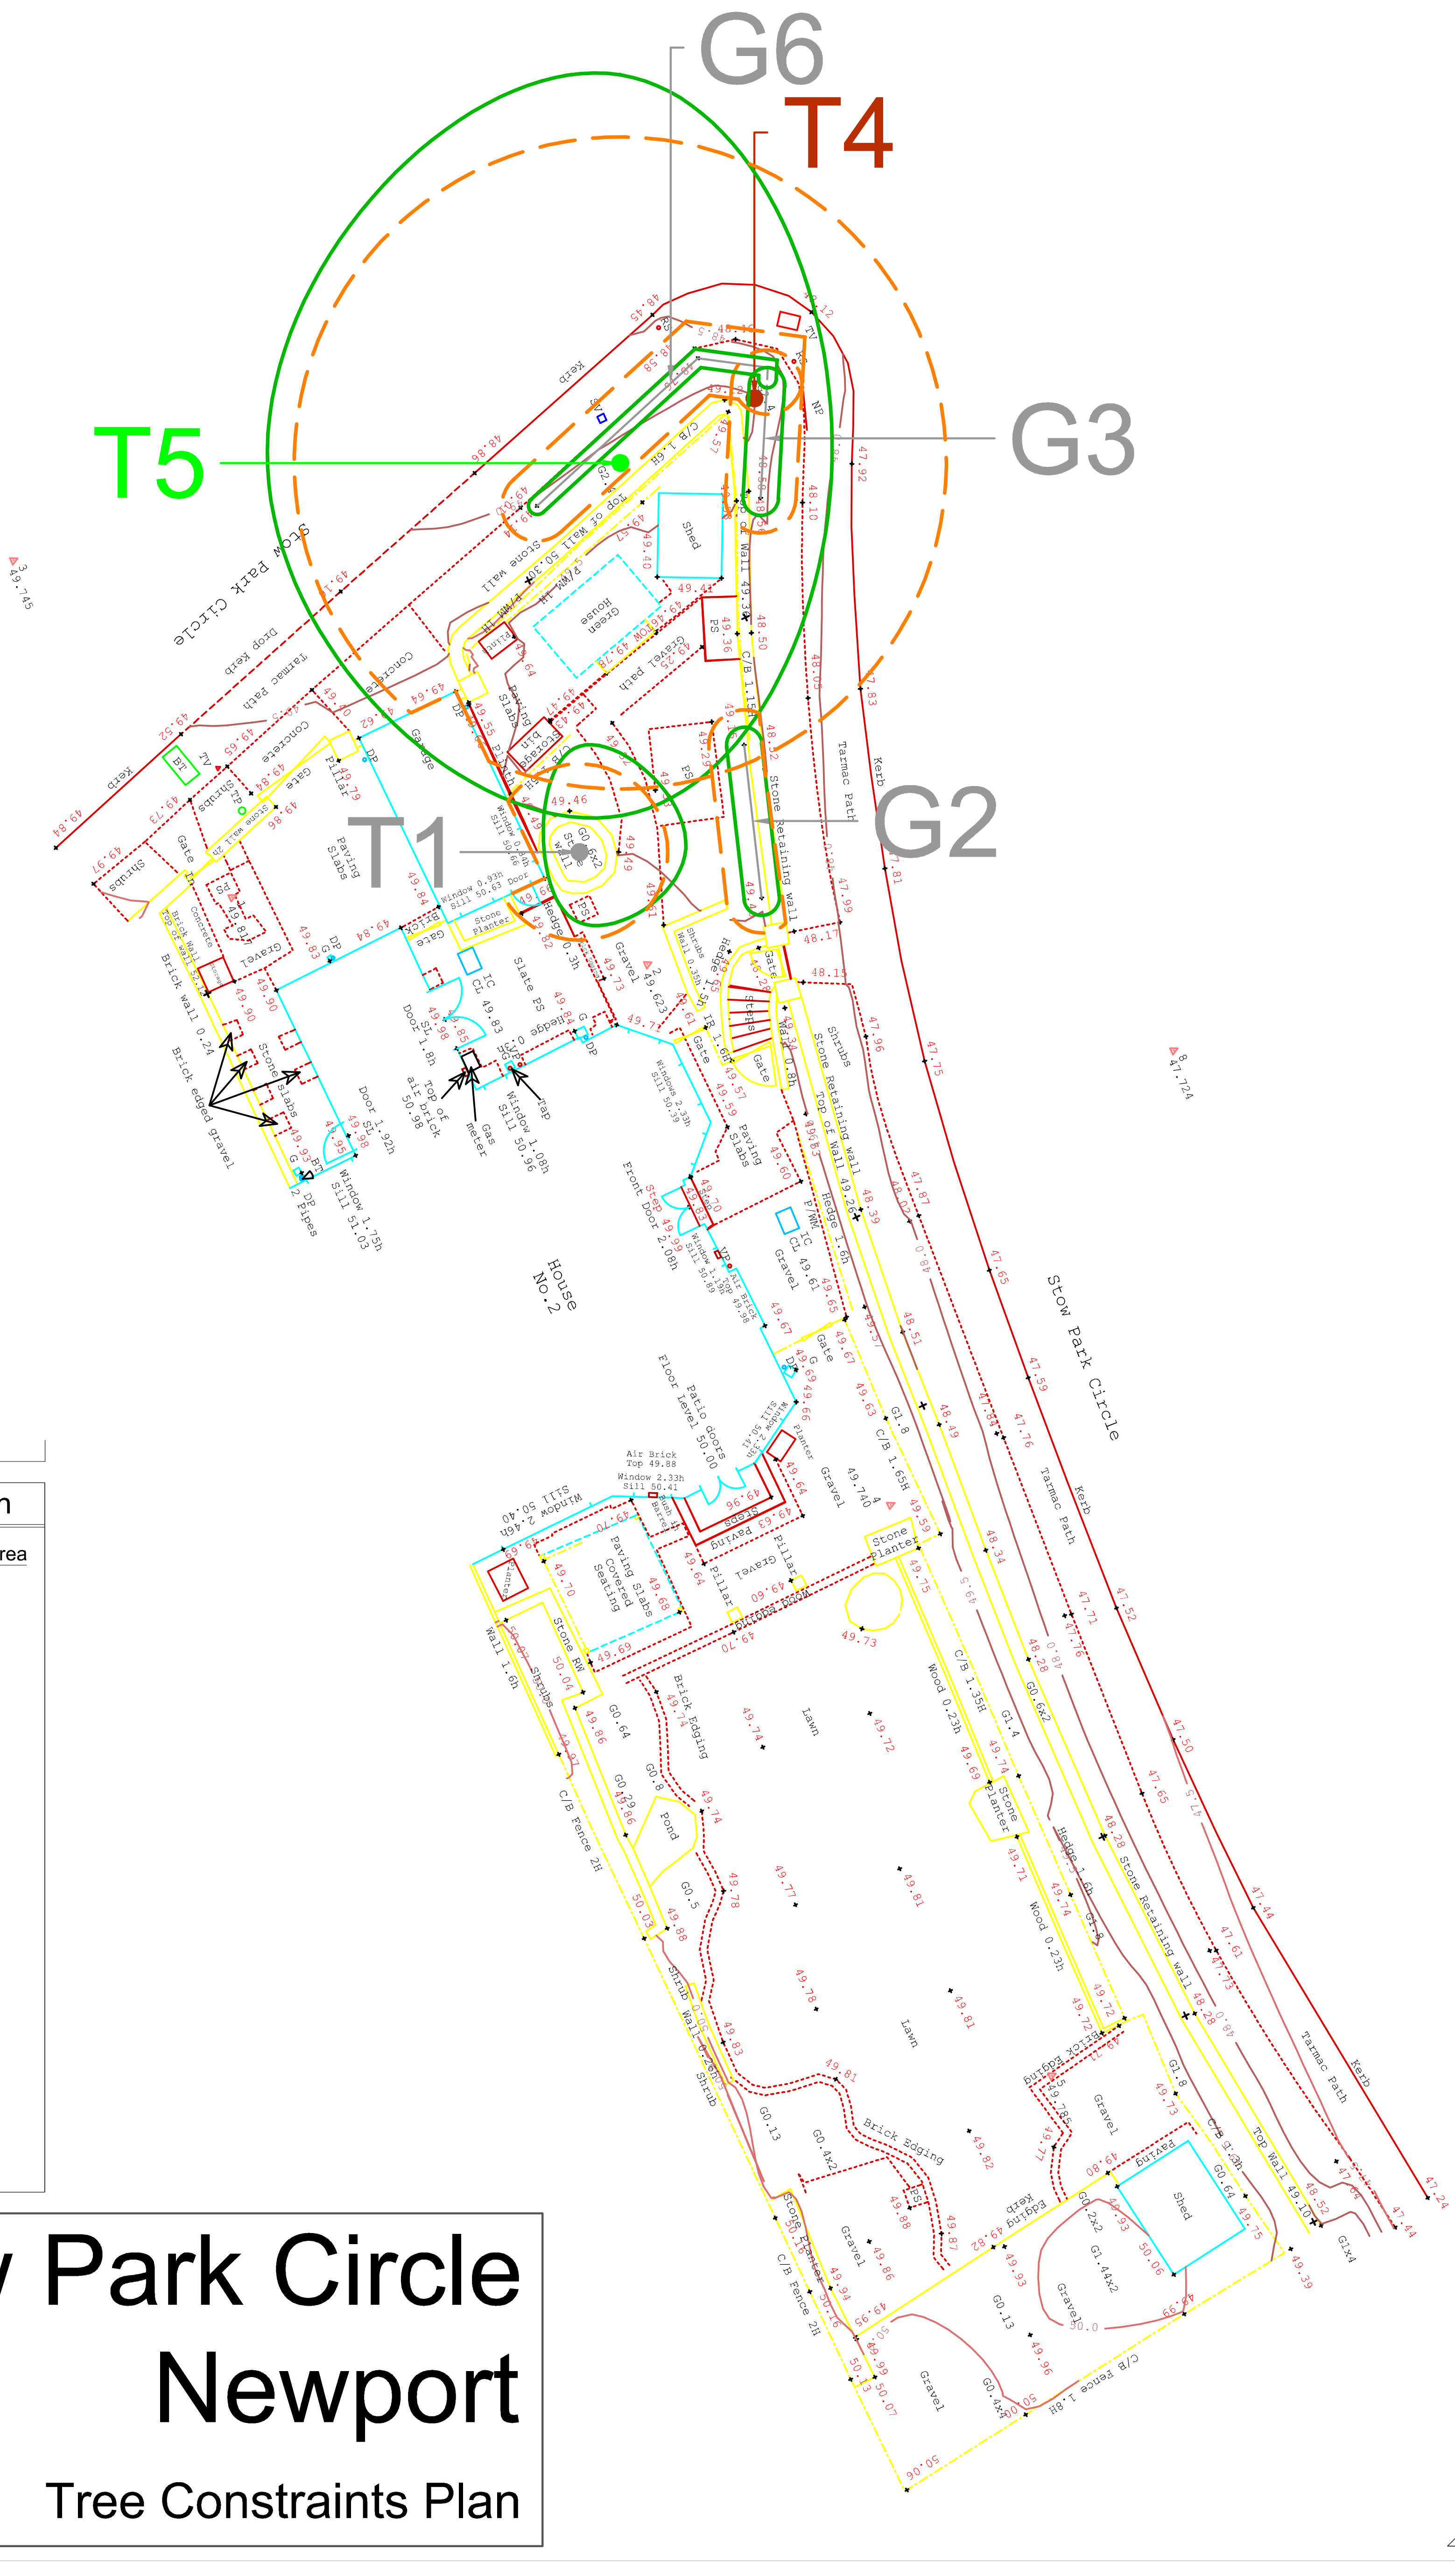

10m

Tree Constraints Plan

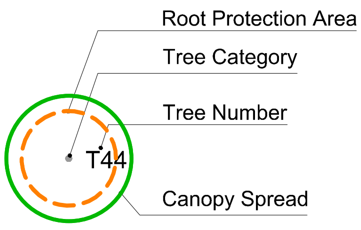

Category A Trees	🟢
Category B Trees	🔵
Category C Trees	⚪
Category U Trees	🔴

Scale 1:200 @A3
07/2025

Treescene
ARBORICULTURAL CONSULTANTS

2 Stow Park Circle Newport

Tree Constraints Plan

N