
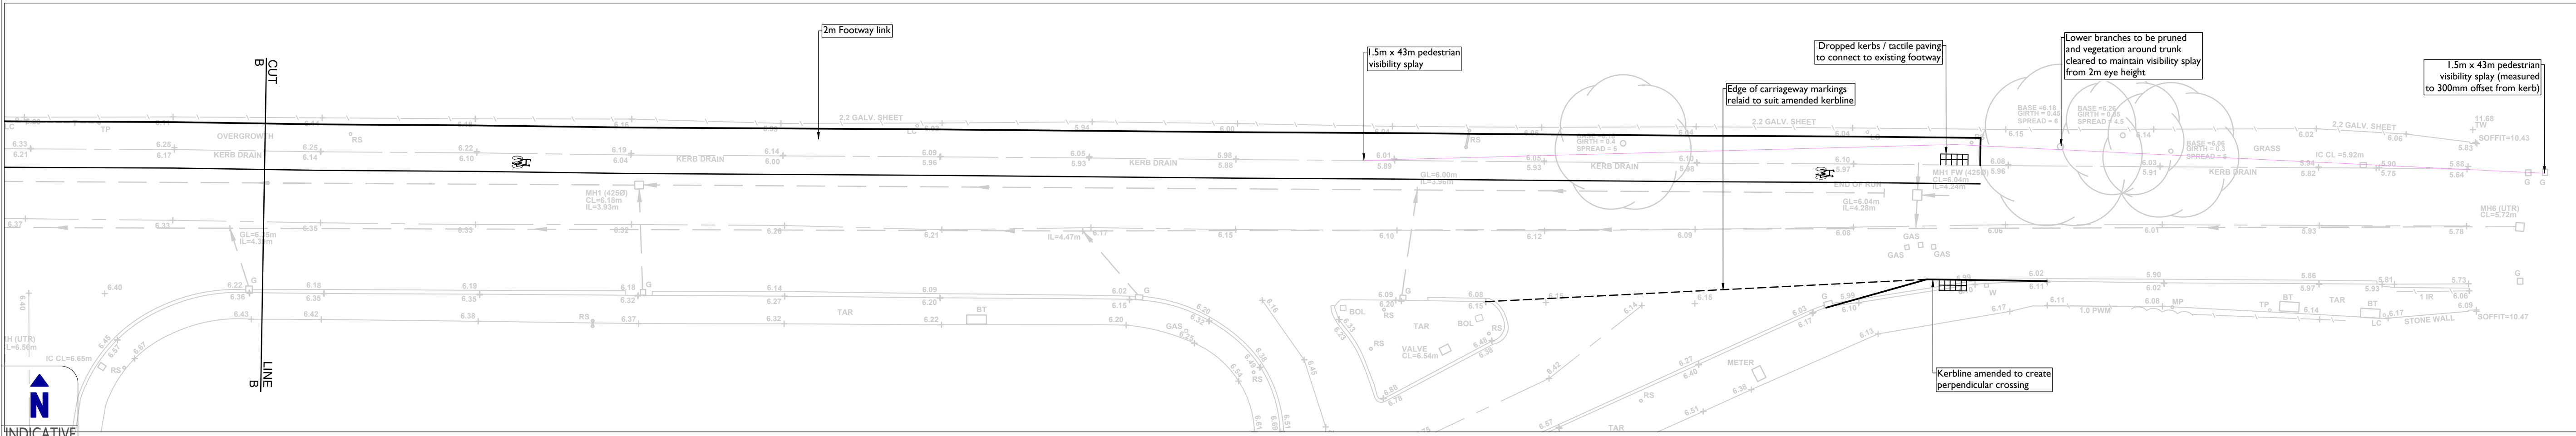
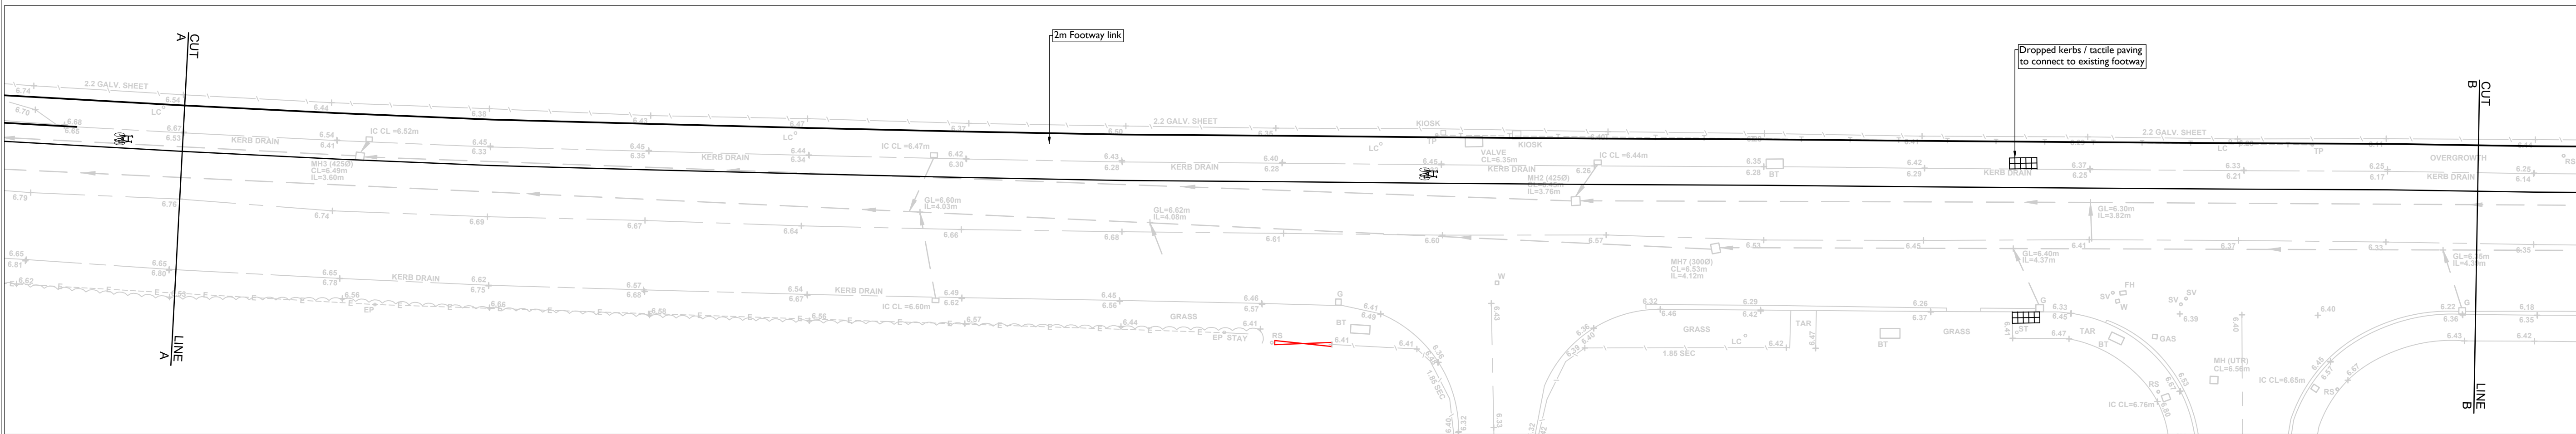


- NOTES:
1. All dimensions are in metres unless otherwise stated.
 2. All works are to be undertaken in accordance with the Newport Council specification and typical construction details. In the event of any discrepancies between the information on these drawings and the Newport Council documents the Contractor shall revert to the Newport Council details unless agreed otherwise.
 3. No works are to be commenced until a Section 278 Agreement has been completed.
 4. The Contractor shall be responsible for arranging and agreeing all necessary road space bookings, licences and traffic management proposals prior to commencement.
 5. The Contractor shall be responsible for checking setting-out prior to commencement and shall provide the Designer with a minimum 2 working days notice of any issues that arise to allow for designing / agreeing alterations.

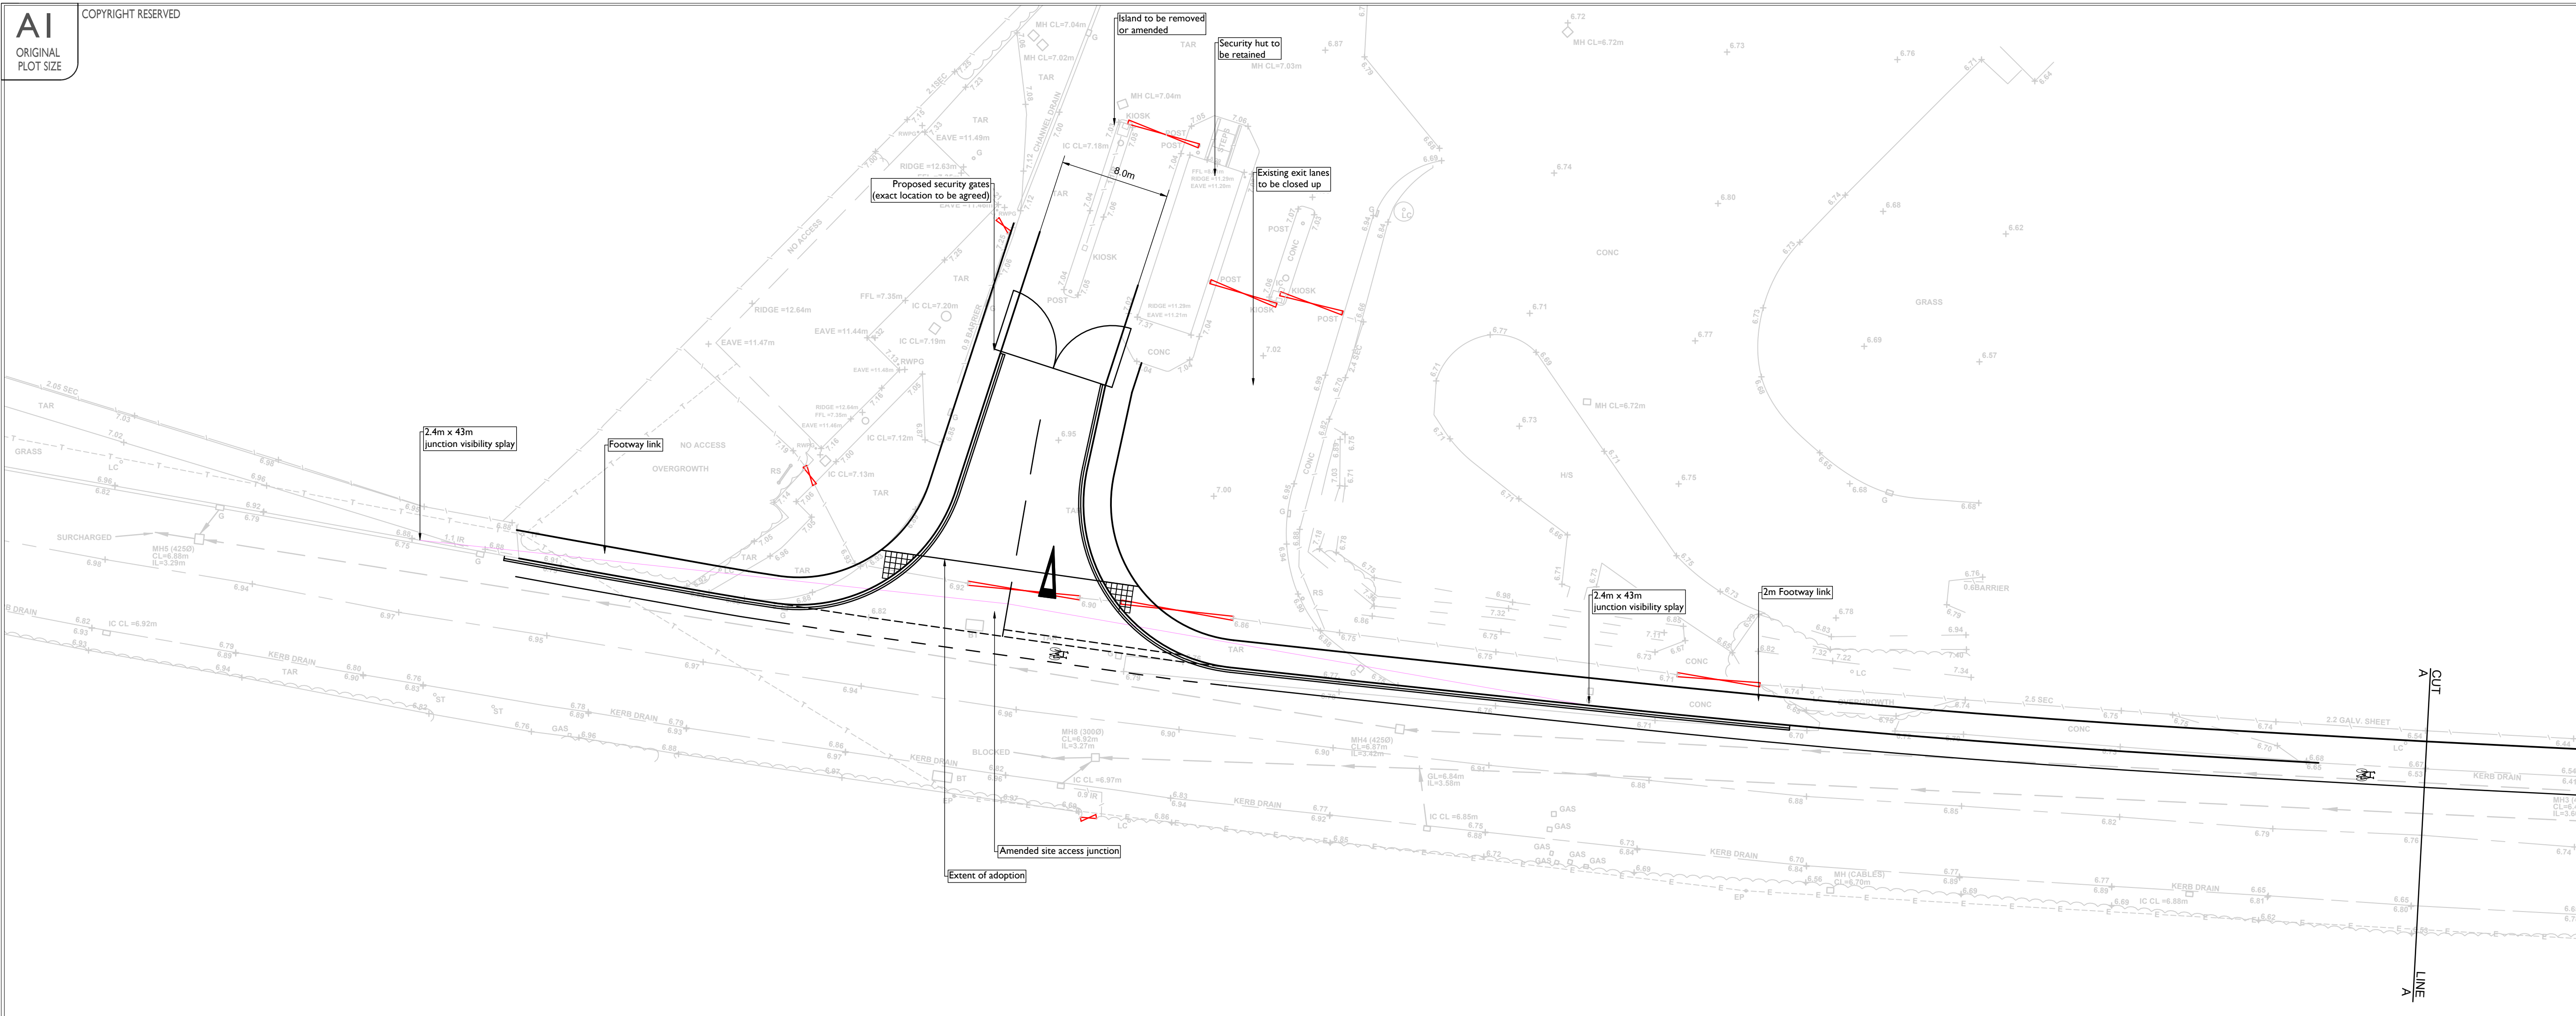

Reproduced from Ordnance Survey Supergrid Data with the permission of The Controller of Her Majesty's Stationery Office. Crown Copyright. Licence No. AL000000001.

Rev	Date	Description	Drawn By	Checked By
C	18.03.23	Kindline a series of 10m x 10m pavers installed	MP	PA
A	17.12.24	Amended to address Newport Council comments dated 06/05/25	MP	PA
		Amended to address issues raised at Stage 12 RSA	MP	PA

CORUN
Transport and Highway Engineering

CLIENT: Starburst UK Ltd

PROJECT: Former Orb Works

Stephenson Street
Newport

TITLE: S278 Highway Works
General Arrangement

STATUS: FOR APPROVAL

SCALE:	DATE:	DRAWN:	CHECKED:
1:250	02.09.24	MP	MA

JOB NO:	DRAWING NO:	REVISION:
20-00705	GA01	C