



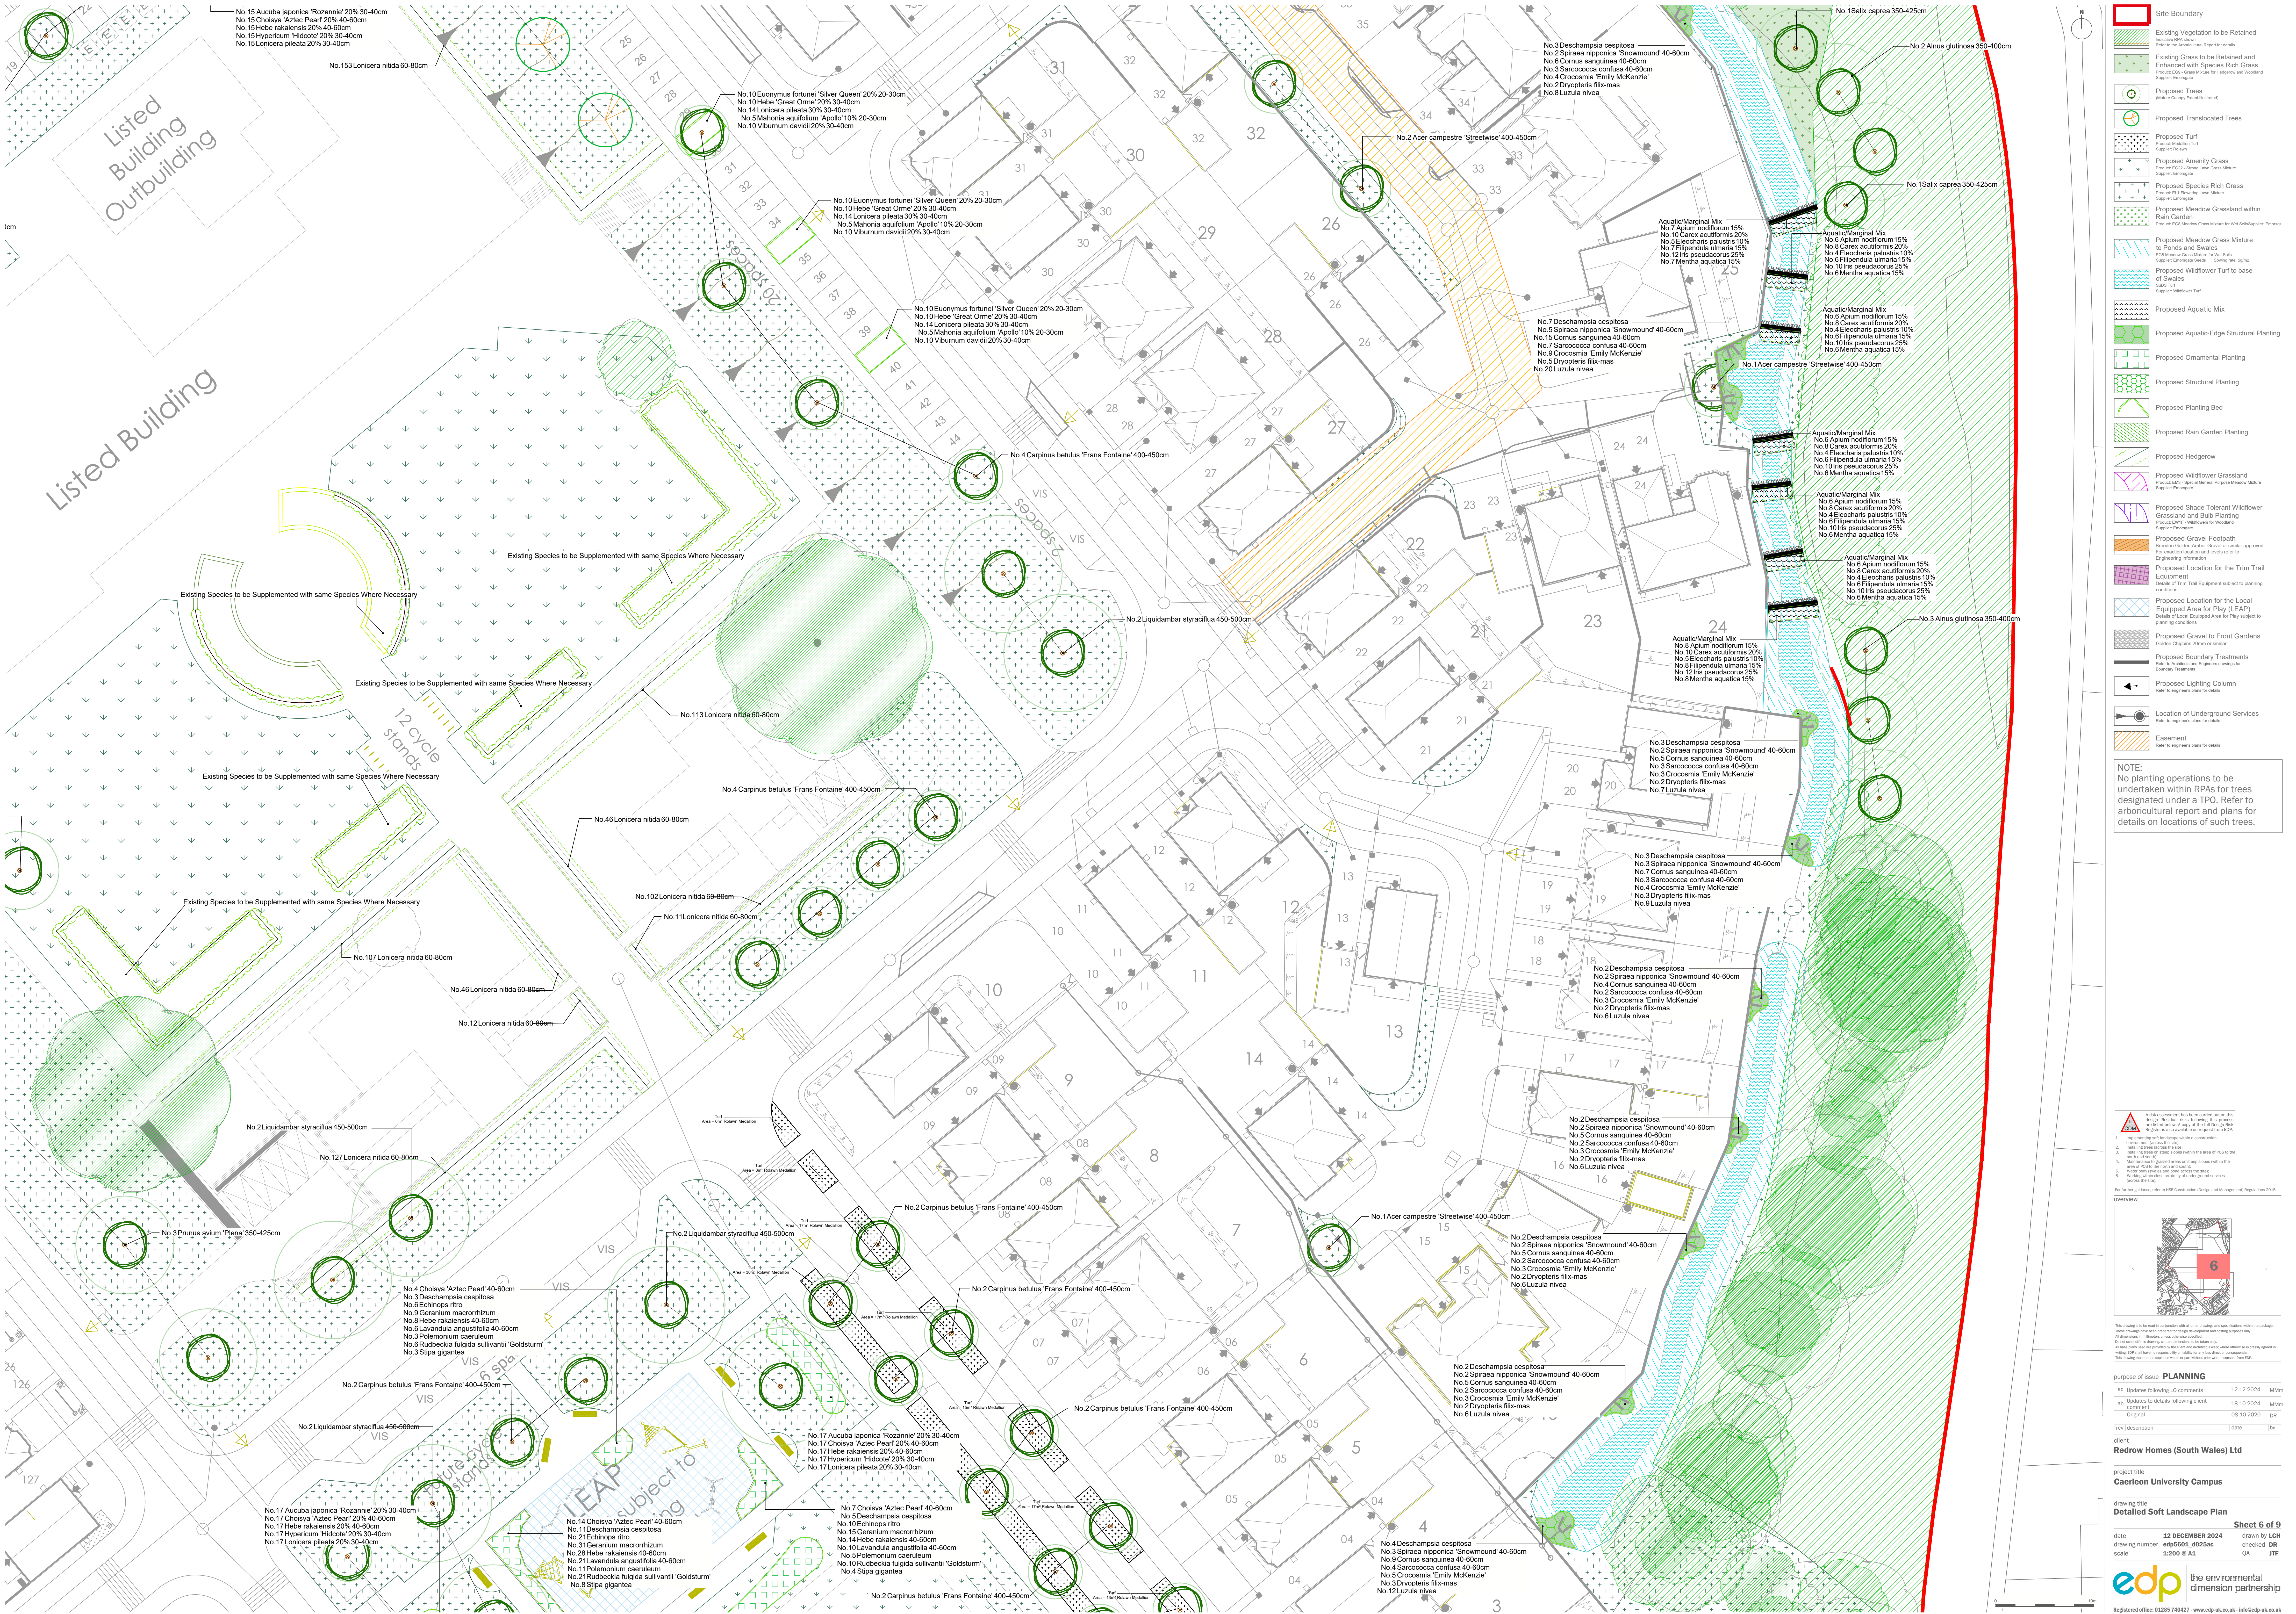

NOTE:
No planting operations to be undertaken within RPA's for trees designated under a TPO. Refer to arboricultural report and plans for details on locations of such trees.


For further guidance, refer to the Construction Design and Management (CDM) Regulations 2015.

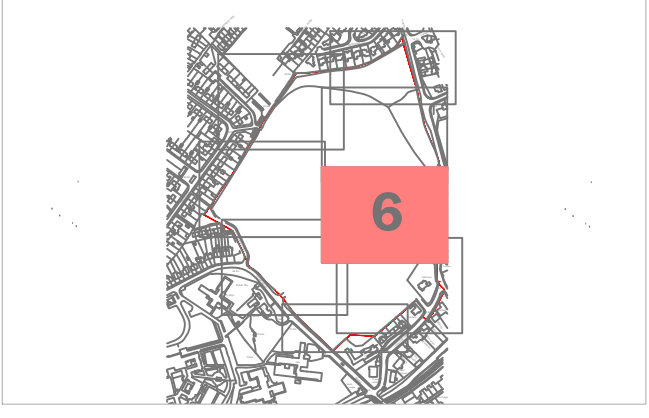


purpose of issue	PLANNING		
ac	Updates following LO comments	12-12-2024	MMn
ab	Updates to details following client comment	18-10-2024	MMn
-	Original	08-10-2020	DR

client
Redrow Homes (South Wales) Ltd

project title
Caerleon University Campus

drawing title
Detailed Soft Landscape Plan

date
12 DECEMBER 2024

drawing number

scale
1:200 @ A1

Sheet 6 of 9
QA
DR

edp the environmental dimension partnership
Registered office: 01285 740421 www.edp.co.uk info@edp.co.uk



Site Boundary

Existing Vegetation to be Retained
Refer to the Arboricultural Report for details

Existing Grass to be Retained and Enhanced with Species Rich Grass
Supplier: Evergreen

Proposed Trees

























NOTE:
No planting operations to be undertaken within RPA's for trees designated under a TPO. Refer to arboricultural report and plans for details on locations of such trees.

overview


purpose of issue **PLANNING**

rev	description	date	by

client
Redrow Homes (South Wales) Ltd

project title
Carleon University Campus

drawing title
Detailed Soft Landscape Plan


drawing number **edp5601_0025ac** **checked** **DR**



scale **1:200 @ A1** **QA** **JTF**

edp the environmental dimension partnership

Registered office: 01285 740421 www.edp-uk.co.uk info@edp-uk.co.uk



- Site Boundary
 - Existing Vegetation to be Retained
 - Existing Grass to be Retained and Enhanced with Species Rich Grass
 - Proposed Trees
 - Proposed Translocated Trees
 - Proposed Turf
 - Proposed Amenity Grass
 - Proposed Species Rich Grass
 - Proposed Meadow Grassland within Rain Garden
 - Proposed Meadow Grass Mixture to Ponds and Swales
 - Proposed Wildflower Turf to base of Swales
 - Proposed Aquatic Mix
 - Proposed Aquatic-Edge Structural Planting
 - Proposed Ornamental Planting
 - Proposed Structural Planting
 - Proposed Planting Bed
 - Proposed Rain Garden Planting
 - Proposed Hedgerow
 - Proposed Wildflower Grassland
 - Proposed Shade Tolerant Wildflower Grassland and Bulb Planting
 - Proposed Gravel Footpath
 - Proposed Location for the Trim Trail Equipment
 - Proposed Location for the Local Equipped Area for Play (LEAP)
 - Proposed Gravel to Front Gardens
 - Proposed Boundary Treatments
 - Proposed Lighting Column
 - Location of Underground Services
 - Easement
- NOTE:
No planting operations to be undertaken within RPAs for trees designated under a TPO. Refer to arboricultural report and plans for details on locations of such trees.

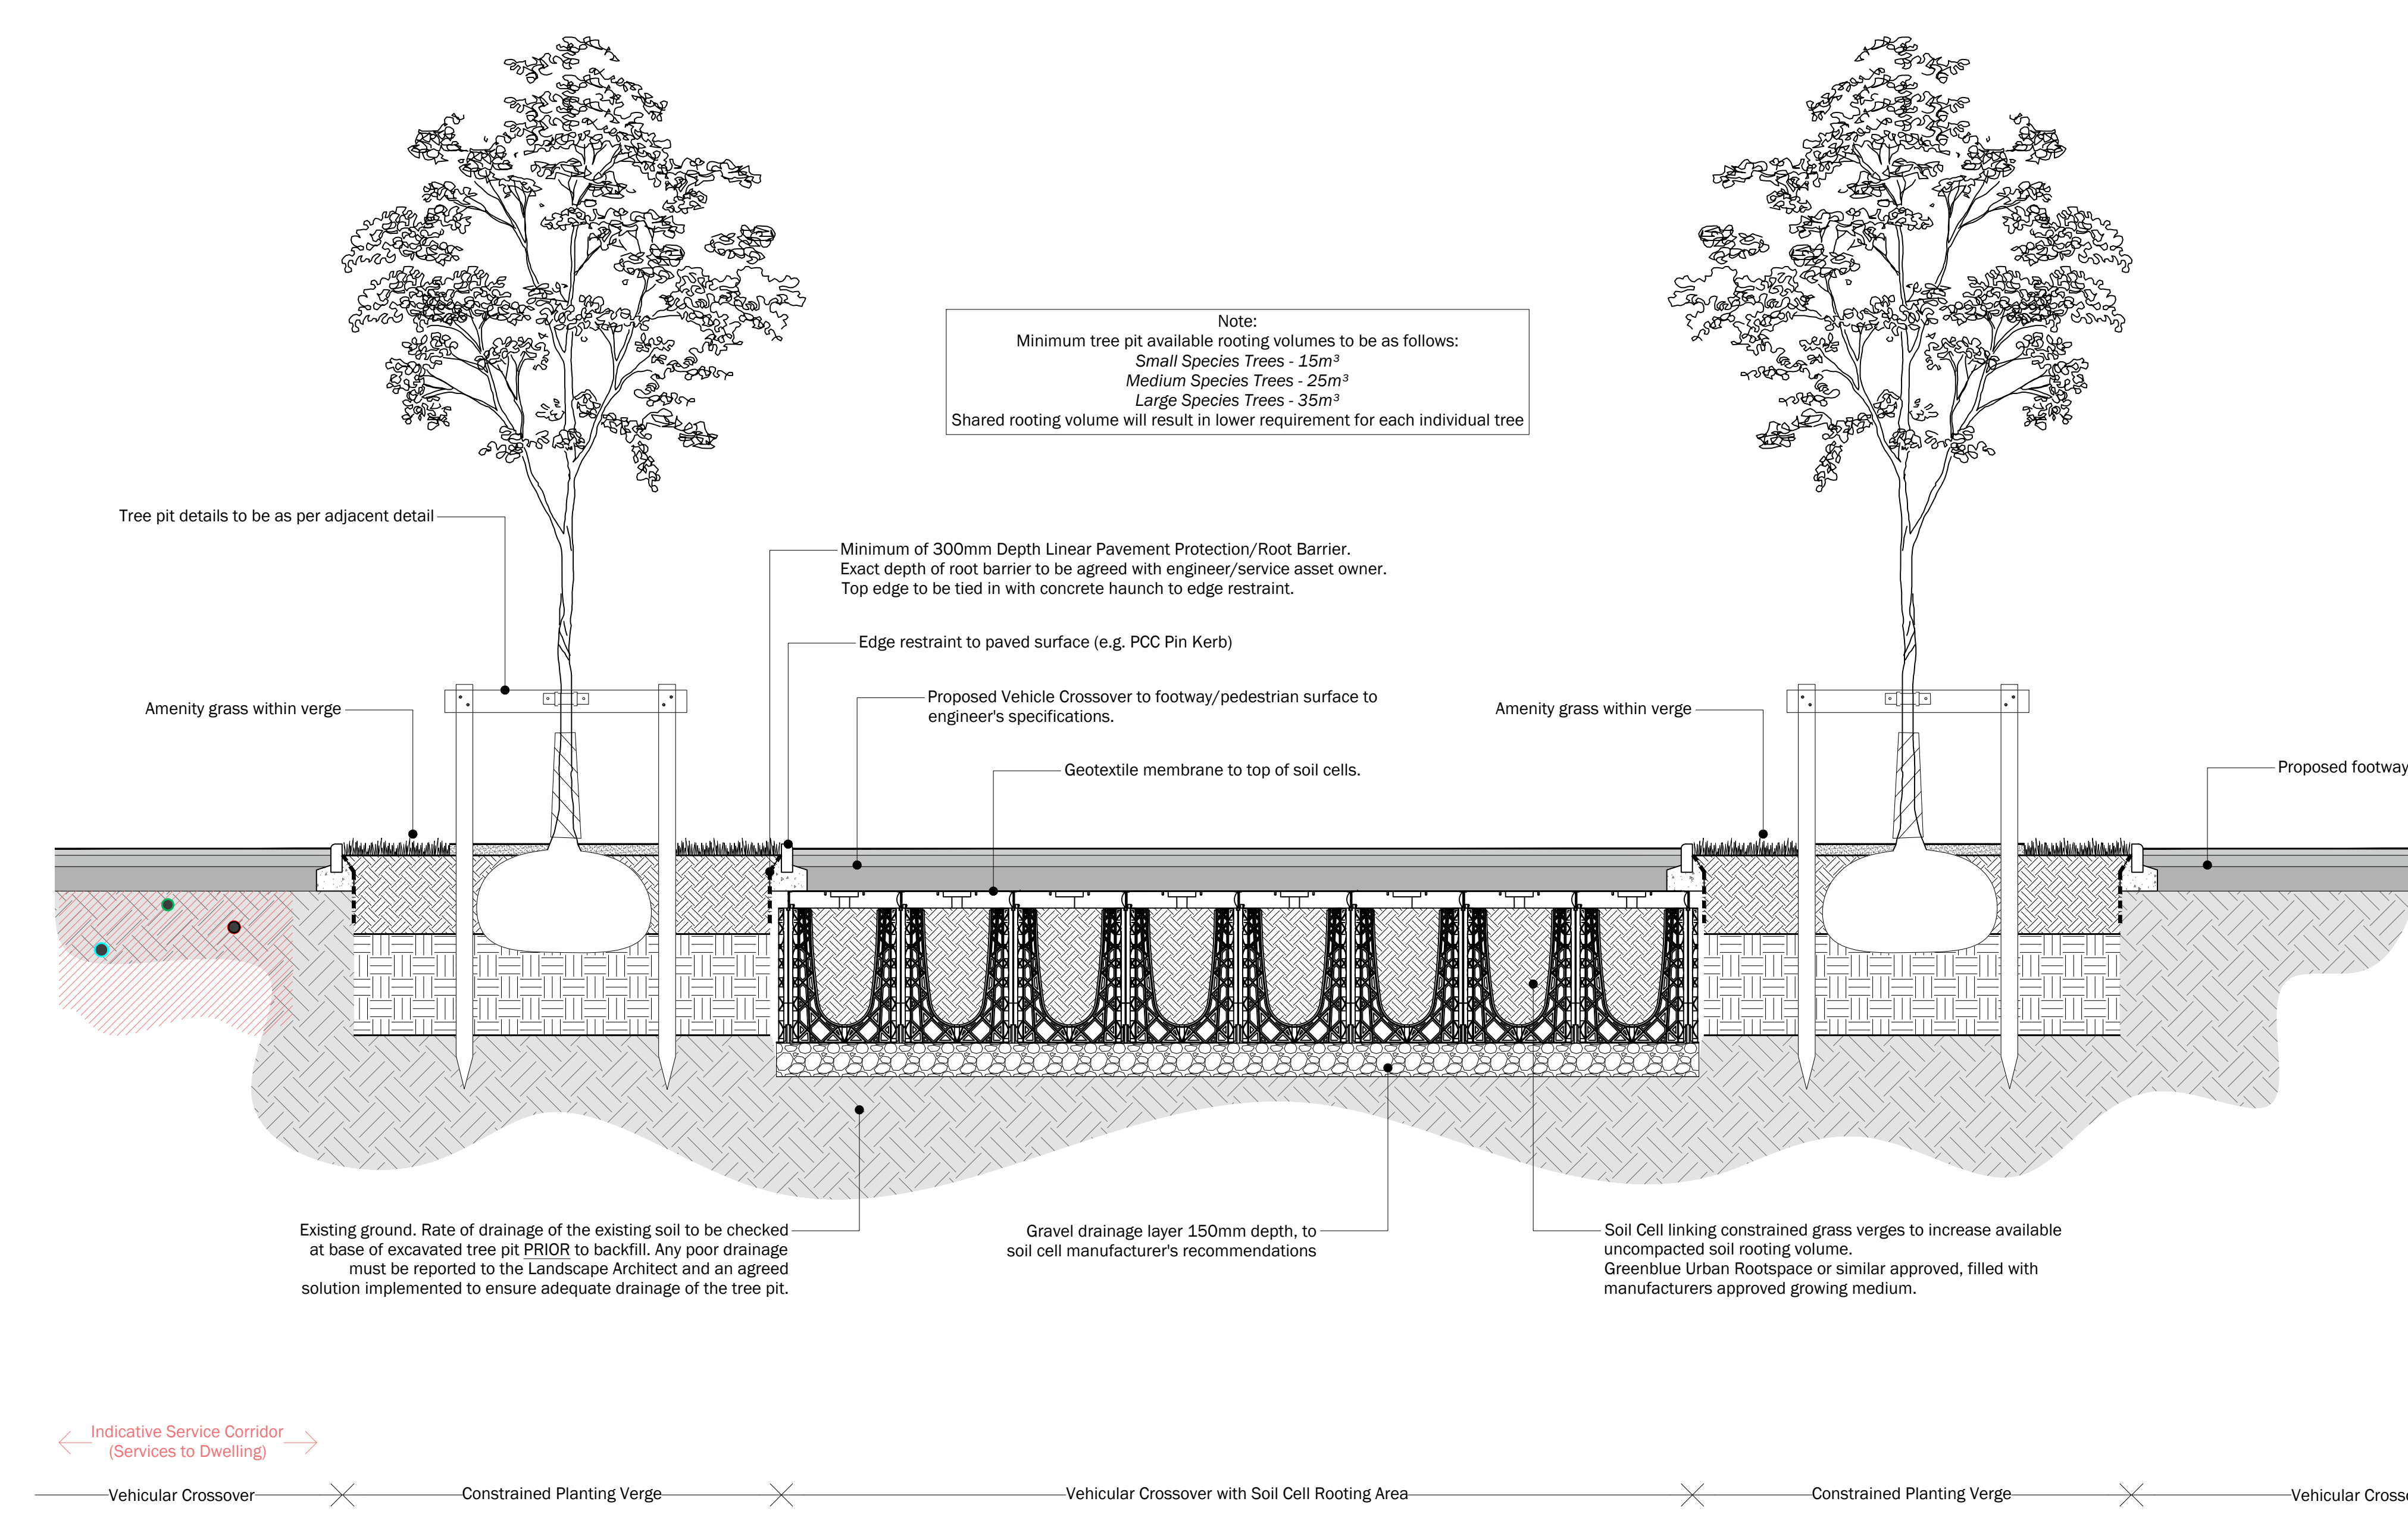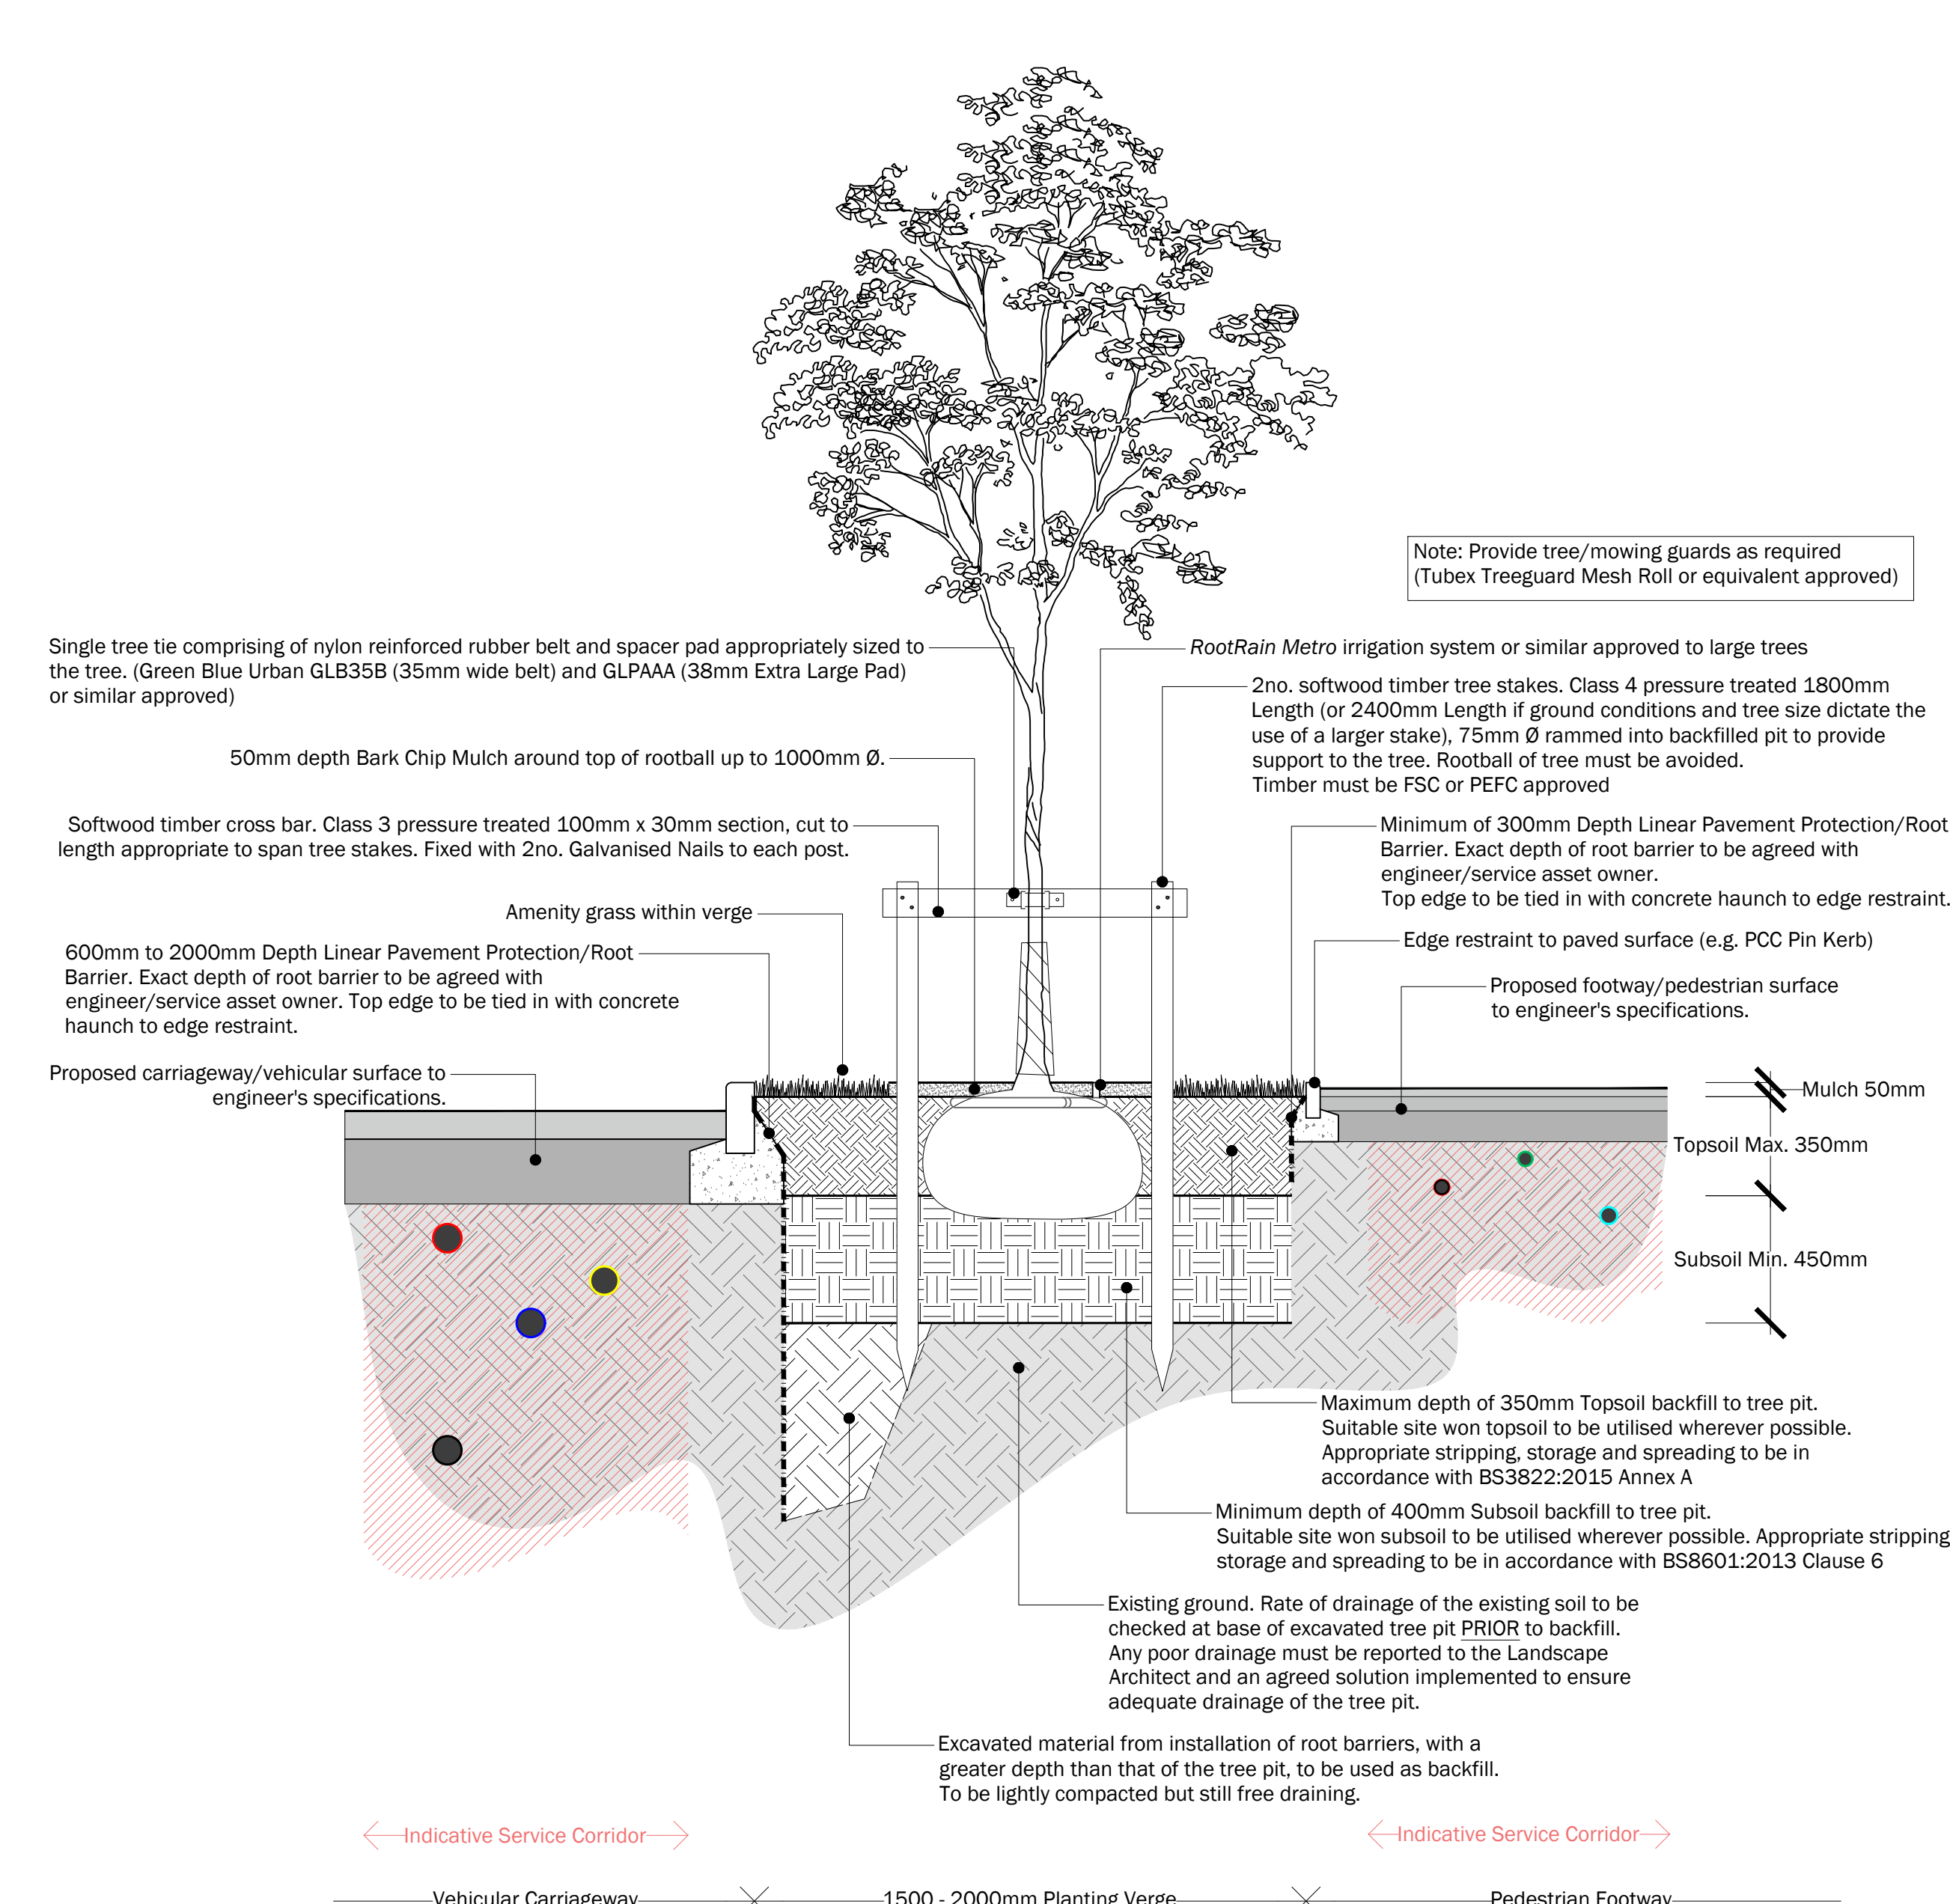

TREE PIT DETAIL
TREE IN GRASS VERGE, ADJACENT SERVICES
ABOVE GROUND STAKING
1:20 @ A0

TREE PIT DETAIL WITHIN PHASE 1
TREE IN CONSTRAINED GRASS VERGE, ADJACENT SERVICES
ABOVE GROUND STAKING
1:20 @ A0

Redrow Homes (South Wales) Ltd

purpose of issue **PLANNING**

atc	Updates following LO comments	12-12-2024	MM
ab	Updates to details following client comment	18-10-2024	MM
rev	Original	08-10-2020	DR

client **Redrow Homes (South Wales) Ltd**

project title **Caerleon University Campus**

drawing title **Detailed Soft Landscape Plan**

date **12 DECEMBER 2024** drawn by **LGH**
drawing number **edp5601_d025ac** checked **DR**
scale **1:200 @ A1** QA **JTF**

the environmental dimension partnership

Registered office: 01285 740421 • www.edp-uk.co.uk • info@edp-uk.co.uk

Appendix EDP 3
Detailed Landscape Proposals for the Residential Plots
(edp5601_d031z 12 December 2024 LCH/DR)

This page has been left blank intentionally

NOTE:
No planting operations to be undertaken within RPAs for trees designated under a TPO. Refer to arboricultural report and plans for details on locations of such trees.



Site Boundary

This drawing is to be read in conjunction with all other drawings and specifications within the drawings.
This drawing must not be copied or altered in any way without written consent from EDP.

purpose of issue PLANNING			
r	Updates following LO comments	12-12-2024	WM
y	Updates to details following client comment	18-10-2024	WM
o	Original	14-08-2020	DR

client **Redrow Homes (South Wales) Ltd**

project title **Caerleon University Campus**

drawing title **Detailed Landscape Proposals for the Residential Plots**
date **12 DECEMBER 2024**
drawing number **edp5601_00312**
scale **1:750 @ A1**

Sheet **1** of **8**
drawn by **LW**
checked **DR**
JTF

the environmental dimension partnership

Registered office: 01285 740427 - www.edp-uk.co.uk - info@edp-uk.co.uk



Issues

- Site Boundary
- Existing Vegetation to be Retained
- Proposed Trees
- Proposed Specimen Shrub Planting
- Proposed Turf
- Proposed Planting Bed
- Proposed Ornamental Planting
- Proposed Rain Garden Planting
- Proposed Ground Cover Planting with Bank Stabilisation
- Proposed Hedgerow
- Proposed Gravel
- Boundary Treatments
- Proposed Lighting Column
- Location of Underground Services
- Easement

For proposed Public Open Space landscape proposals refer to drawing edp5601_0025.


overview

This drawing is to be read in conjunction with all other drawings and specifications within the project.






purpose of issue

PLANNING

updates following LO comments

12.12.2024

MM

updates to details following client comment

18.10.2024

MM

Original

14.08.2020

DR

rev

description

date

by

client

Redrow Homes (South Wales) Ltd

project title

Caerleon University Campus

drawing title

Detailed Landscape Proposals for the Residential Plots

date

12 DECEMBER 2024

Sheet 2 of 8

drawing number

edp5601_00312

checked DR

scale

1:200 @ A1

QA

JTF



edp

the environmental dimension partnership

Registered office: 01225 740427

www.edp-uk.co.uk


info@edp-uk.co.uk

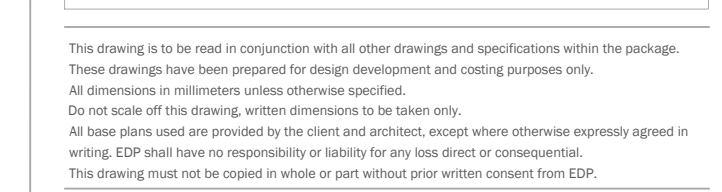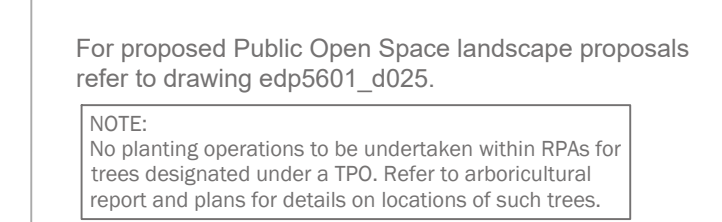

rev	description	date	by
client	Redrow Homes (South Wales) Ltd		

drawing title
Detailed Landscape Proposals for the

the environmental
dimension partnership

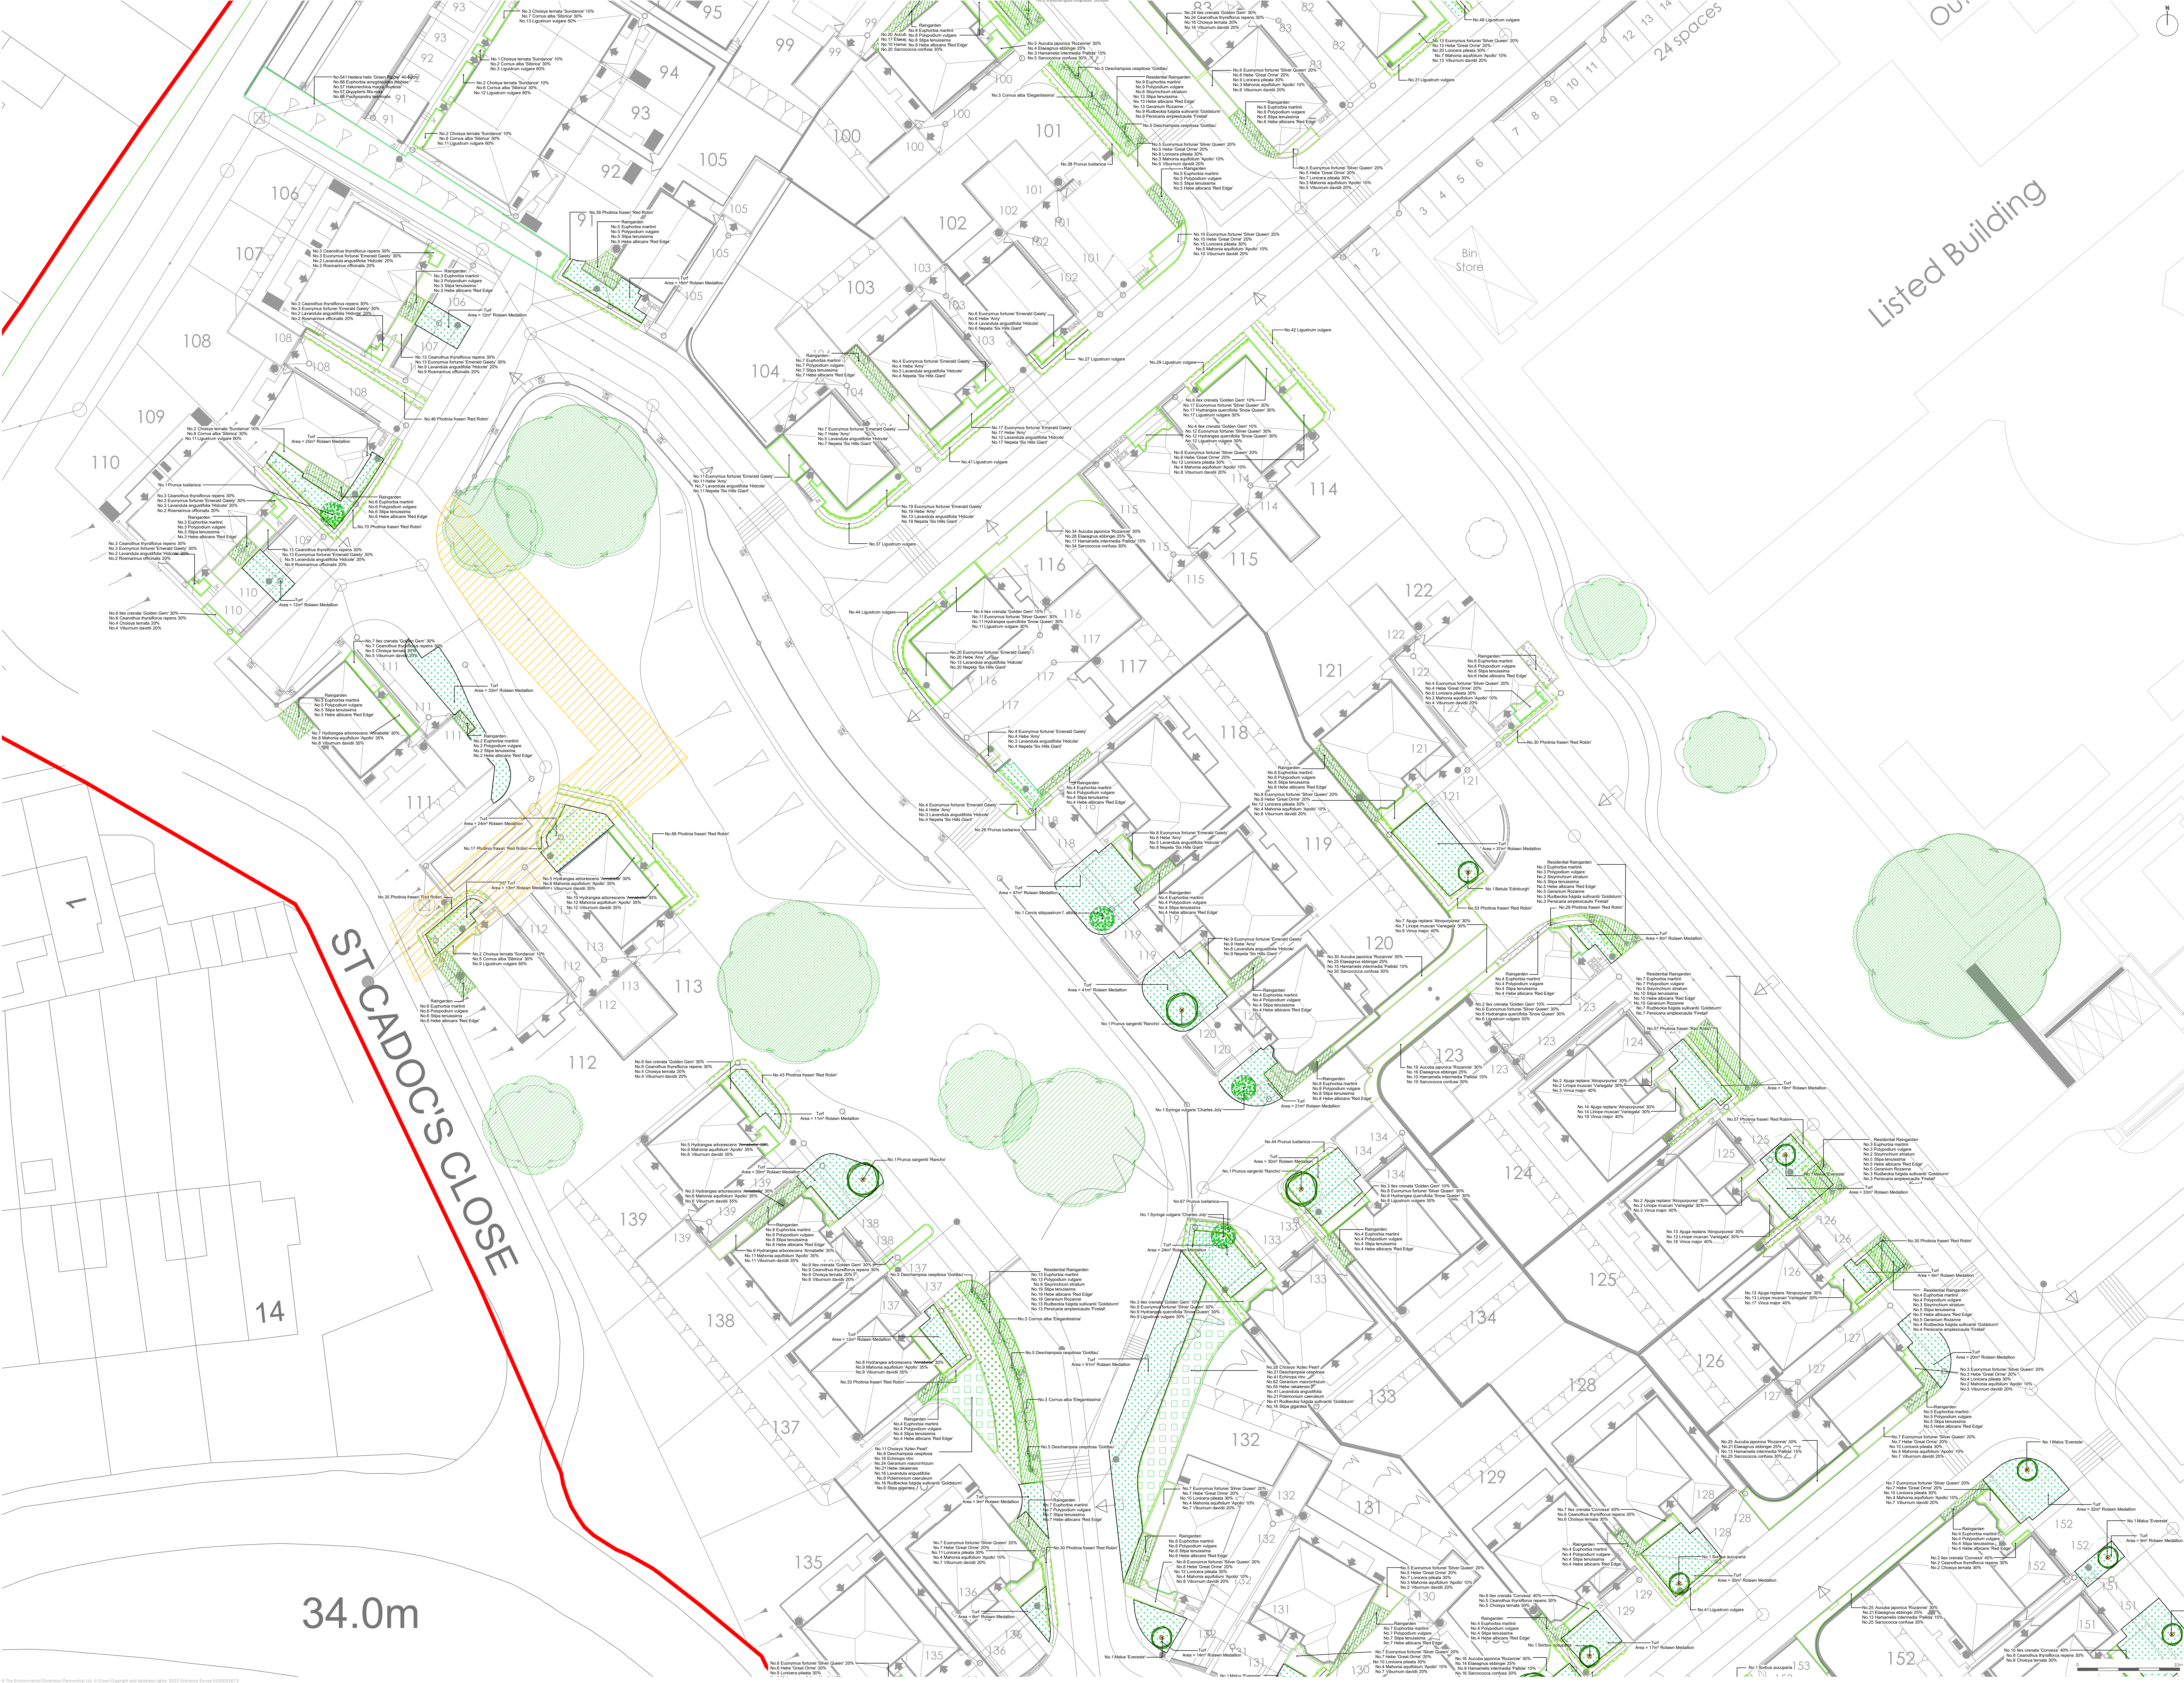


ST CADOC'S CLOSE

34.0m

- Site Boundary
- Existing Vegetation to be Retained
- Proposed Trees
- Proposed Specimen Shrub Planting
- Proposed Planting Bed
- Proposed Ornamental Planting
- Proposed Rain Garden Planting
- Proposed Ground Cover Planting with Bank Stabilisation
- Proposed Hedgerow
- Proposed Gravel
- Boundary Treatments
- Proposed Lighting Column
- Location of Underground Services
- Easement

For proposed Public Open Space landscape proposals refer to drawing edp5601_0025.


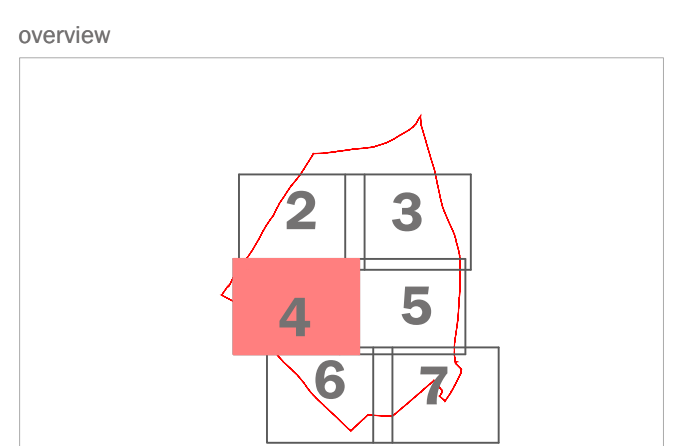



purpose of issue			PLANNING
updates following LO comments	12-12-2024	MM	
updates to details following client comment	18-10-2024	MM	
Original	14-08-2020	DR	
rev	description	date	by
client			
Redrow Homes (South Wales) Ltd			
project title			
Caerleon University Campus			
drawing title			
Detailed Landscape Proposals for the Residential Plots			
date			
12 DECEMBER 2024			
drawing number			
edp5601_00312			
scale			
1:200 @ A1			
drawn by			
LCH			
checked by			
JTF			
Sheet 4 of 8			
the environmental dimension partnership			
Registered office: 01225 740427 - www.edp-uk.co.uk - info@edp-uk.co.uk			



- Site Boundary
- Existing Vegetation to be Retained

For proposed Public Open Space landscape proposals refer to drawing edp5601_0025.

NOTE:

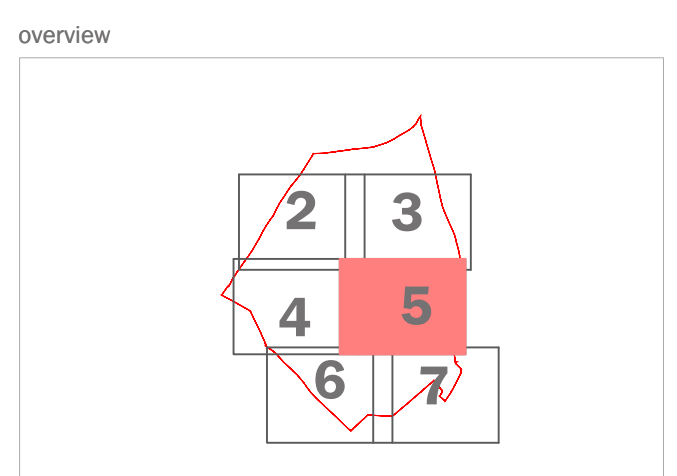

purpose of issue **PLANNING**

updates following LO comments	12-12-2024	MM
updates to details following client comment	18-10-2024	MM
Original	14-08-2020	DR

rev description date by

client **Redrow Homes (South Wales) Ltd**

project title **Caerleon University Campus**

drawing title **Detailed Landscape Proposals for the Residential Plots**

date **12 DECEMBER 2024**

drawing number **edp5601_00312**

scale **1:200 @ A1**

Sheet 5 of 8

drawn by **LUM**

checked **DR**

QA **JTF**

the environmental dimension partnership

Registered office: 01225 740427 - www.edp-uk.co.uk - info@edp-uk.co.uk