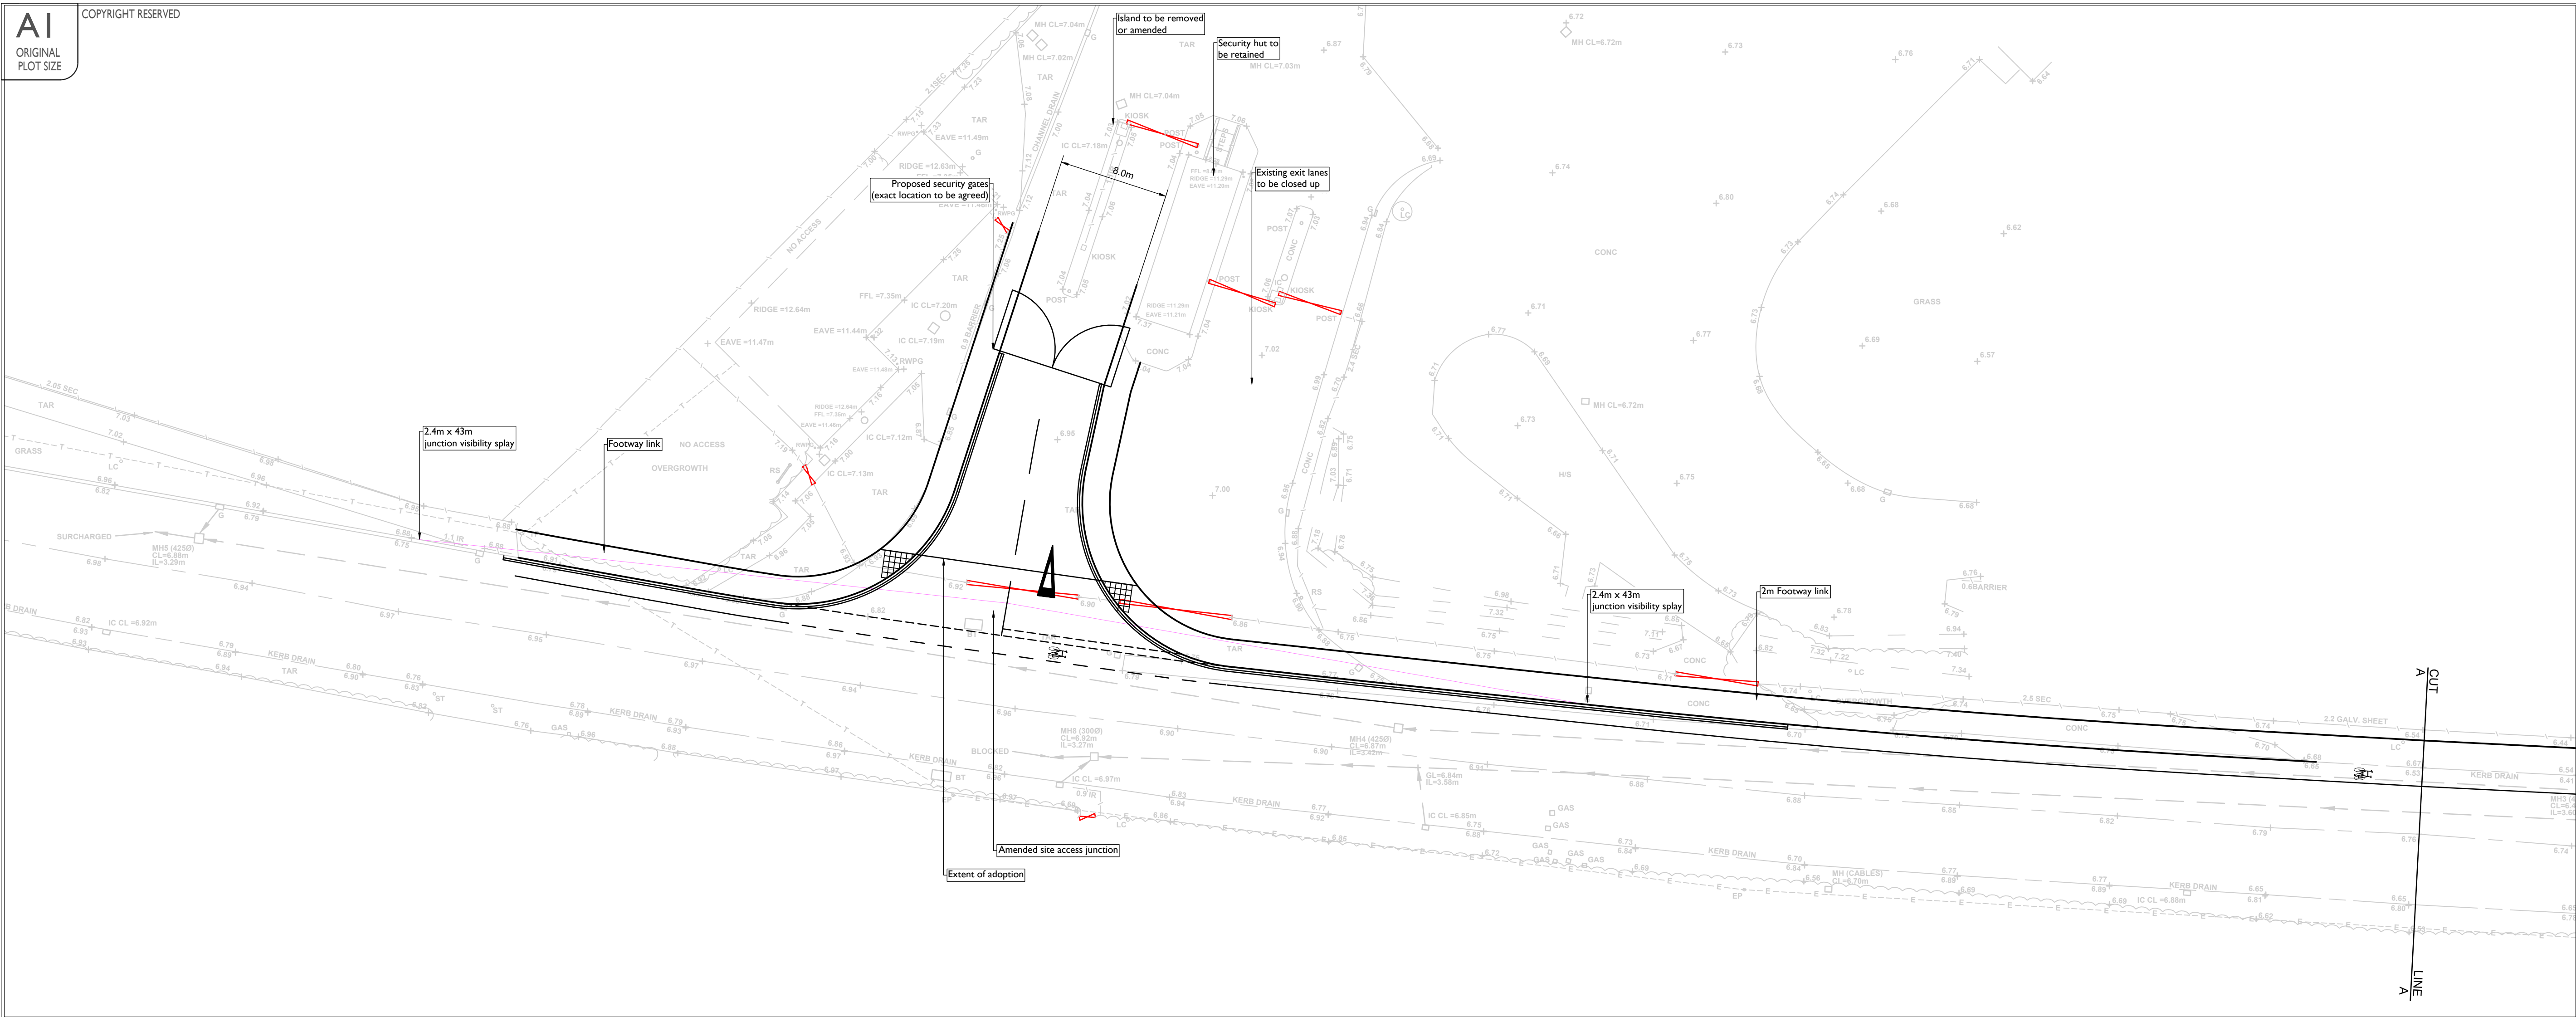


NOTES:

1. All dimensions are in metres unless otherwise stated.
2. All works are to be undertaken in accordance with the Newport Council specification and typical construction details. In the event of any discrepancies between the information on these drawings and the Newport Council documents the Contractor shall revert to the Newport Council details unless agreed otherwise.
3. No works are to be commenced until a Section 278 Agreement has been completed.
4. The Contractor shall be responsible for arranging and agreeing all necessary road space bookings, licences and traffic management proposals prior to commencement.
5. The Contractor shall be responsible for checking setting-out prior to commencement and shall provide the Designer with a minimum 2 working days notice of any issues that arise to allow for designing / agreeing alterations.

Reproduced from Ordnance Survey Supergrid Data with the permission of The Controller of Her Majesty's Stationery Office. Crown Copyright. Licence No. AL00000001.
This drawing is based on [Company Name] Drawing No:

Rev	Date	Description	By	Check	Date
1	17.05.25	Amended to address Newport Council comments dated 06.05.25	HP	PA	
2	07.11.24	Amended to address issues raised at Stage 12 RSA	HP	PA	
3			Down	Check	

CORUN
Transport and Highway Engineering

CLIENT: Starburst UK Ltd

PROJECT: Former Orb Works

Stephenson Street
Newport

TITLE: S278 Highway Works
General Arrangement

STATUS: FOR APPROVAL

SCALE: 1:250 DATE: 02.09.24 DRAWN: MP CHECKED: MA

JOB NO: 20-00705 DRAWING NO: GA01 REVISION: B