


10 cm - Caution as distortion can occur.

ALL CIVIL DIMENSIONS ARE IN METRES - ALL STRUCTURAL DIMENSIONS ARE IN MILLIMETRES - ALL LEVELS ARE IN METRES.



10cm - Caution as distortion can occur.

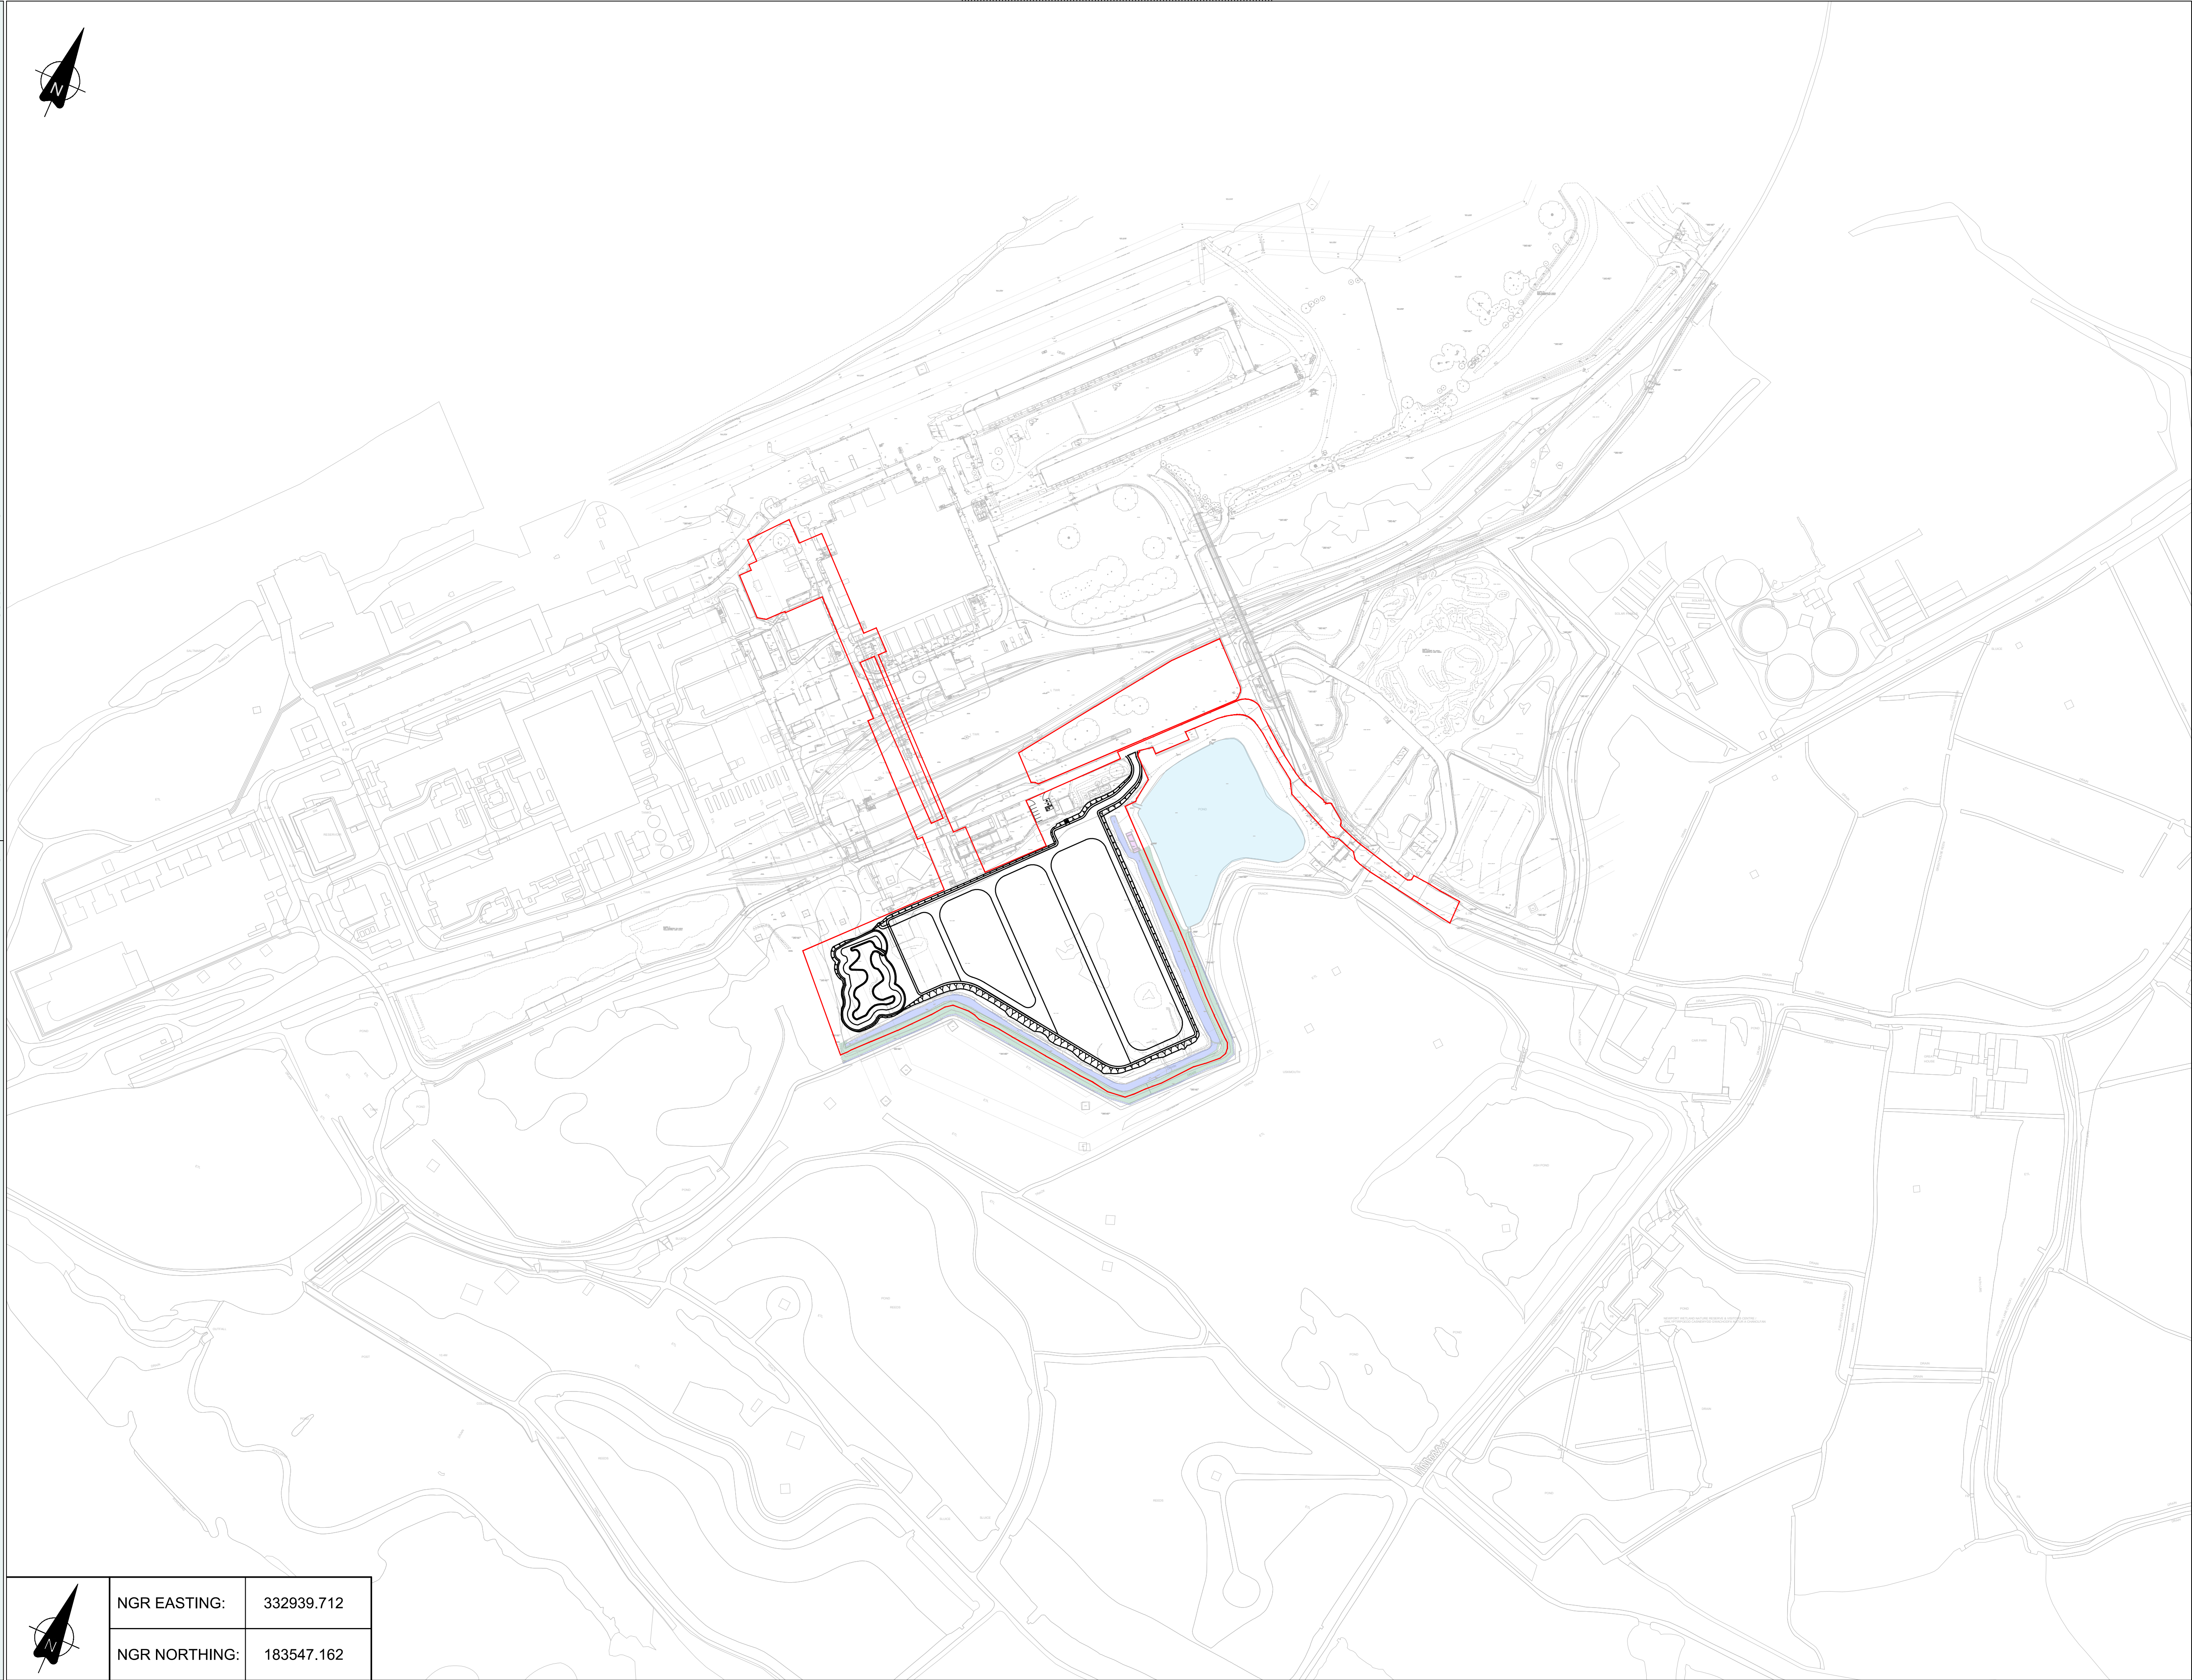

|               |            |
|---------------|------------|
| NGR EASTING:  | 332939.712 |
| NGR NORTHING: | 183547.162 |

|         |                                   |          |     |     |     |
|---------|-----------------------------------|----------|-----|-----|-----|
| S3-P2.0 | UPDATED TO REFLECT LATEST DESIGNS | 10/06/25 | WN  | SL  | DDH |
| S3-P1.0 | ISSUED FOR SAB APPLICATION        | 28/04/23 | IO  | AJ  | DDH |
| REV     | DESCRIPTION                       | DATE     | DRW | CHK | APP |

Drawing Title: SERIES 100 - PRELIMINARY PROPOSED SCHEME OVERVIEW UPDATED TO REFLECT LATEST DESIGNS

Burroughs Project No.: 50468-00 Scale: 1:2500 Original Paper Size: A1

Drawing Number: 50468-BUR-XX-XX-DR-C-0002

Status: S3 - FOR REVIEW & COMMENT  
Revision: P2.0 - ORIGINAL ISSUE

This document is copyright of Burroughs Ltd. Use figured measurements only! DO NOT SCALE FROM DRAWING. Verify all dimensions prior to construction. Immediately report any discrepancies to Burroughs and if in doubt ASK. This drawing should be read in conjunction with all other associated project information