


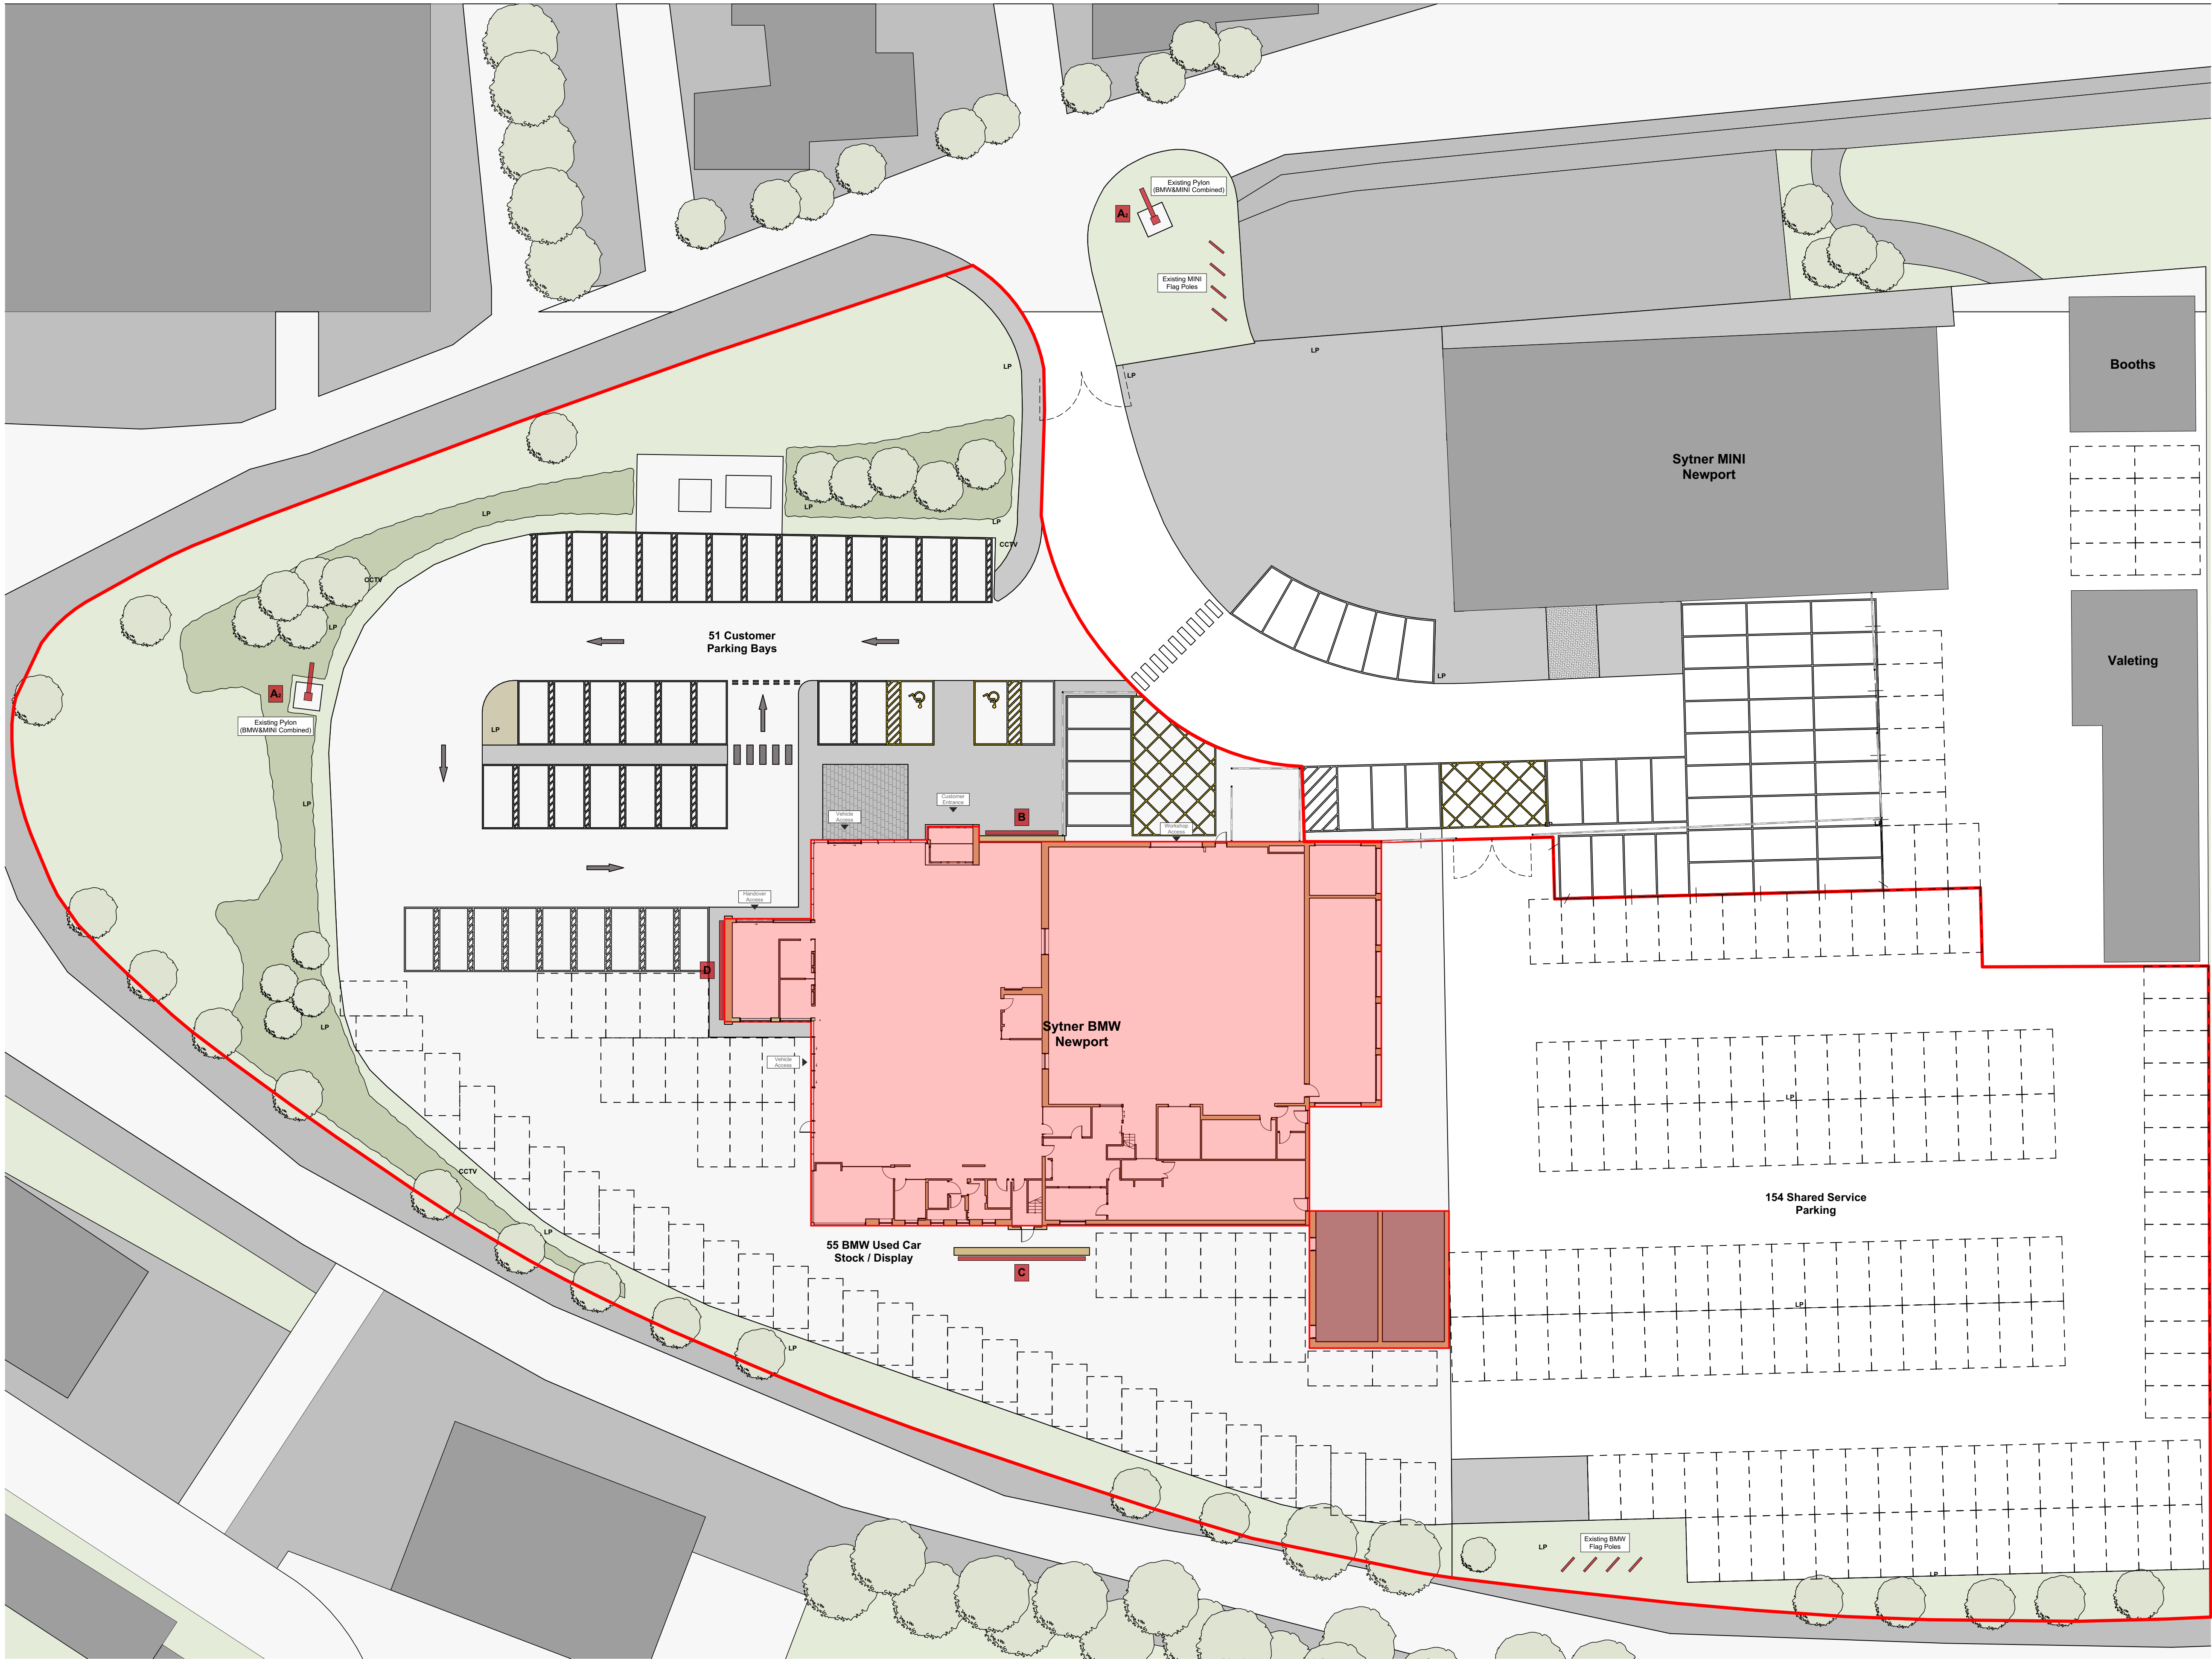

Existing Site Plan BMW
1:250

Site Information
Site Area (Red Line) 10,023 m² / 2.48 acres

