




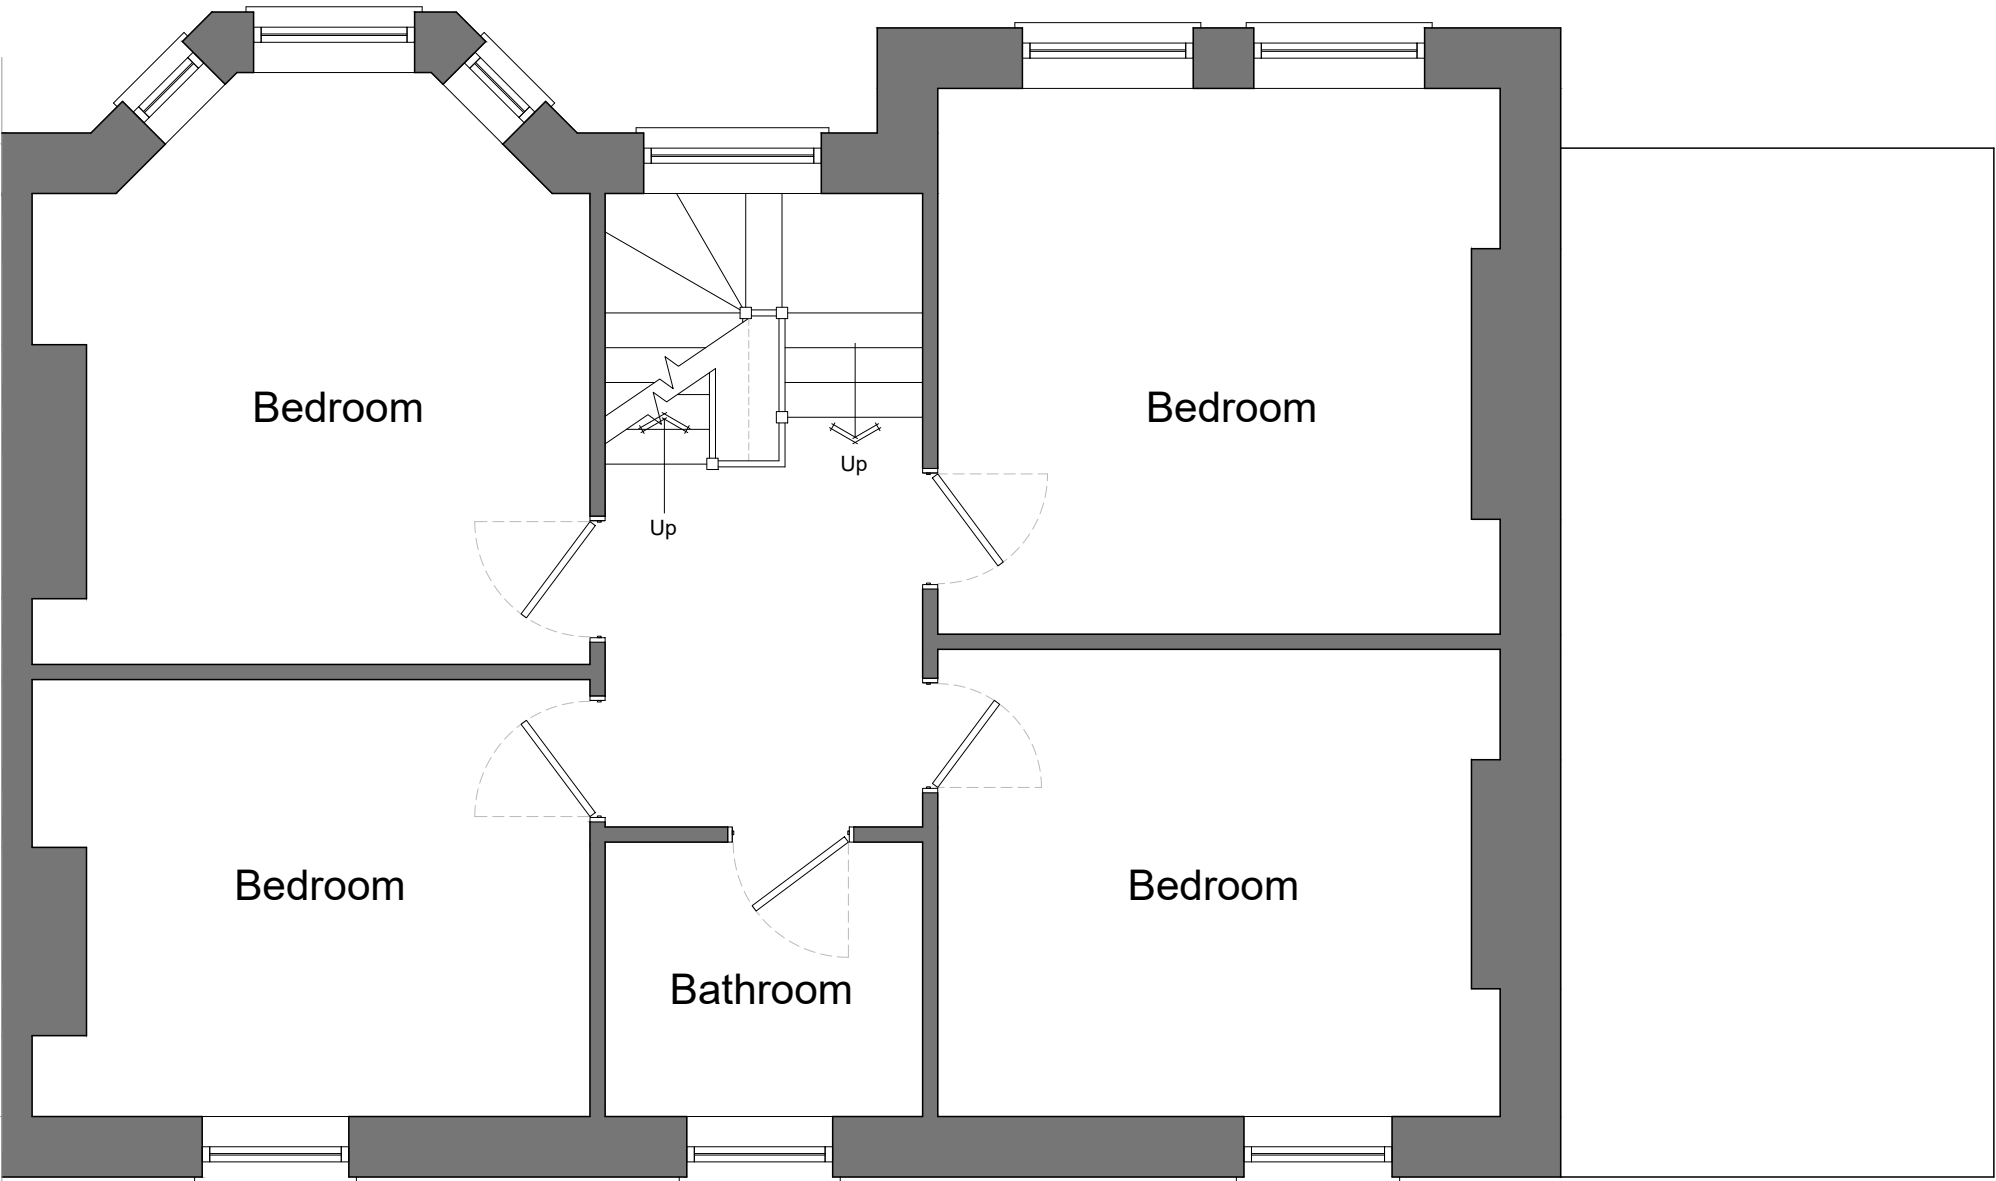

First Floor Plan

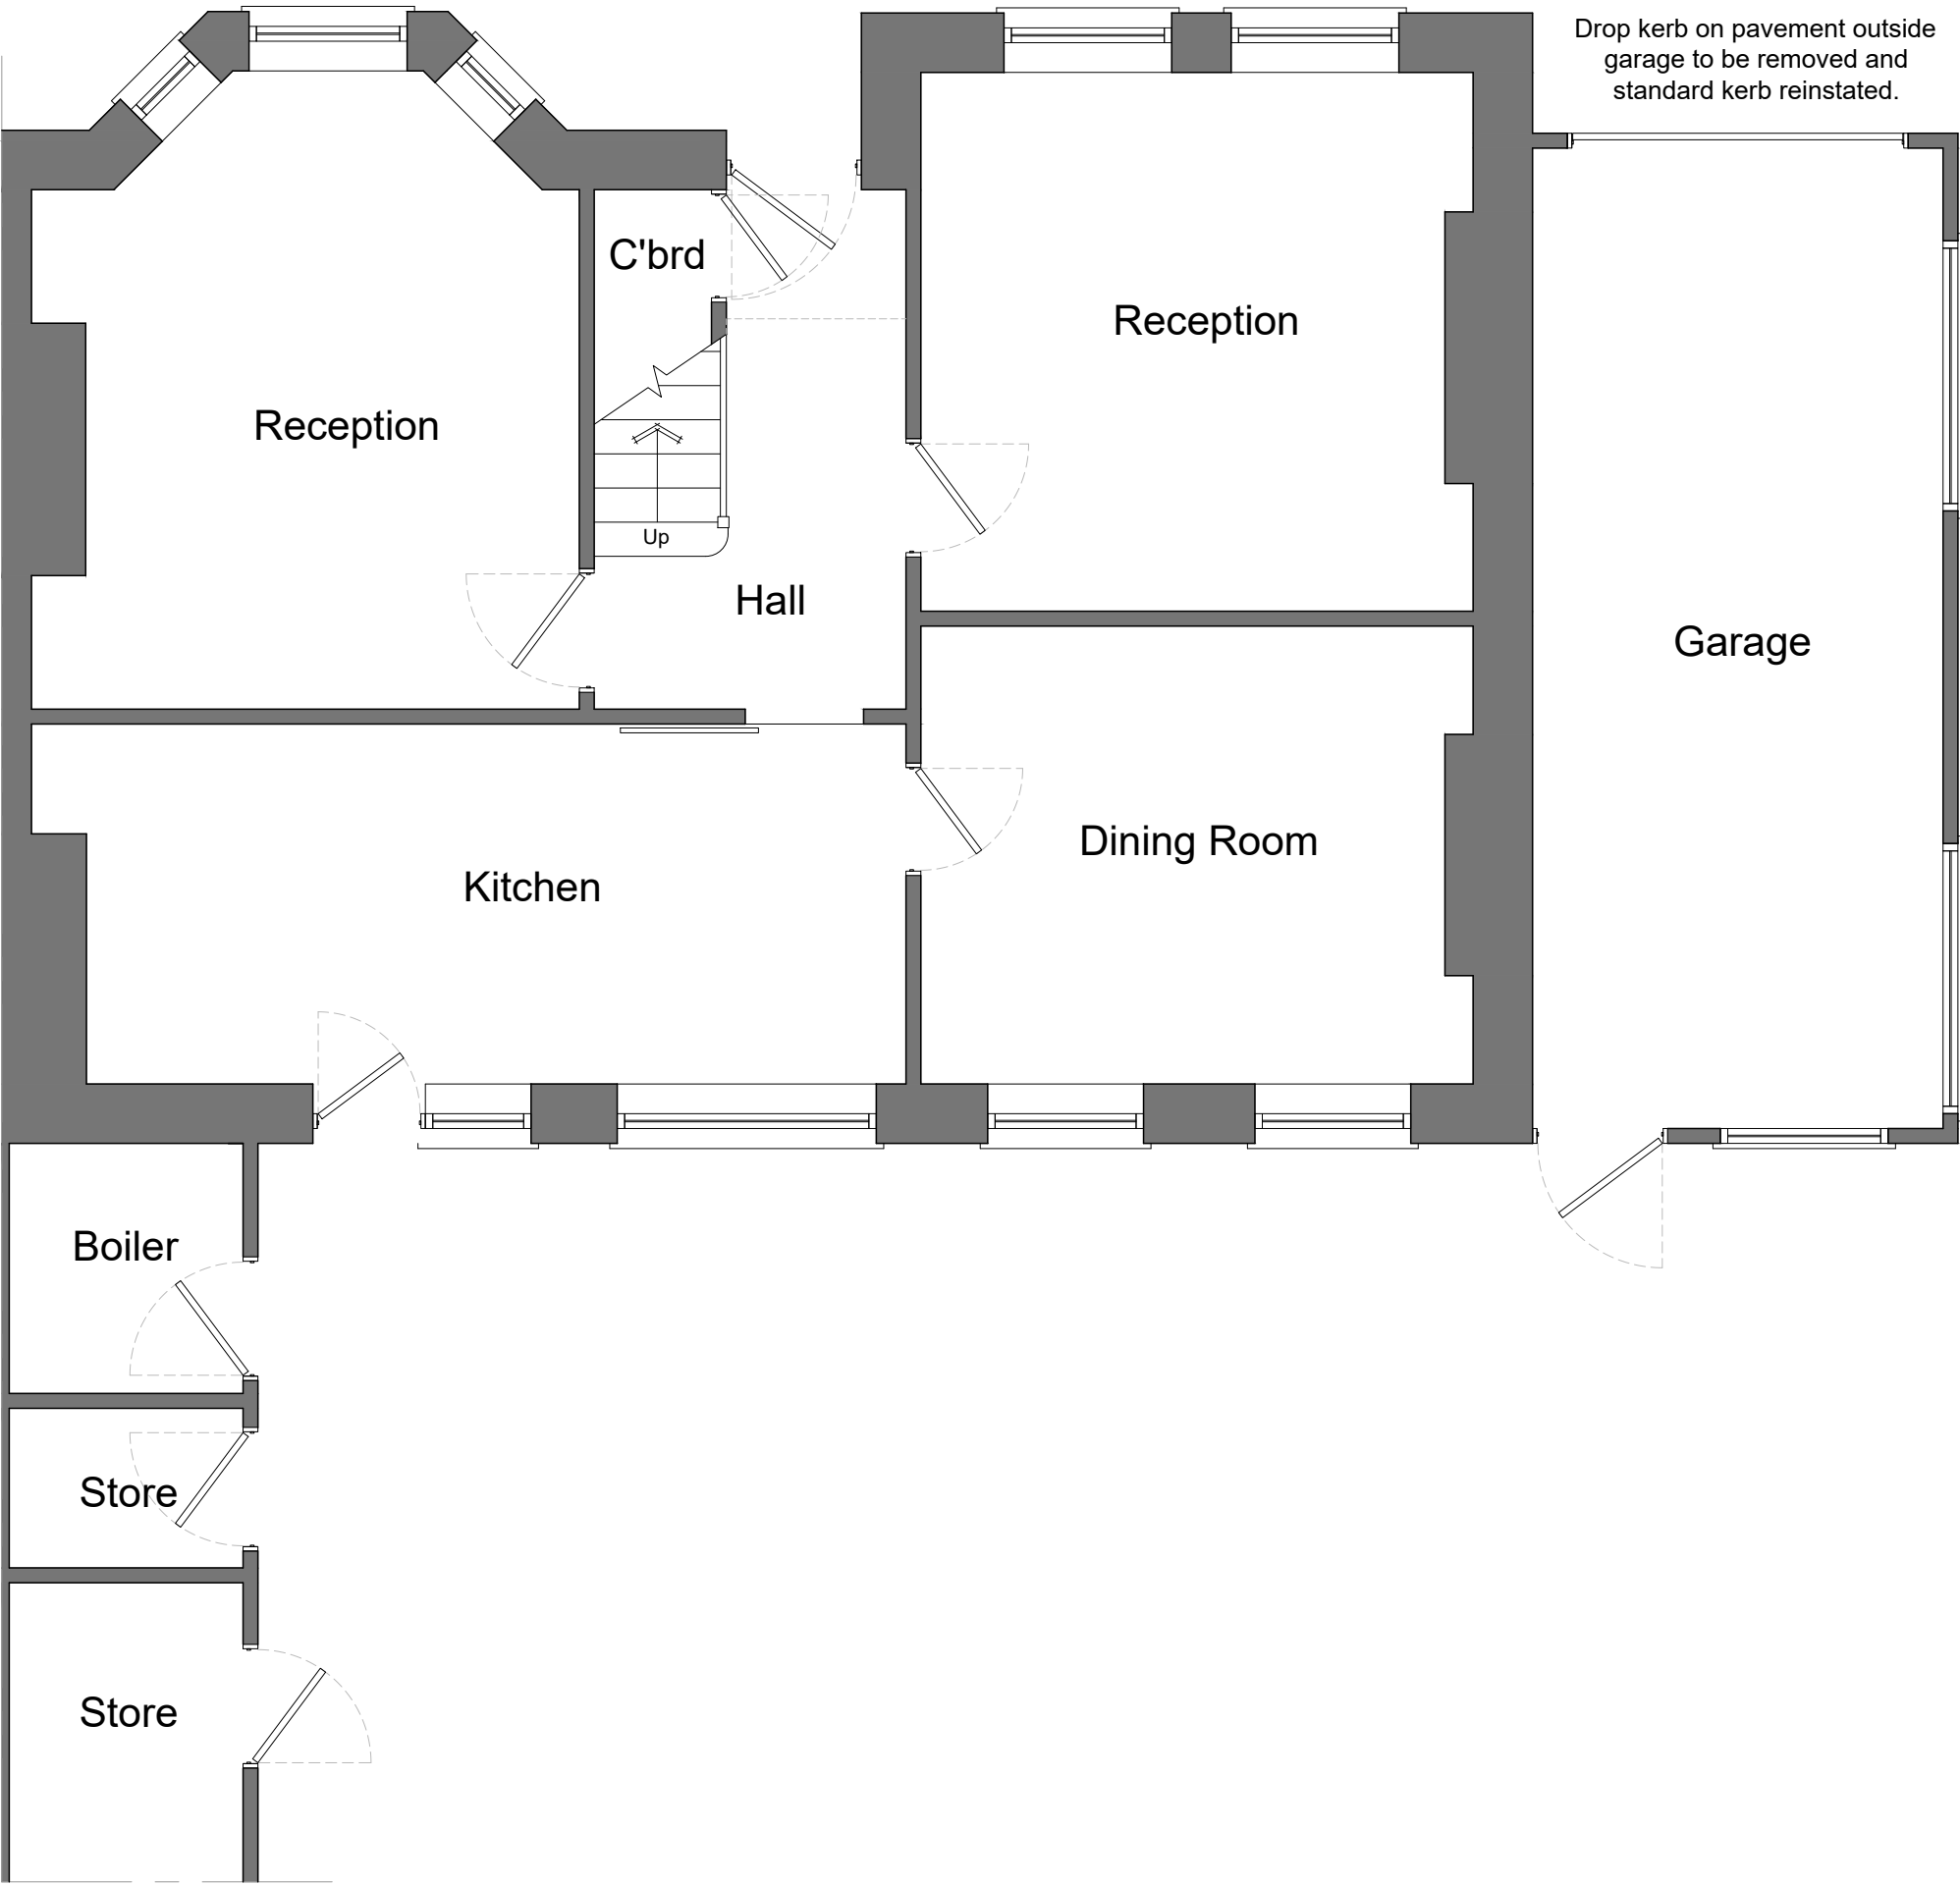

Ground Floor Plan

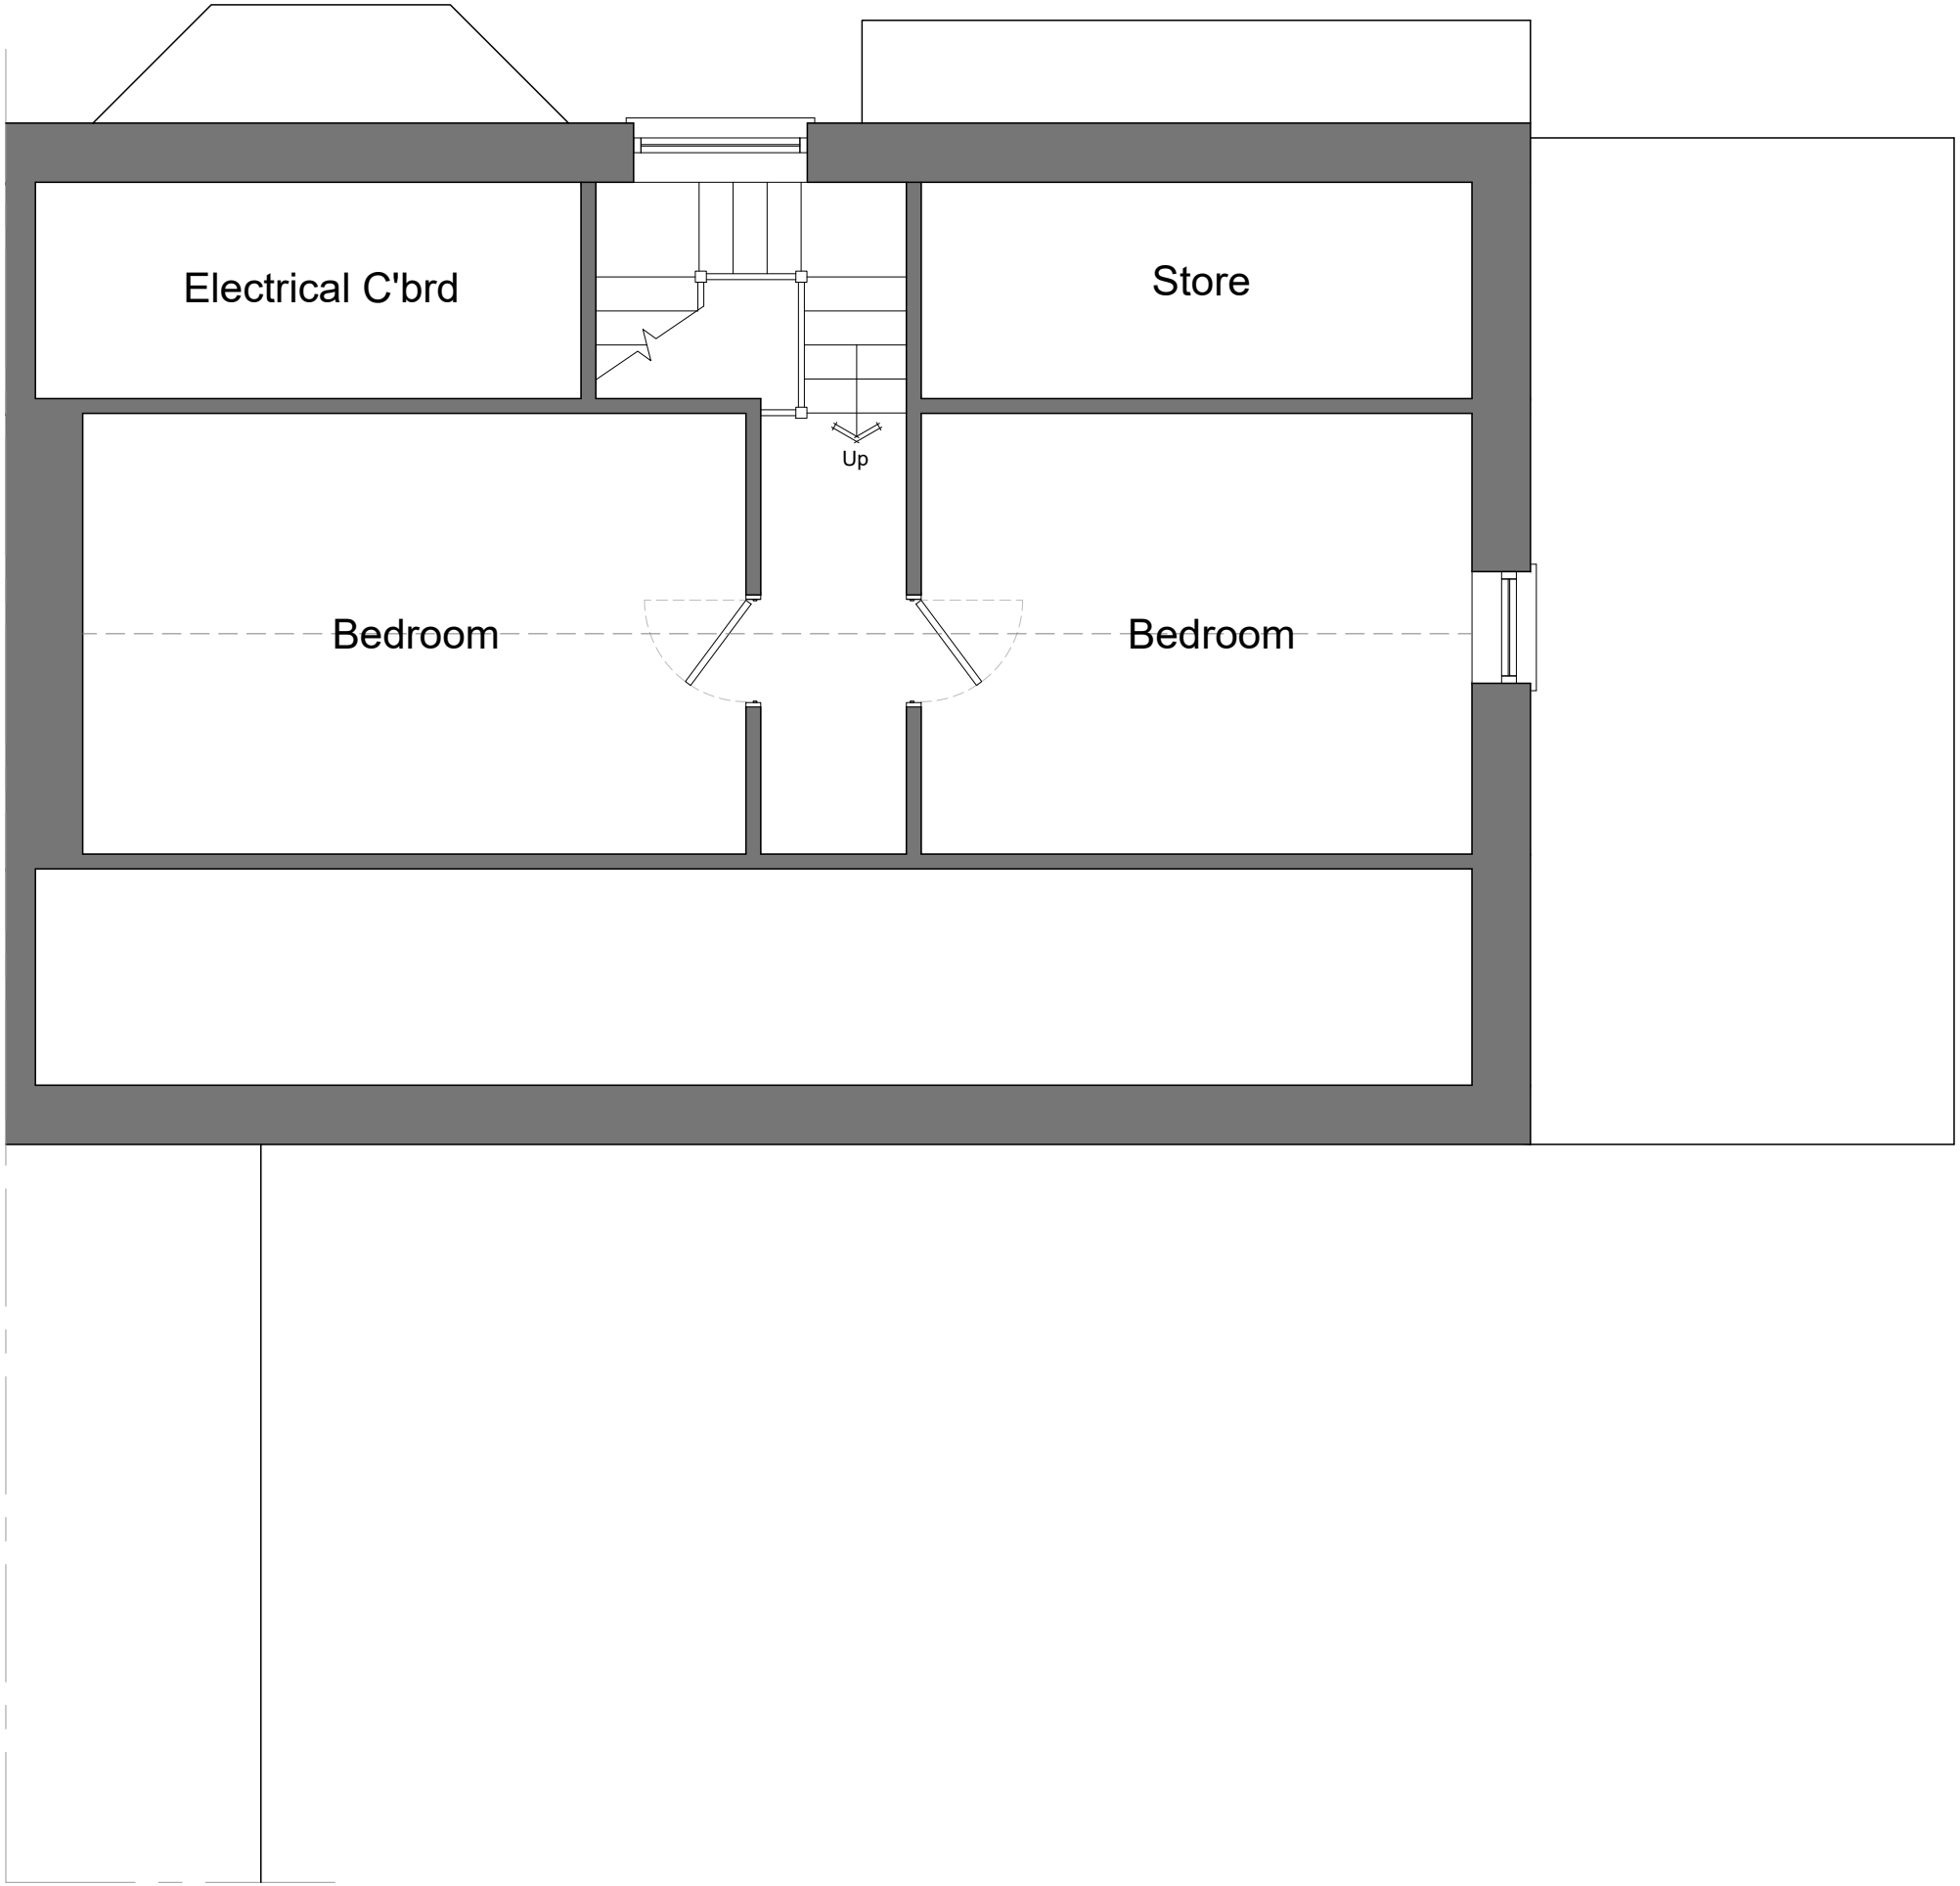

Second Floor Plan