


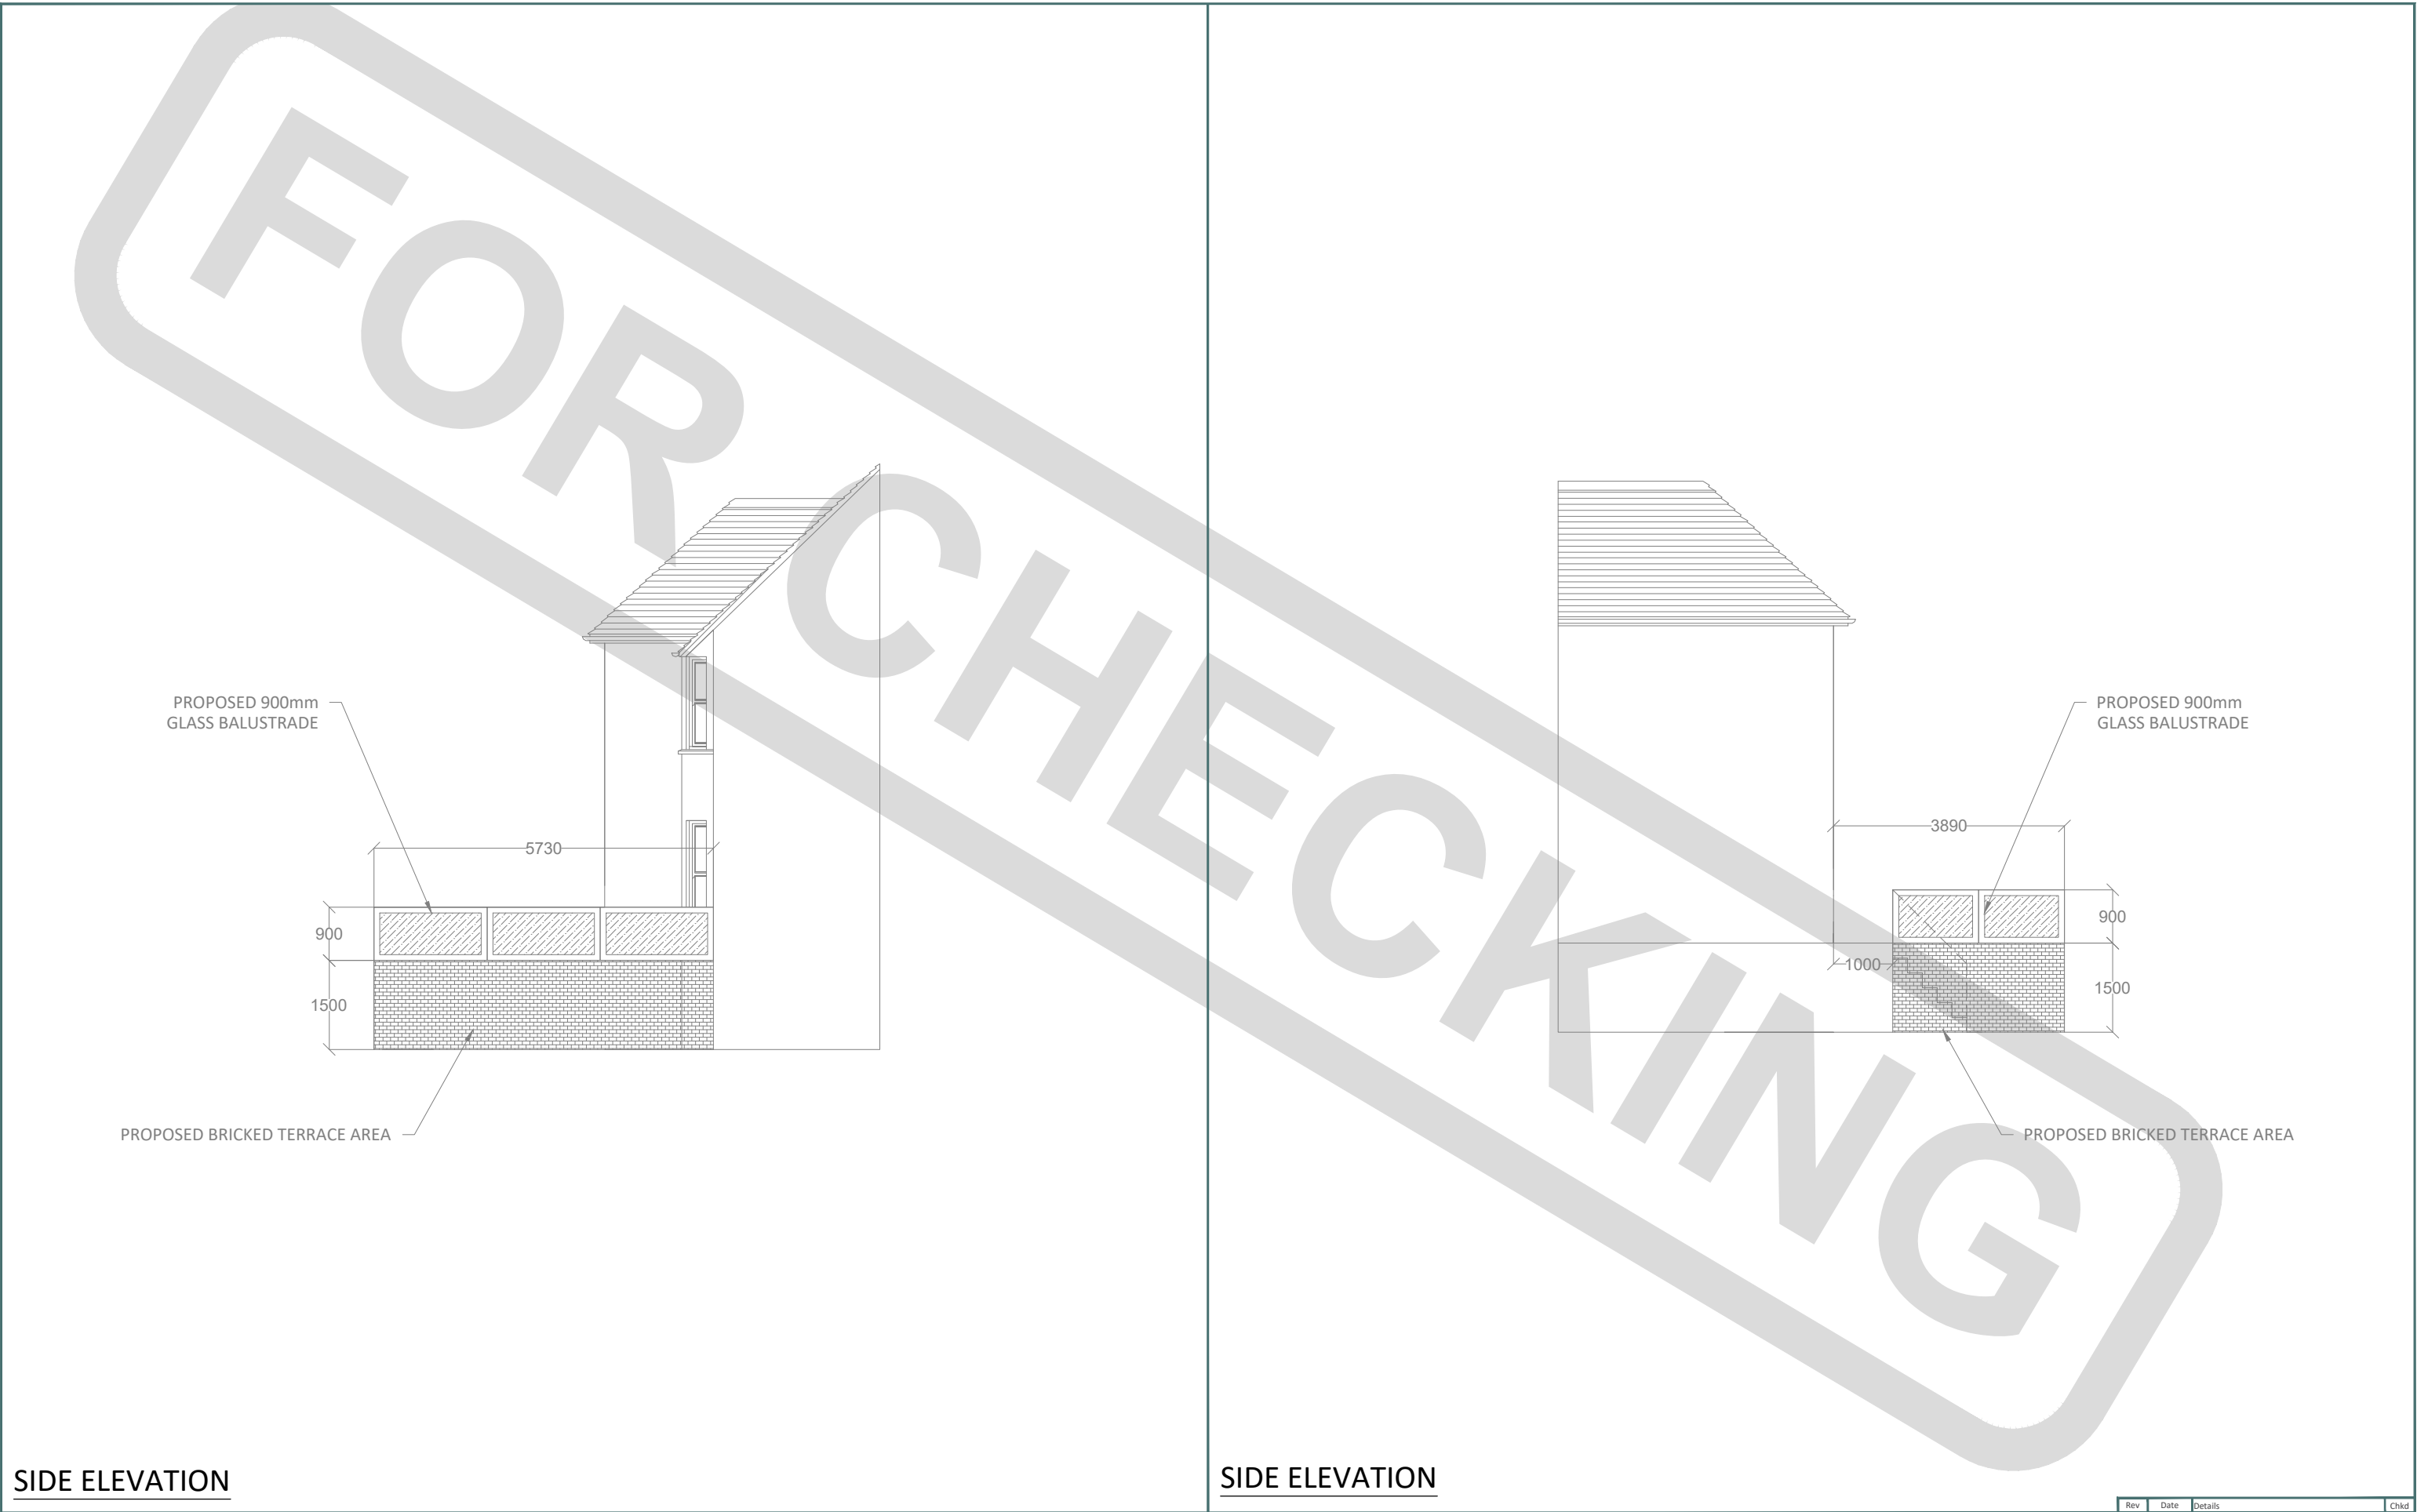

SIDE ELEVATION

SIDE ELEVATION