
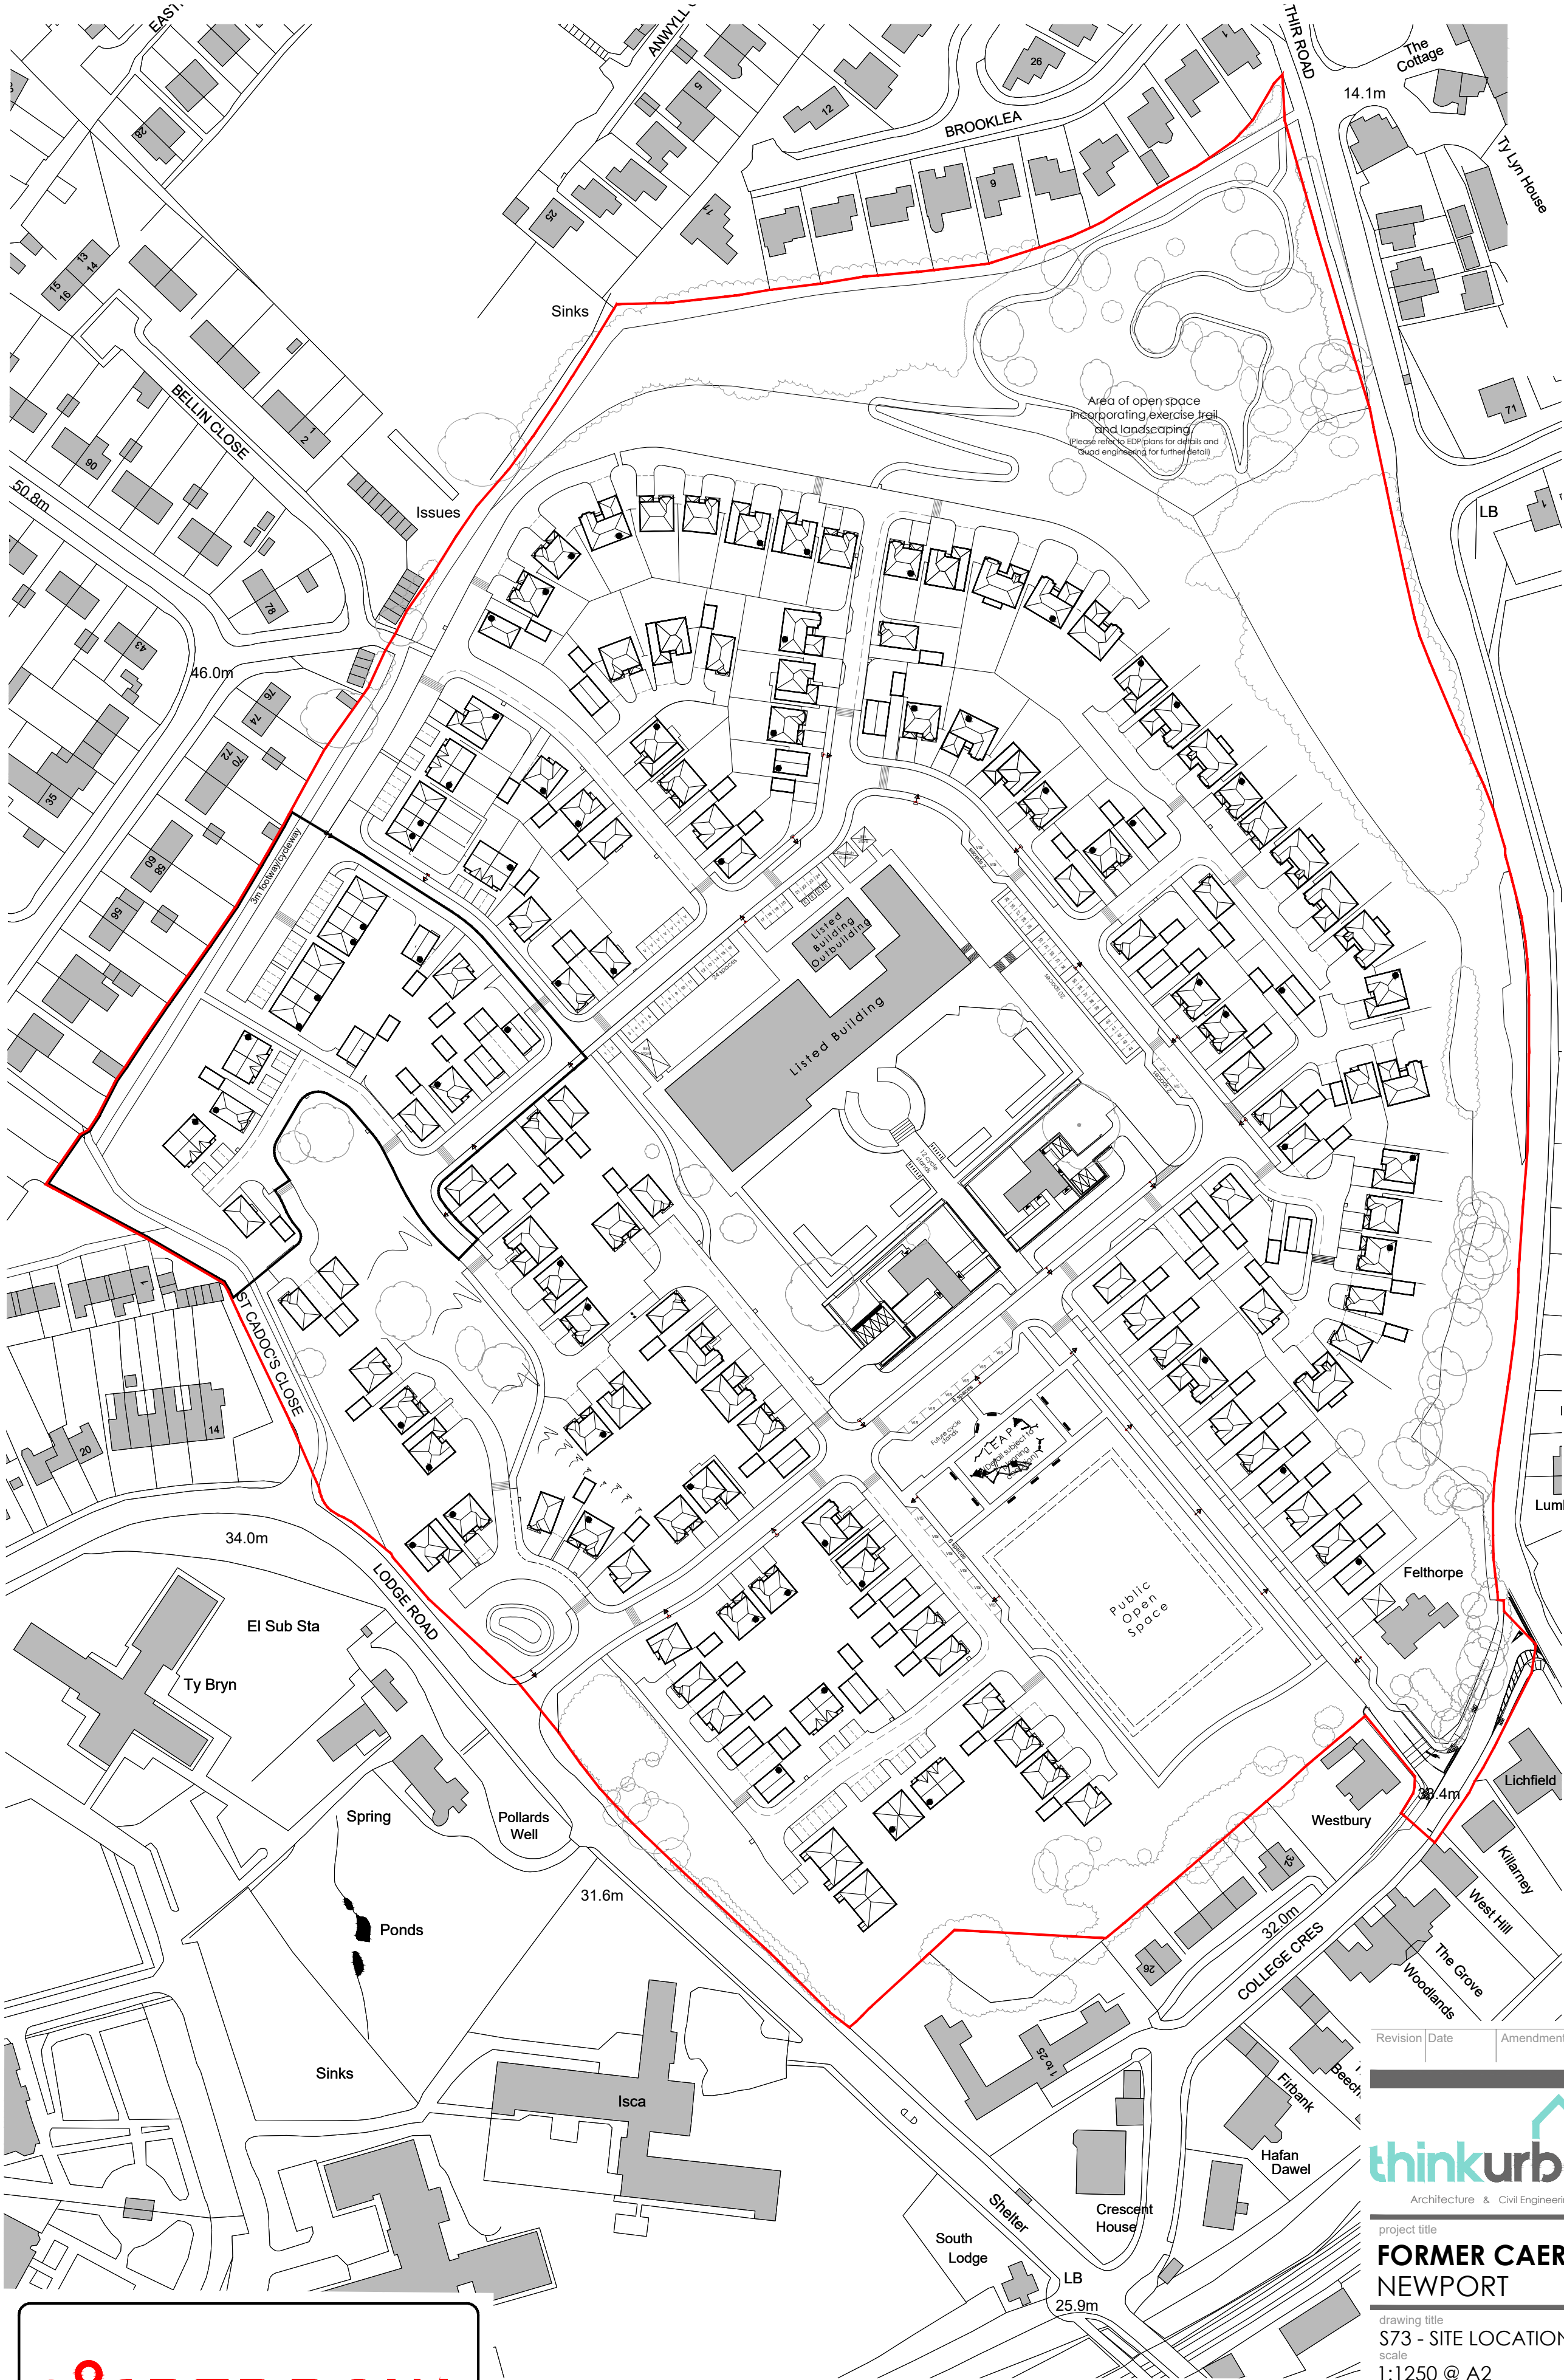


FORMER CAERLEON CAMPUS

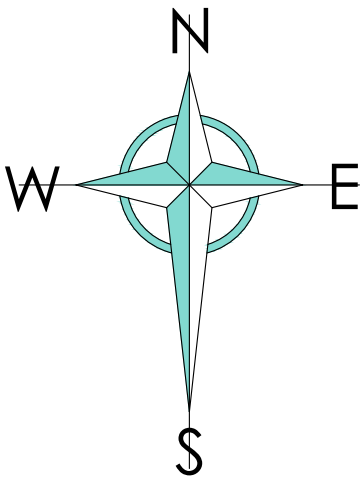

**REDROW**

Redrow Homes (South Wales) Limited

Redrow House, Copse Walk, Cardiff Gate Business Park, Cardiff Gate, Cardiff, CF23 8RH
Tel: 02920 549103 Fax: 02920 541540 Web: www.redrow.co.uk

Revision

Date

Amendment

Initials



Quest House
St Mellons Business Park
Fortran Road
Cardiff CF3 0EY

project title

**FORMER CAERLEON CAMPUS
NEWPORT**

drawing title

S73 - SITE LOCATION PLAN

scale

1:1250 @ A2

status

drawing number

revision

CAE11-01-25-1000

-

date

14.04.25

drawn by

PT

Do NOT scale off this drawing. Check dimensions before use and notify Think Urban Design Ltd. of any discrepancies immediately. Contractors, subcontractors and suppliers must verify all dimensions supplied on the drawings and on site before commencing works. Check the contents of this drawing and any tabular information before ordering materials. © Think Urban Design Ltd.