


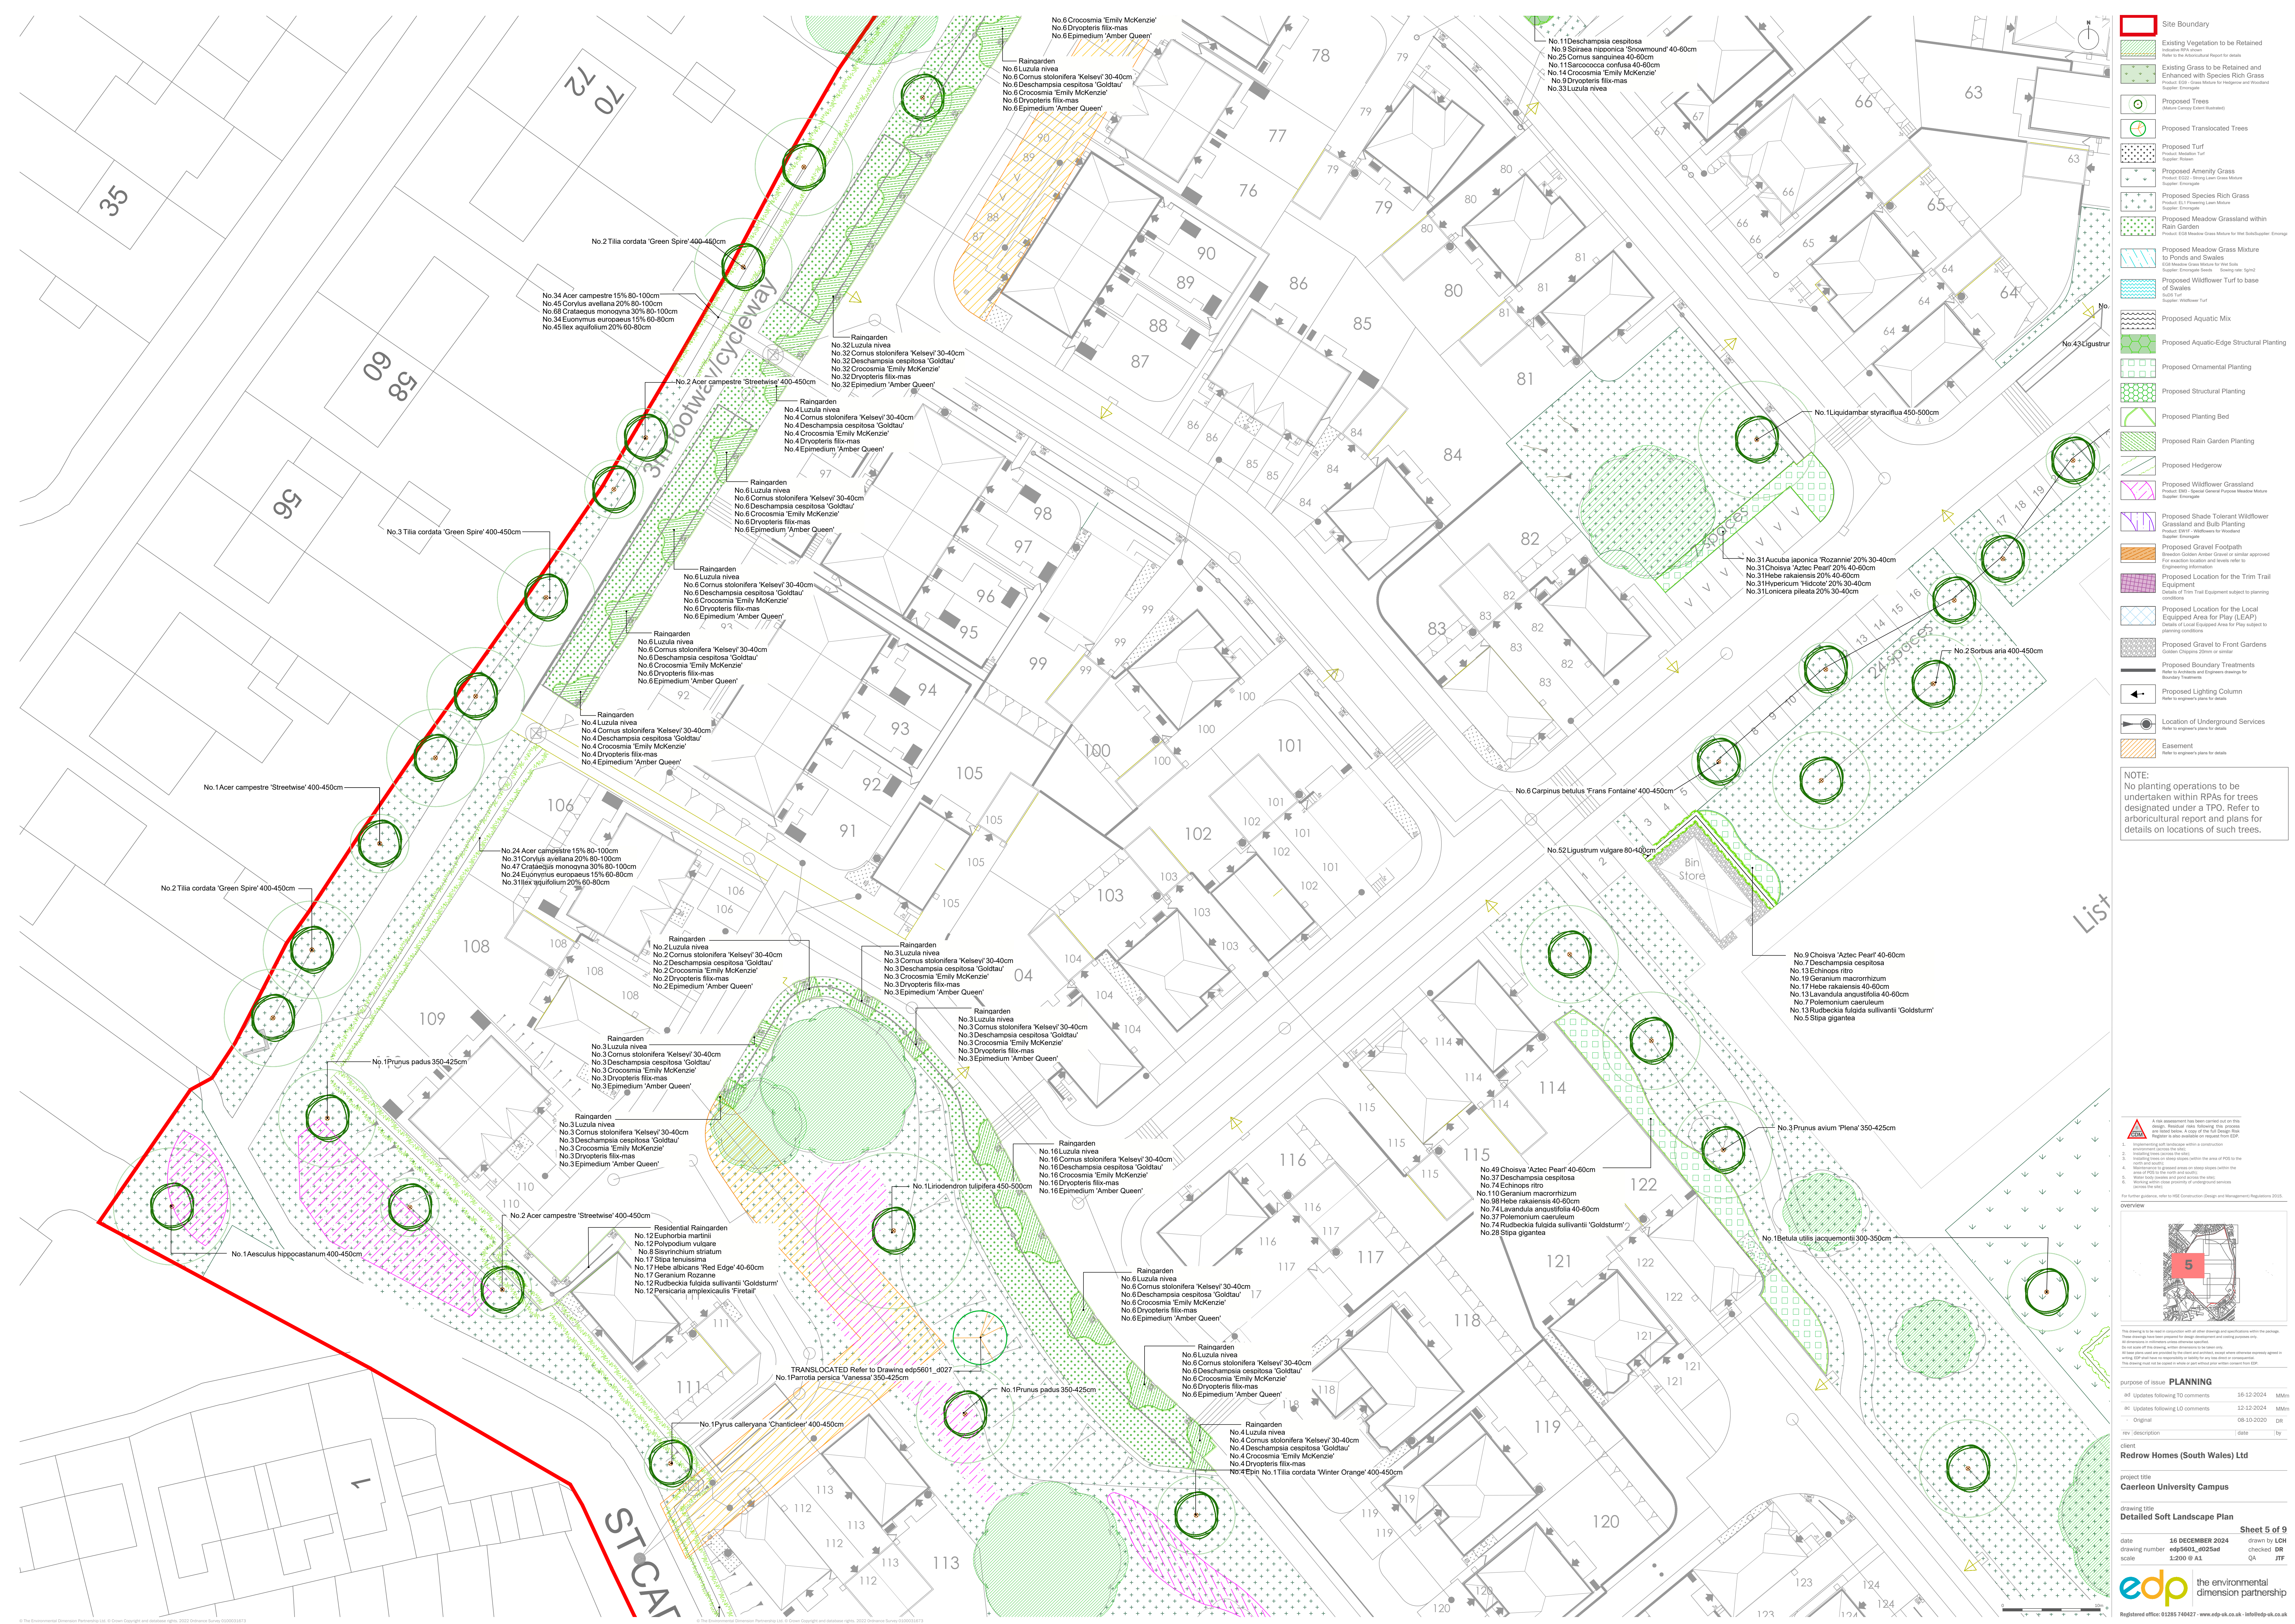

Site Boundary

Existing Vegetation to be Retained
Refer to the Arboricultural Report for details

Existing Grass to be Retained and
Enhanced with Species Rich Grass

Proposed Trees

Proposed Translocated Trees

Proposed Turf



Proposed Meadow Grassland within
Rain Garden

Proposed Meadow Grass Mixture for
Ponds and Swales

Proposed Wildflower Turf to base of
Swales



Proposed Ornamental Planting

Proposed Structural Planting

Proposed Planting Bed

Proposed Rain Garden Planting

Proposed Hedgerow

Proposed Wildflower Grassland

Proposed Shade Tolerant Wildflower
Grassland and Bulb Planting

Proposed Gravel Footpath






Location of Underground Services
Refer to engineer's plans for details

Easement
Refer to engineer's plans for details

NOTE:
No planting operations to be undertaken within RPA's for trees designated under a TPO. Refer to arboricultural report and plans for details on locations of such trees.

5

overview

purpose of issue **PLANNING**

ad	Updates following TO comments	16-12-2024	MM
ac	Updates following LO comments	12-12-2024	MM
rev	Original	08-10-2020	DR
rev	description	date	by

client
Redrow Homes (South Wales) Ltd

project title
Caerleon University Campus

drawing title
Detailed Soft Landscape Plan

date
16 DECEMBER 2024

drawing number
edp5601_0025ad

scale
1:200 @ A1

Sheet 5 of 9
drawn by: LGH
checked: DR
QA: JTF

edp the environmental dimension partnership

Registered office: 01285 730427 - www.edp.co.uk - info@edp.co.uk