



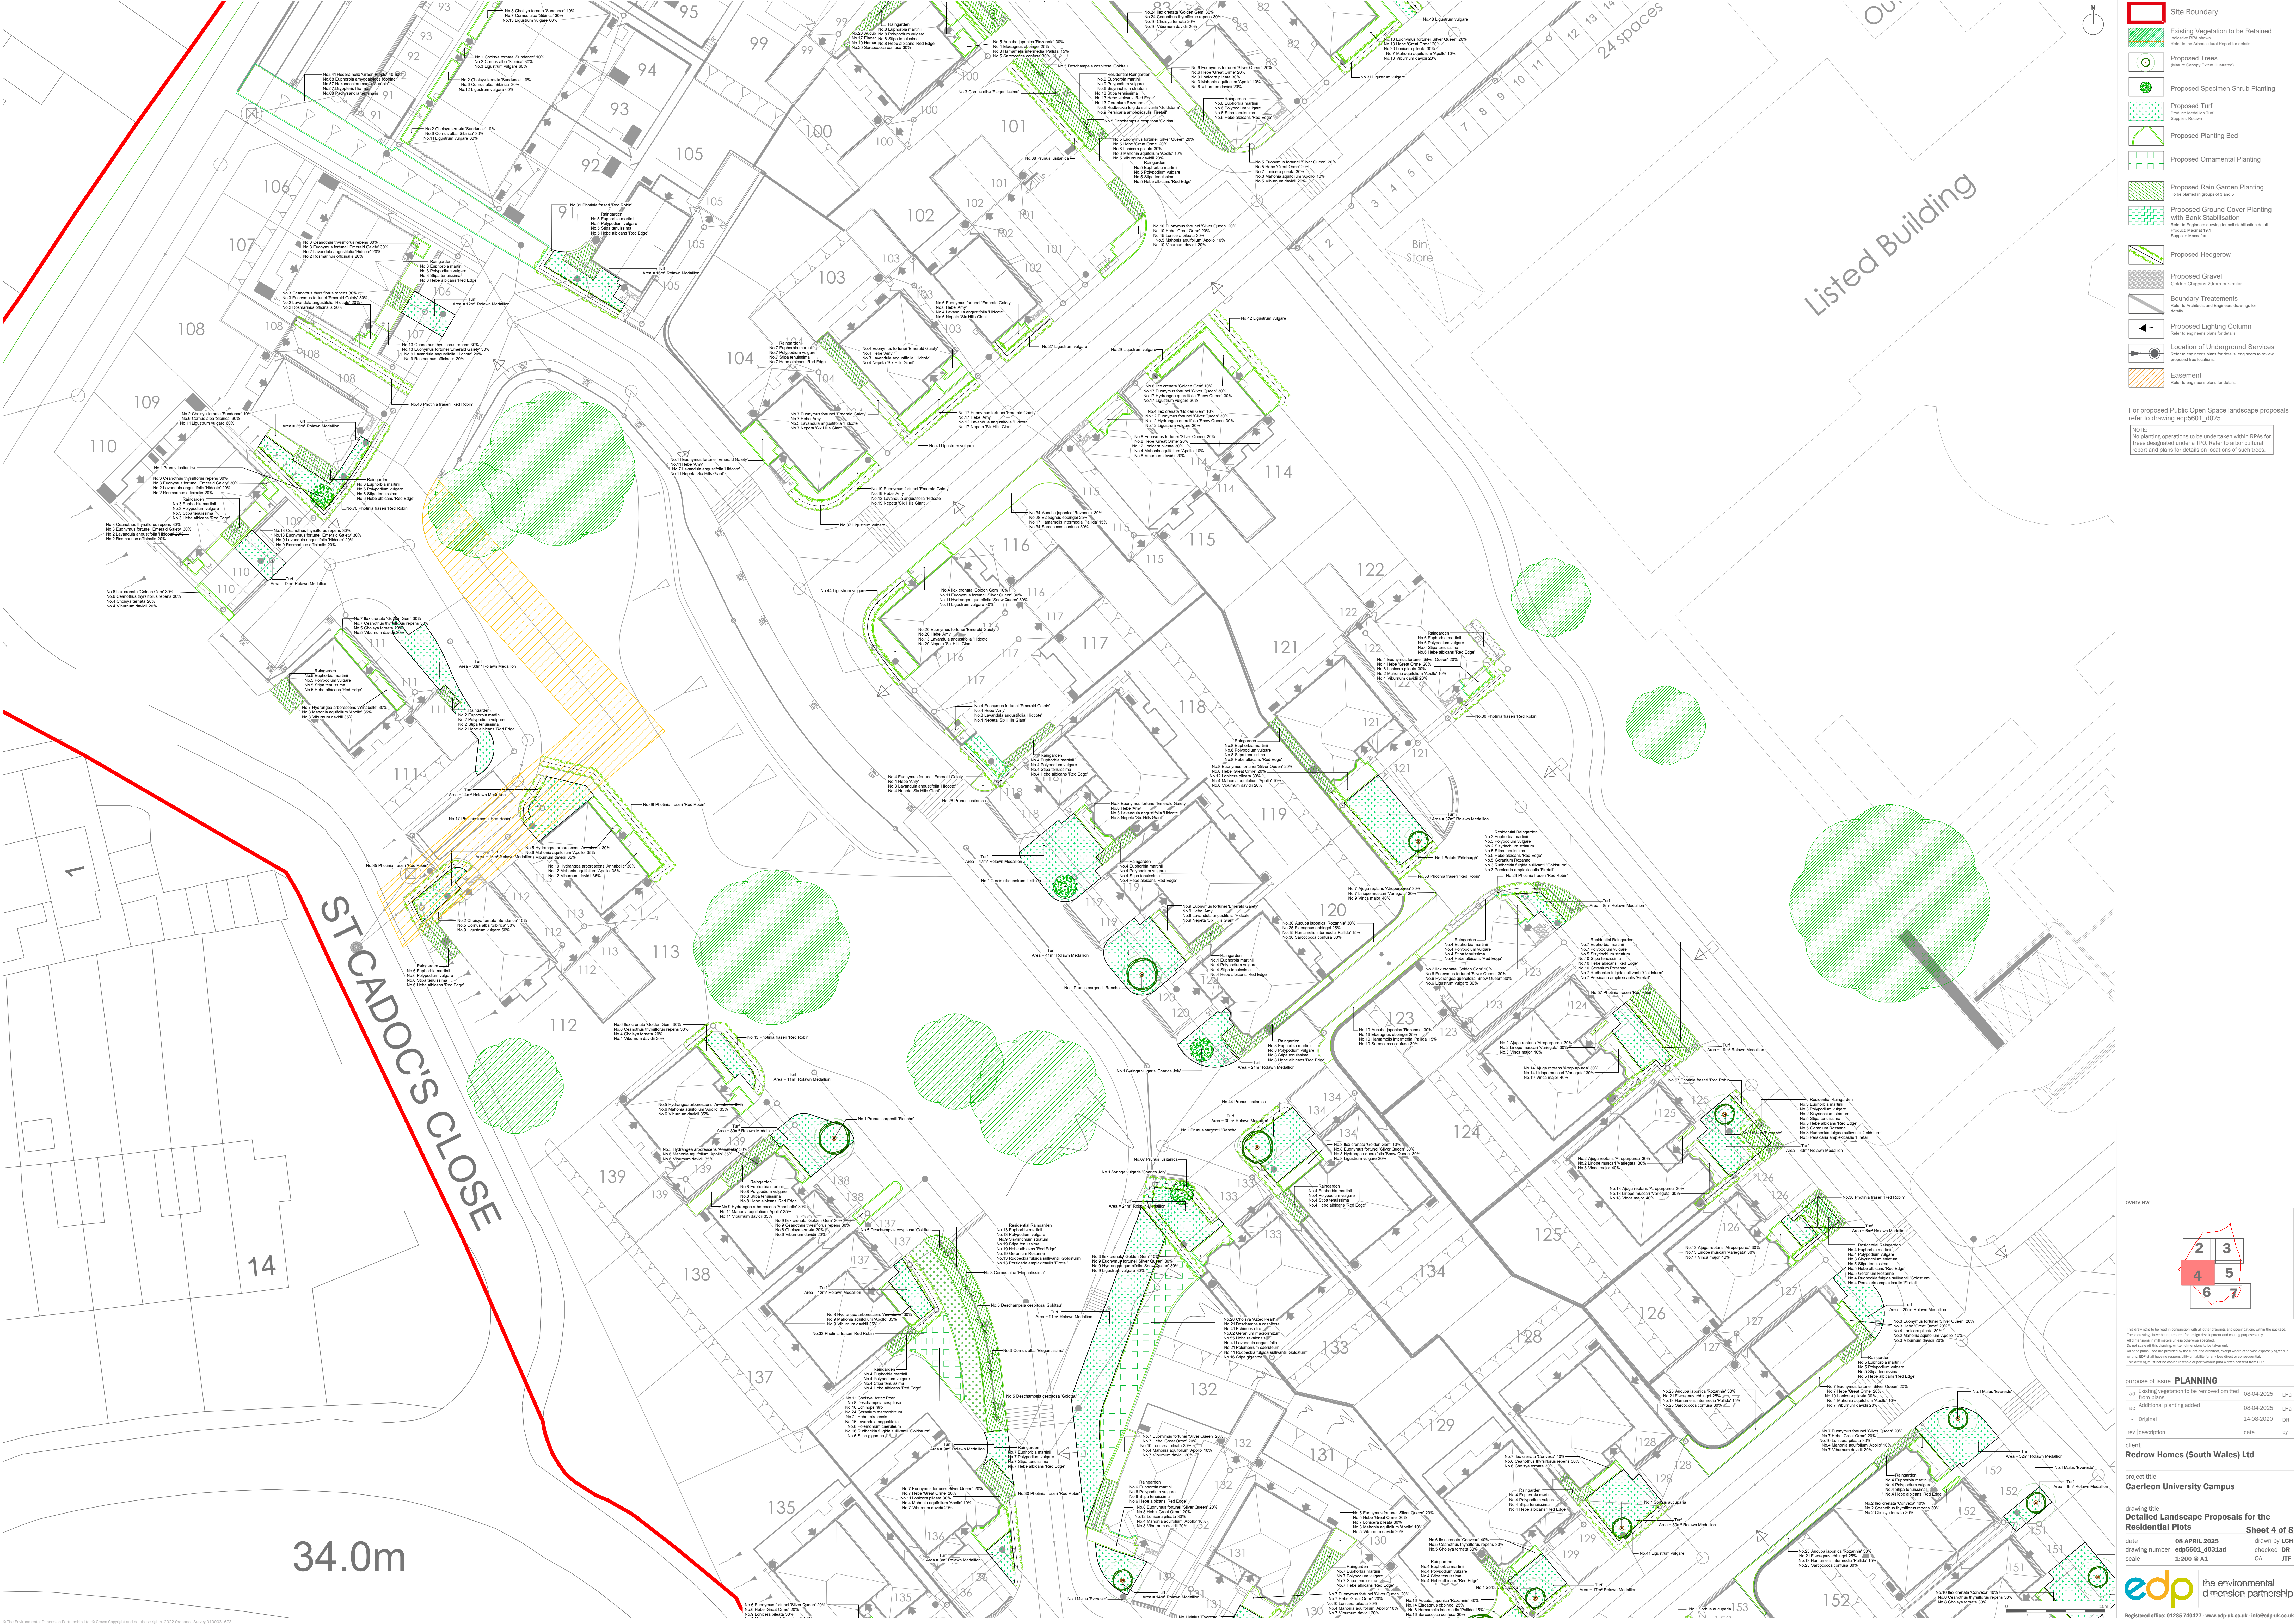

- Site Boundary
- Existing Vegetation to be Retained
- Proposed Trees
- Proposed Specimen Shrub Planting
- Proposed Turf
- Proposed Planting Bed
- Proposed Ornamental Planting
- Proposed Rain Garden Planting
- Proposed Ground Cover Planting with Bank Stabilisation
- Proposed Hedge
- Proposed Gravel
- Boundary Treatments
- Proposed Lighting Column
- Location of Underground Services
- Easement

For proposed Public Open Space landscape proposals refer to drawing edp5601_0025.

NOTE:
No planting operations to be undertaken within RPAs for trees designated under a TPO. Refer to arboricultural report and plans for details on locations of such trees.

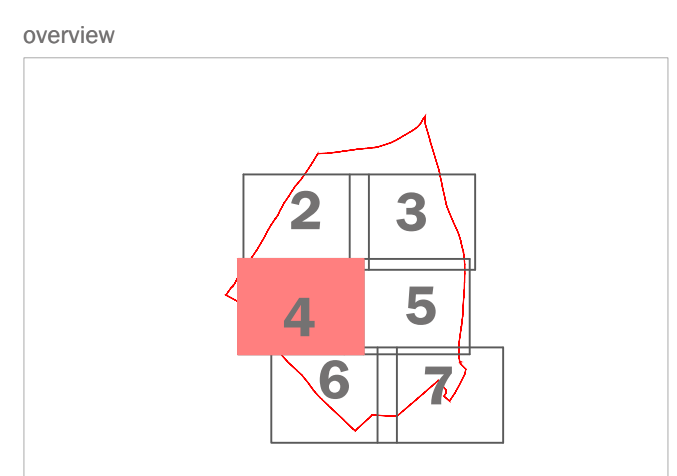

purpose of issue: **PLANNING**

date: 08 APRIL 2025

drawing number: edp5601_0031ad

scale: 1:200 @ A1

client: **Redrow Homes (South Wales) Ltd**

project title: **Caerleon University Campus**

drawing title: **Detailed Landscape Proposals for the Residential Plots**

date: 08 APRIL 2025

drawing number: edp5601_0031ad

scale: 1:200 @ A1

Sheet 4 of 8

checked: DR

JTF

the environmental dimension partnership

edp

Registered office: 01295 716027 - www.edp.co.uk - info@edp.co.uk