




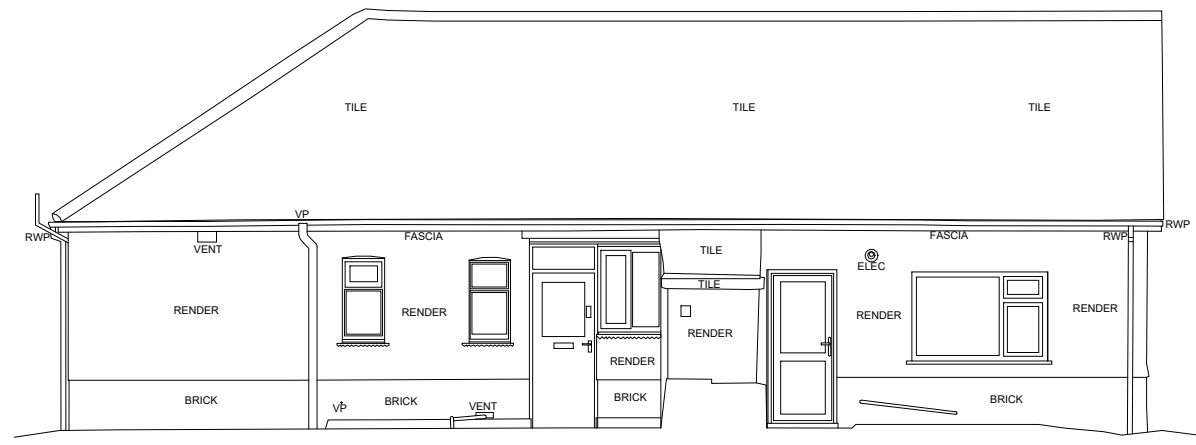


EXISTING NORTH ELEVATION
1 : 100

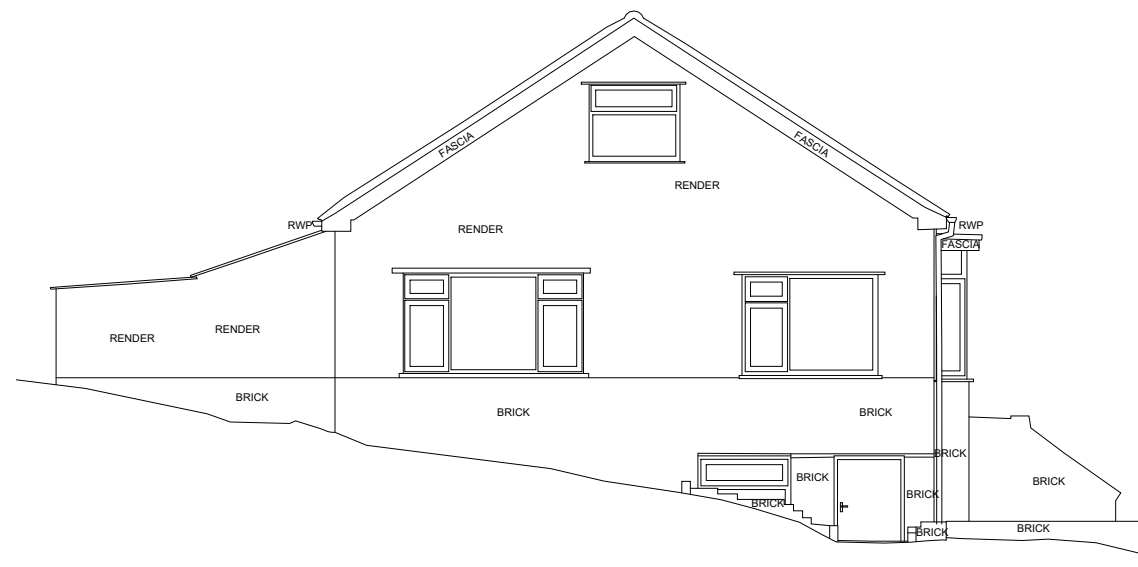


EXISTING WEST ELEVATION
1 : 100

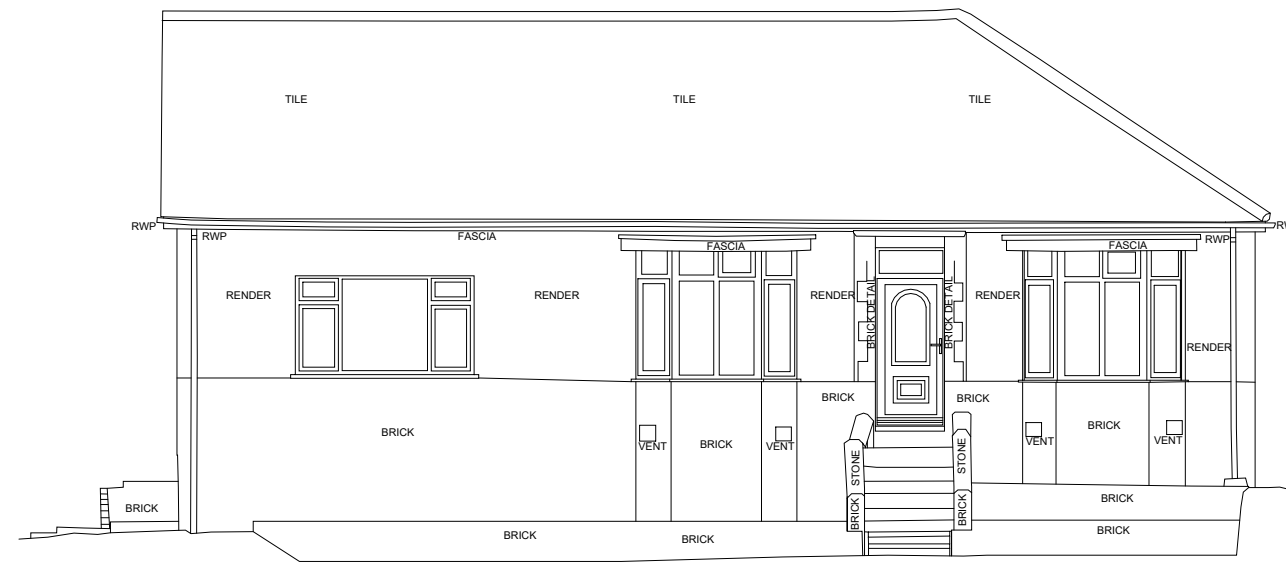


EXISTING SOUTH ELEVATION
1 : 100

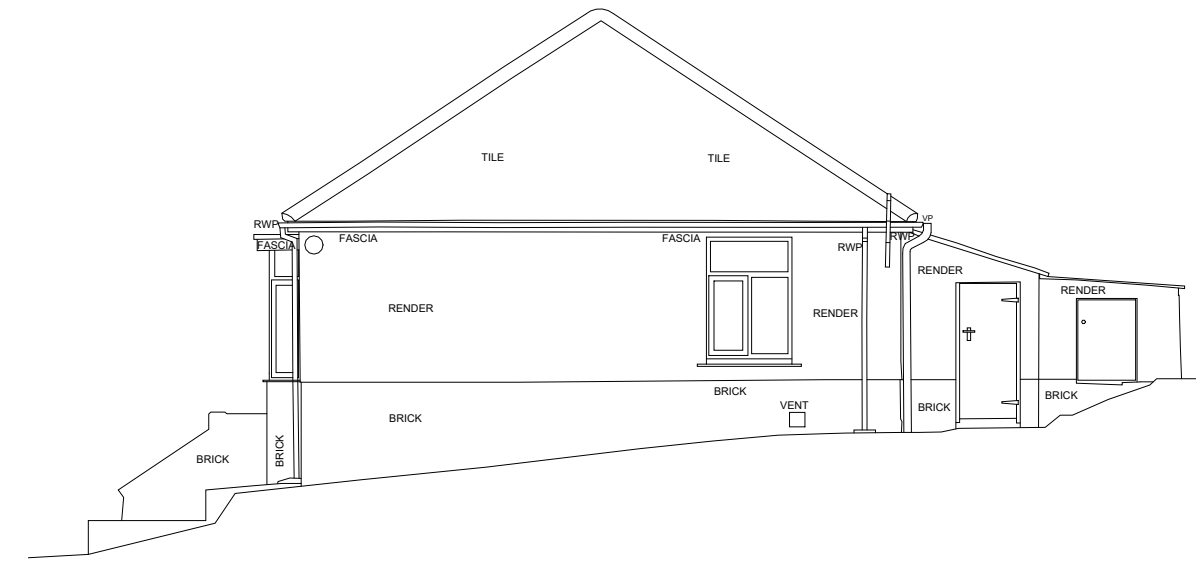


EXISTING EAST ELEVATION
1 : 100

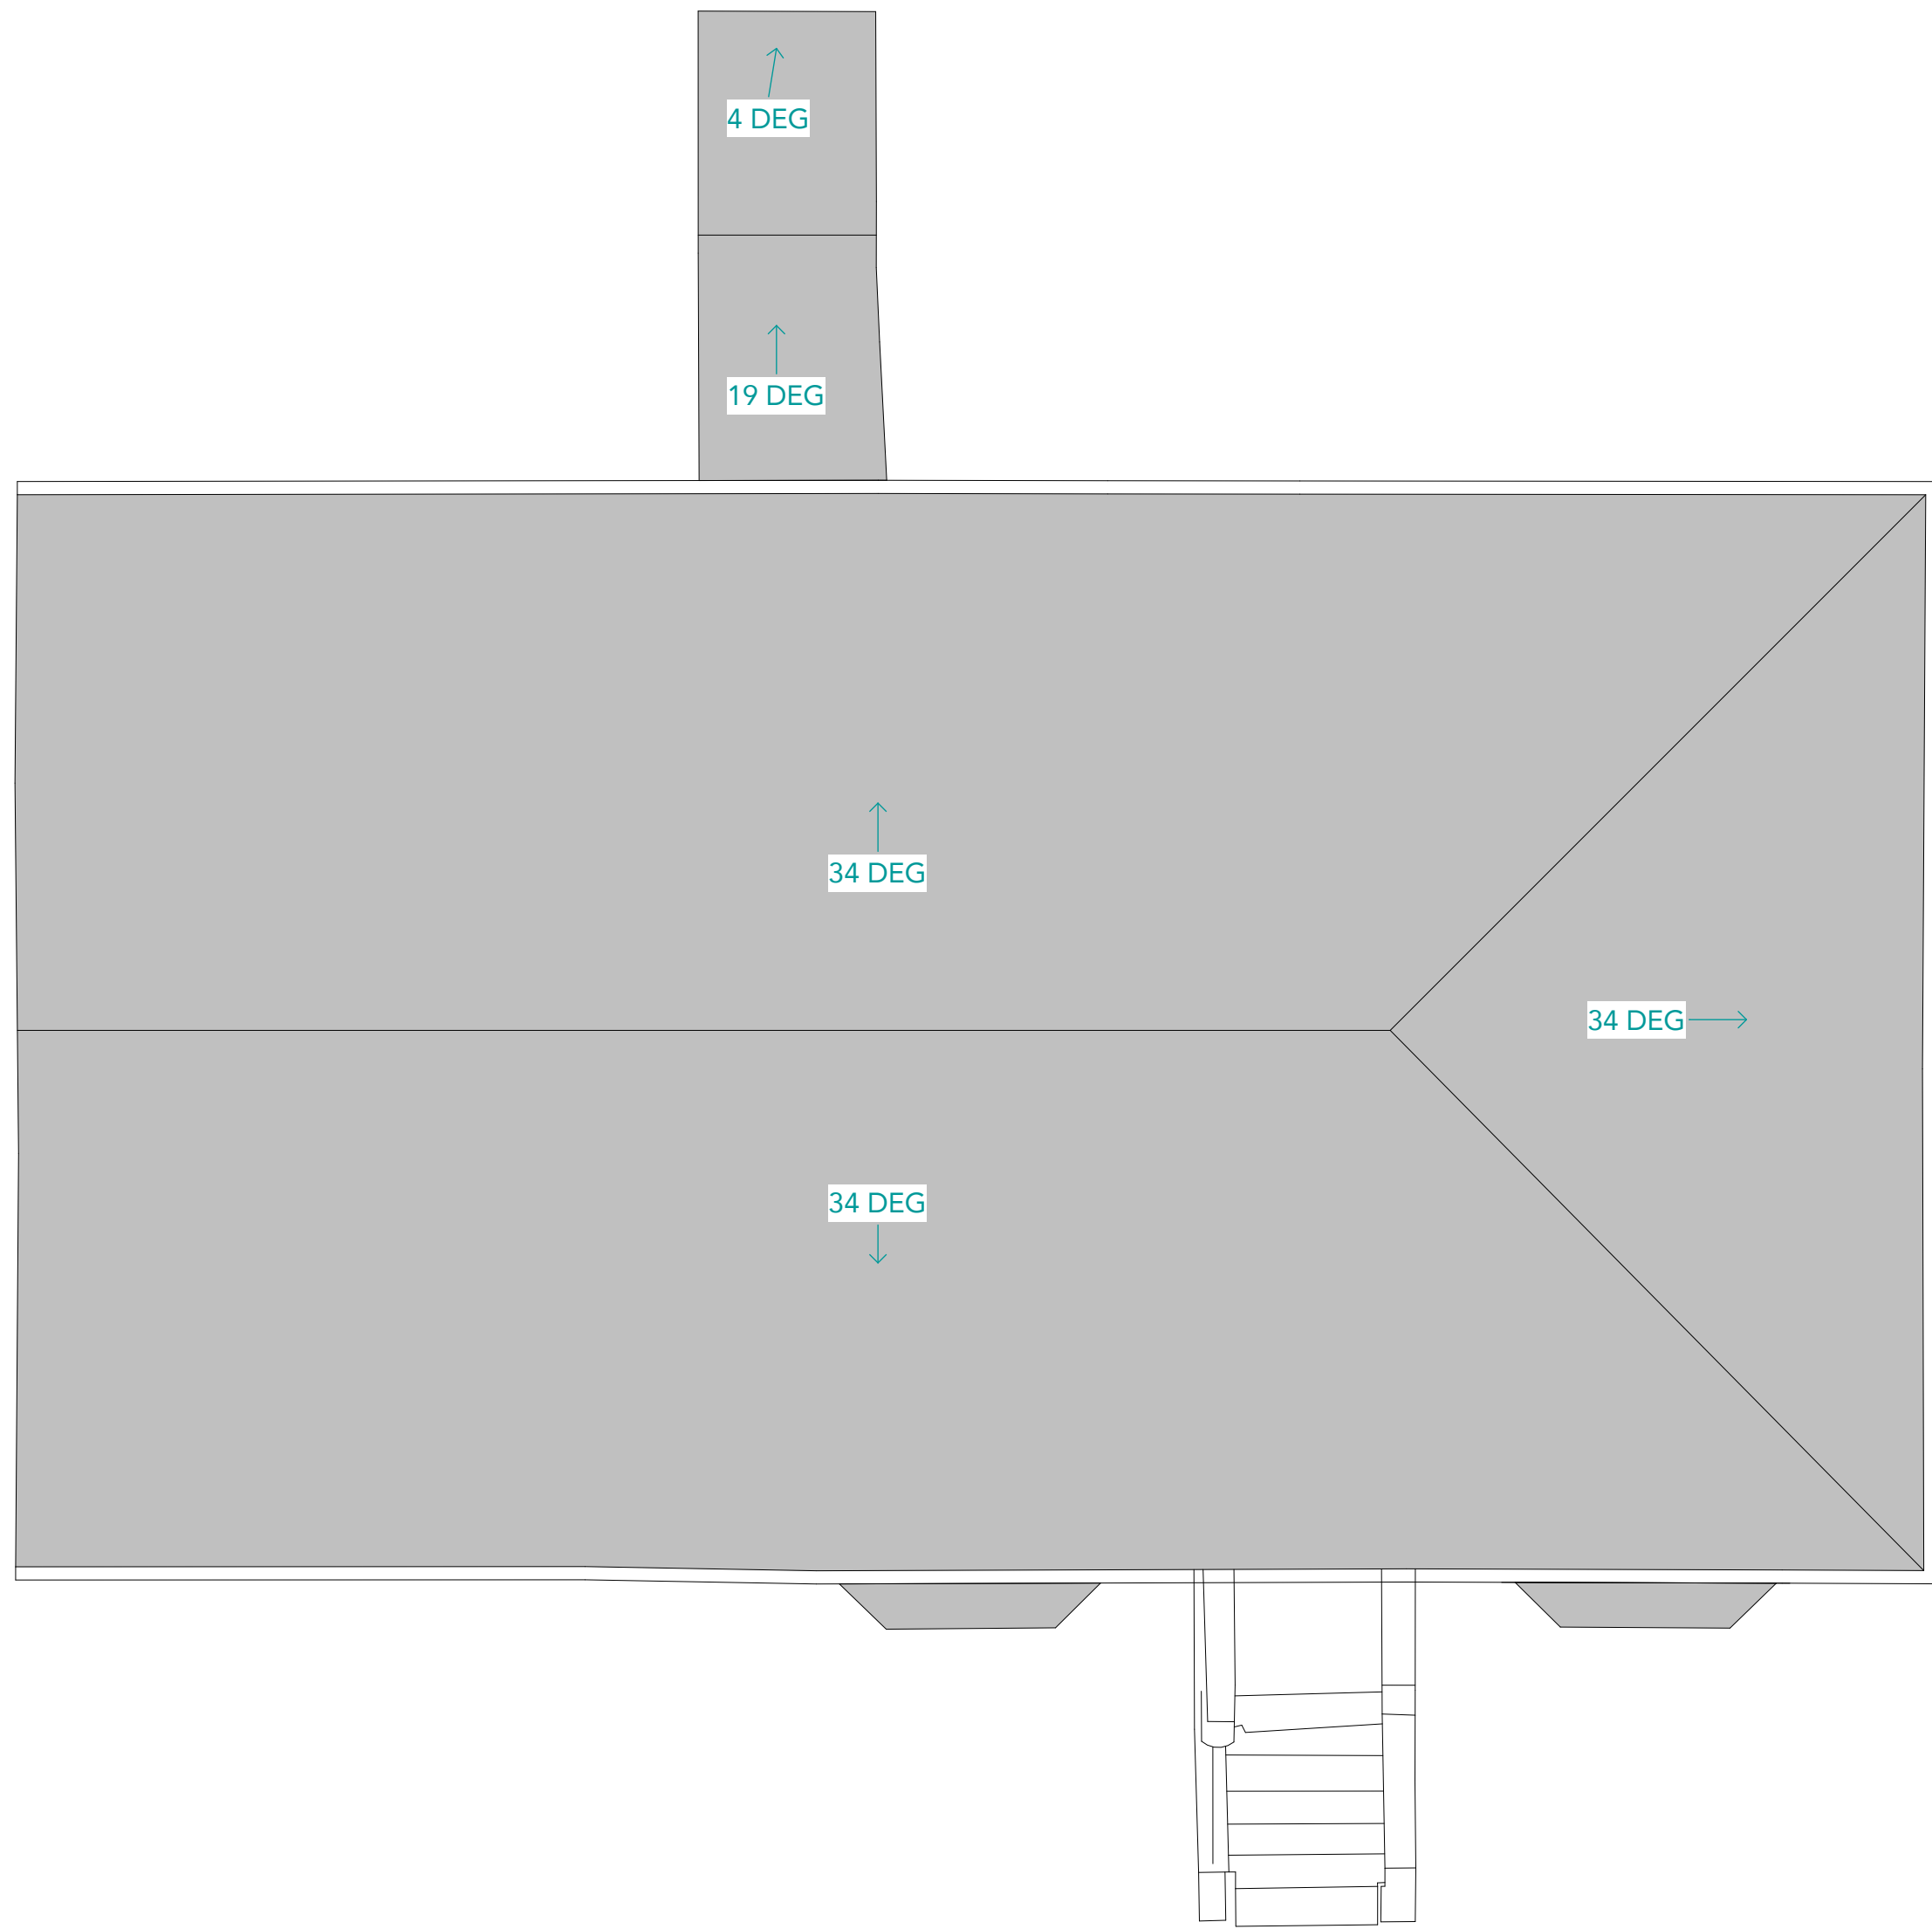

EXISTING ROOF PLAN
1 : 50

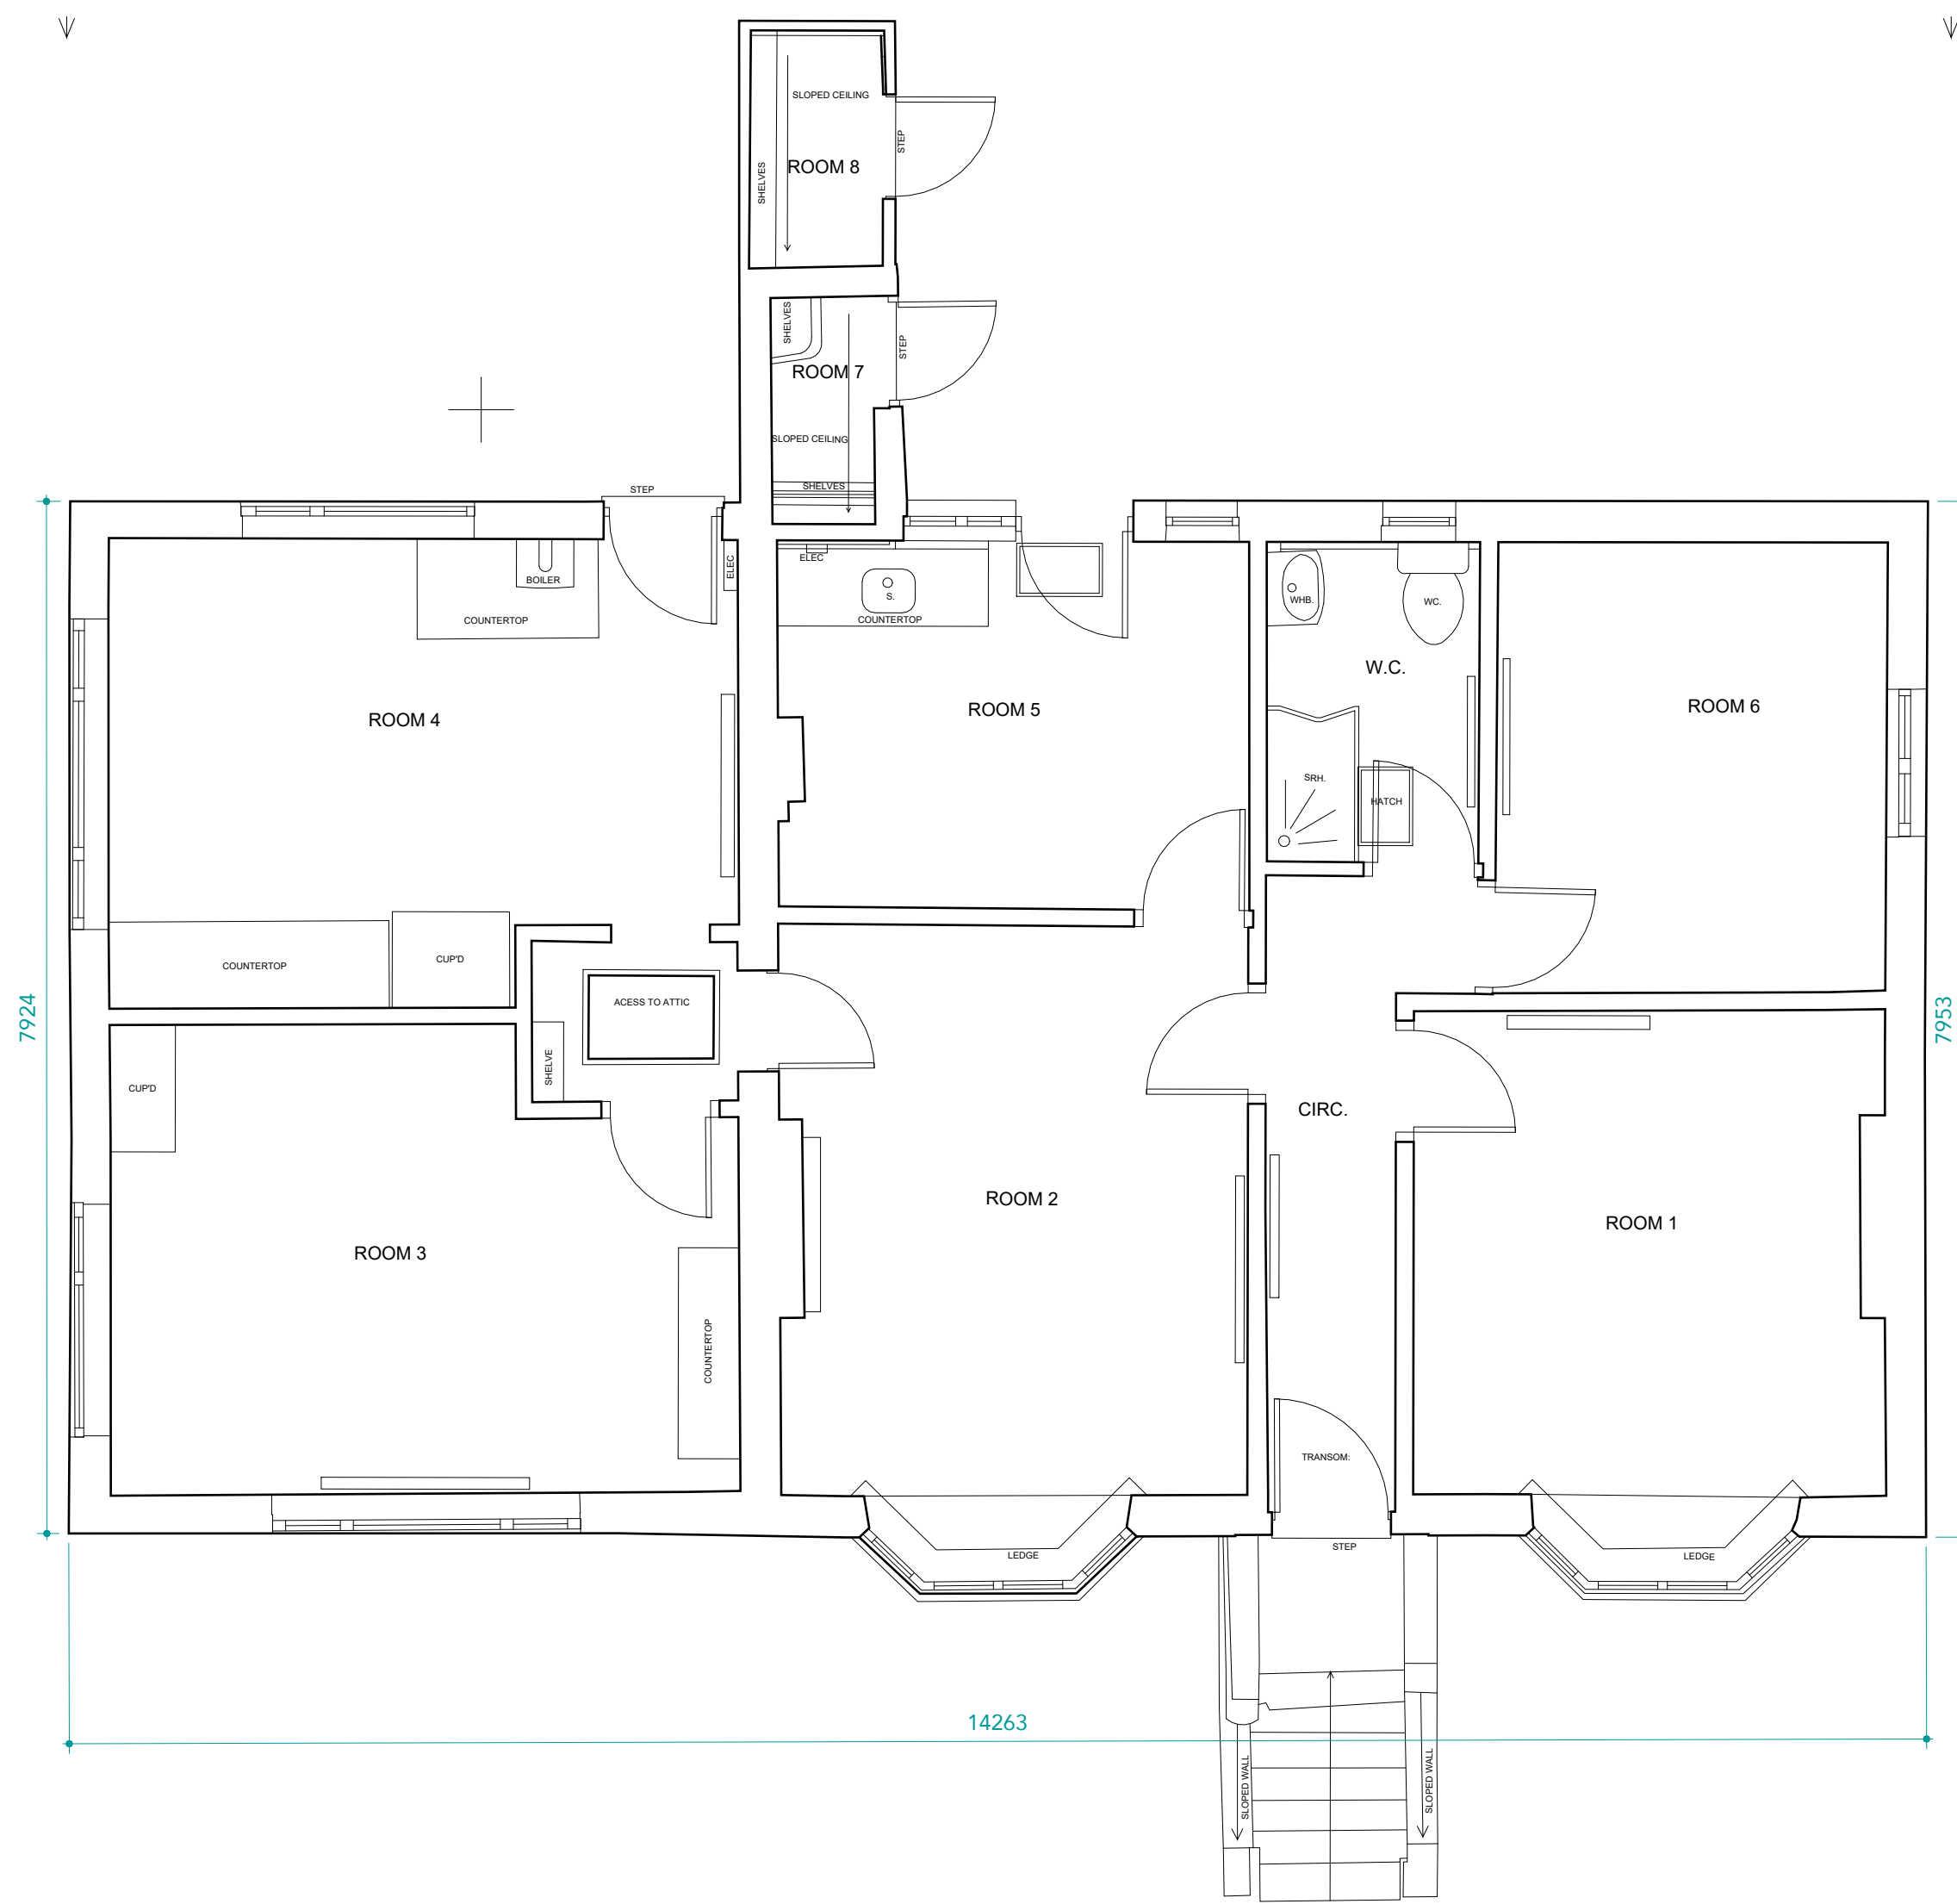

EXISTING GROUND FLOOR PLAN
1 : 50

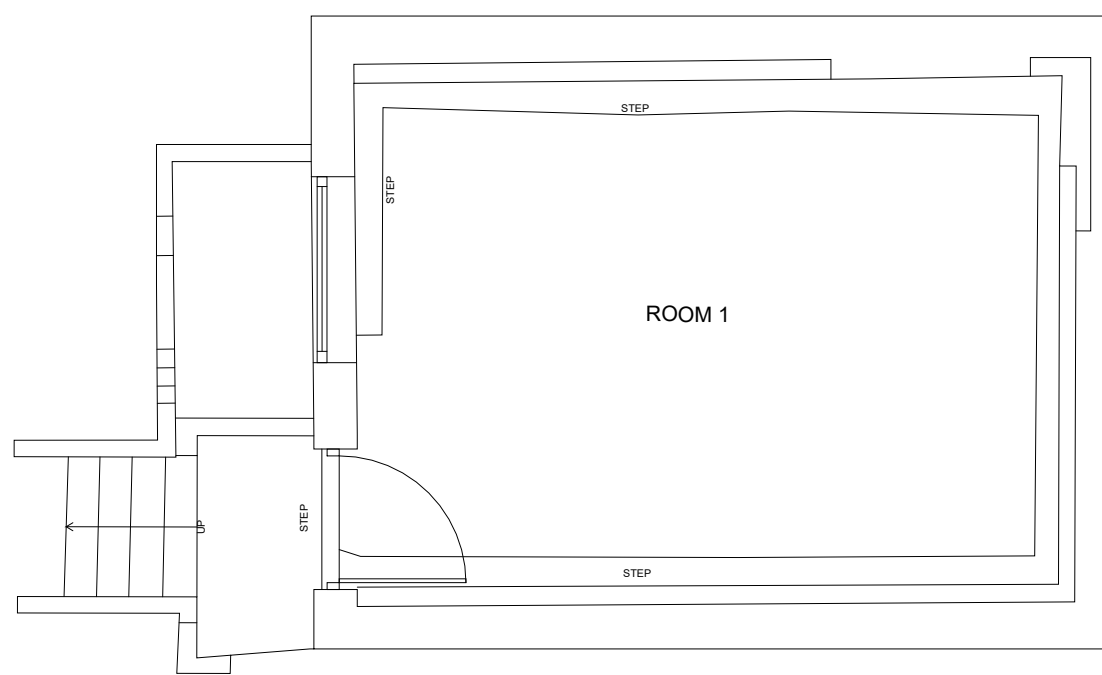

EXISTING BASEMENT PLAN
1 : 50

