


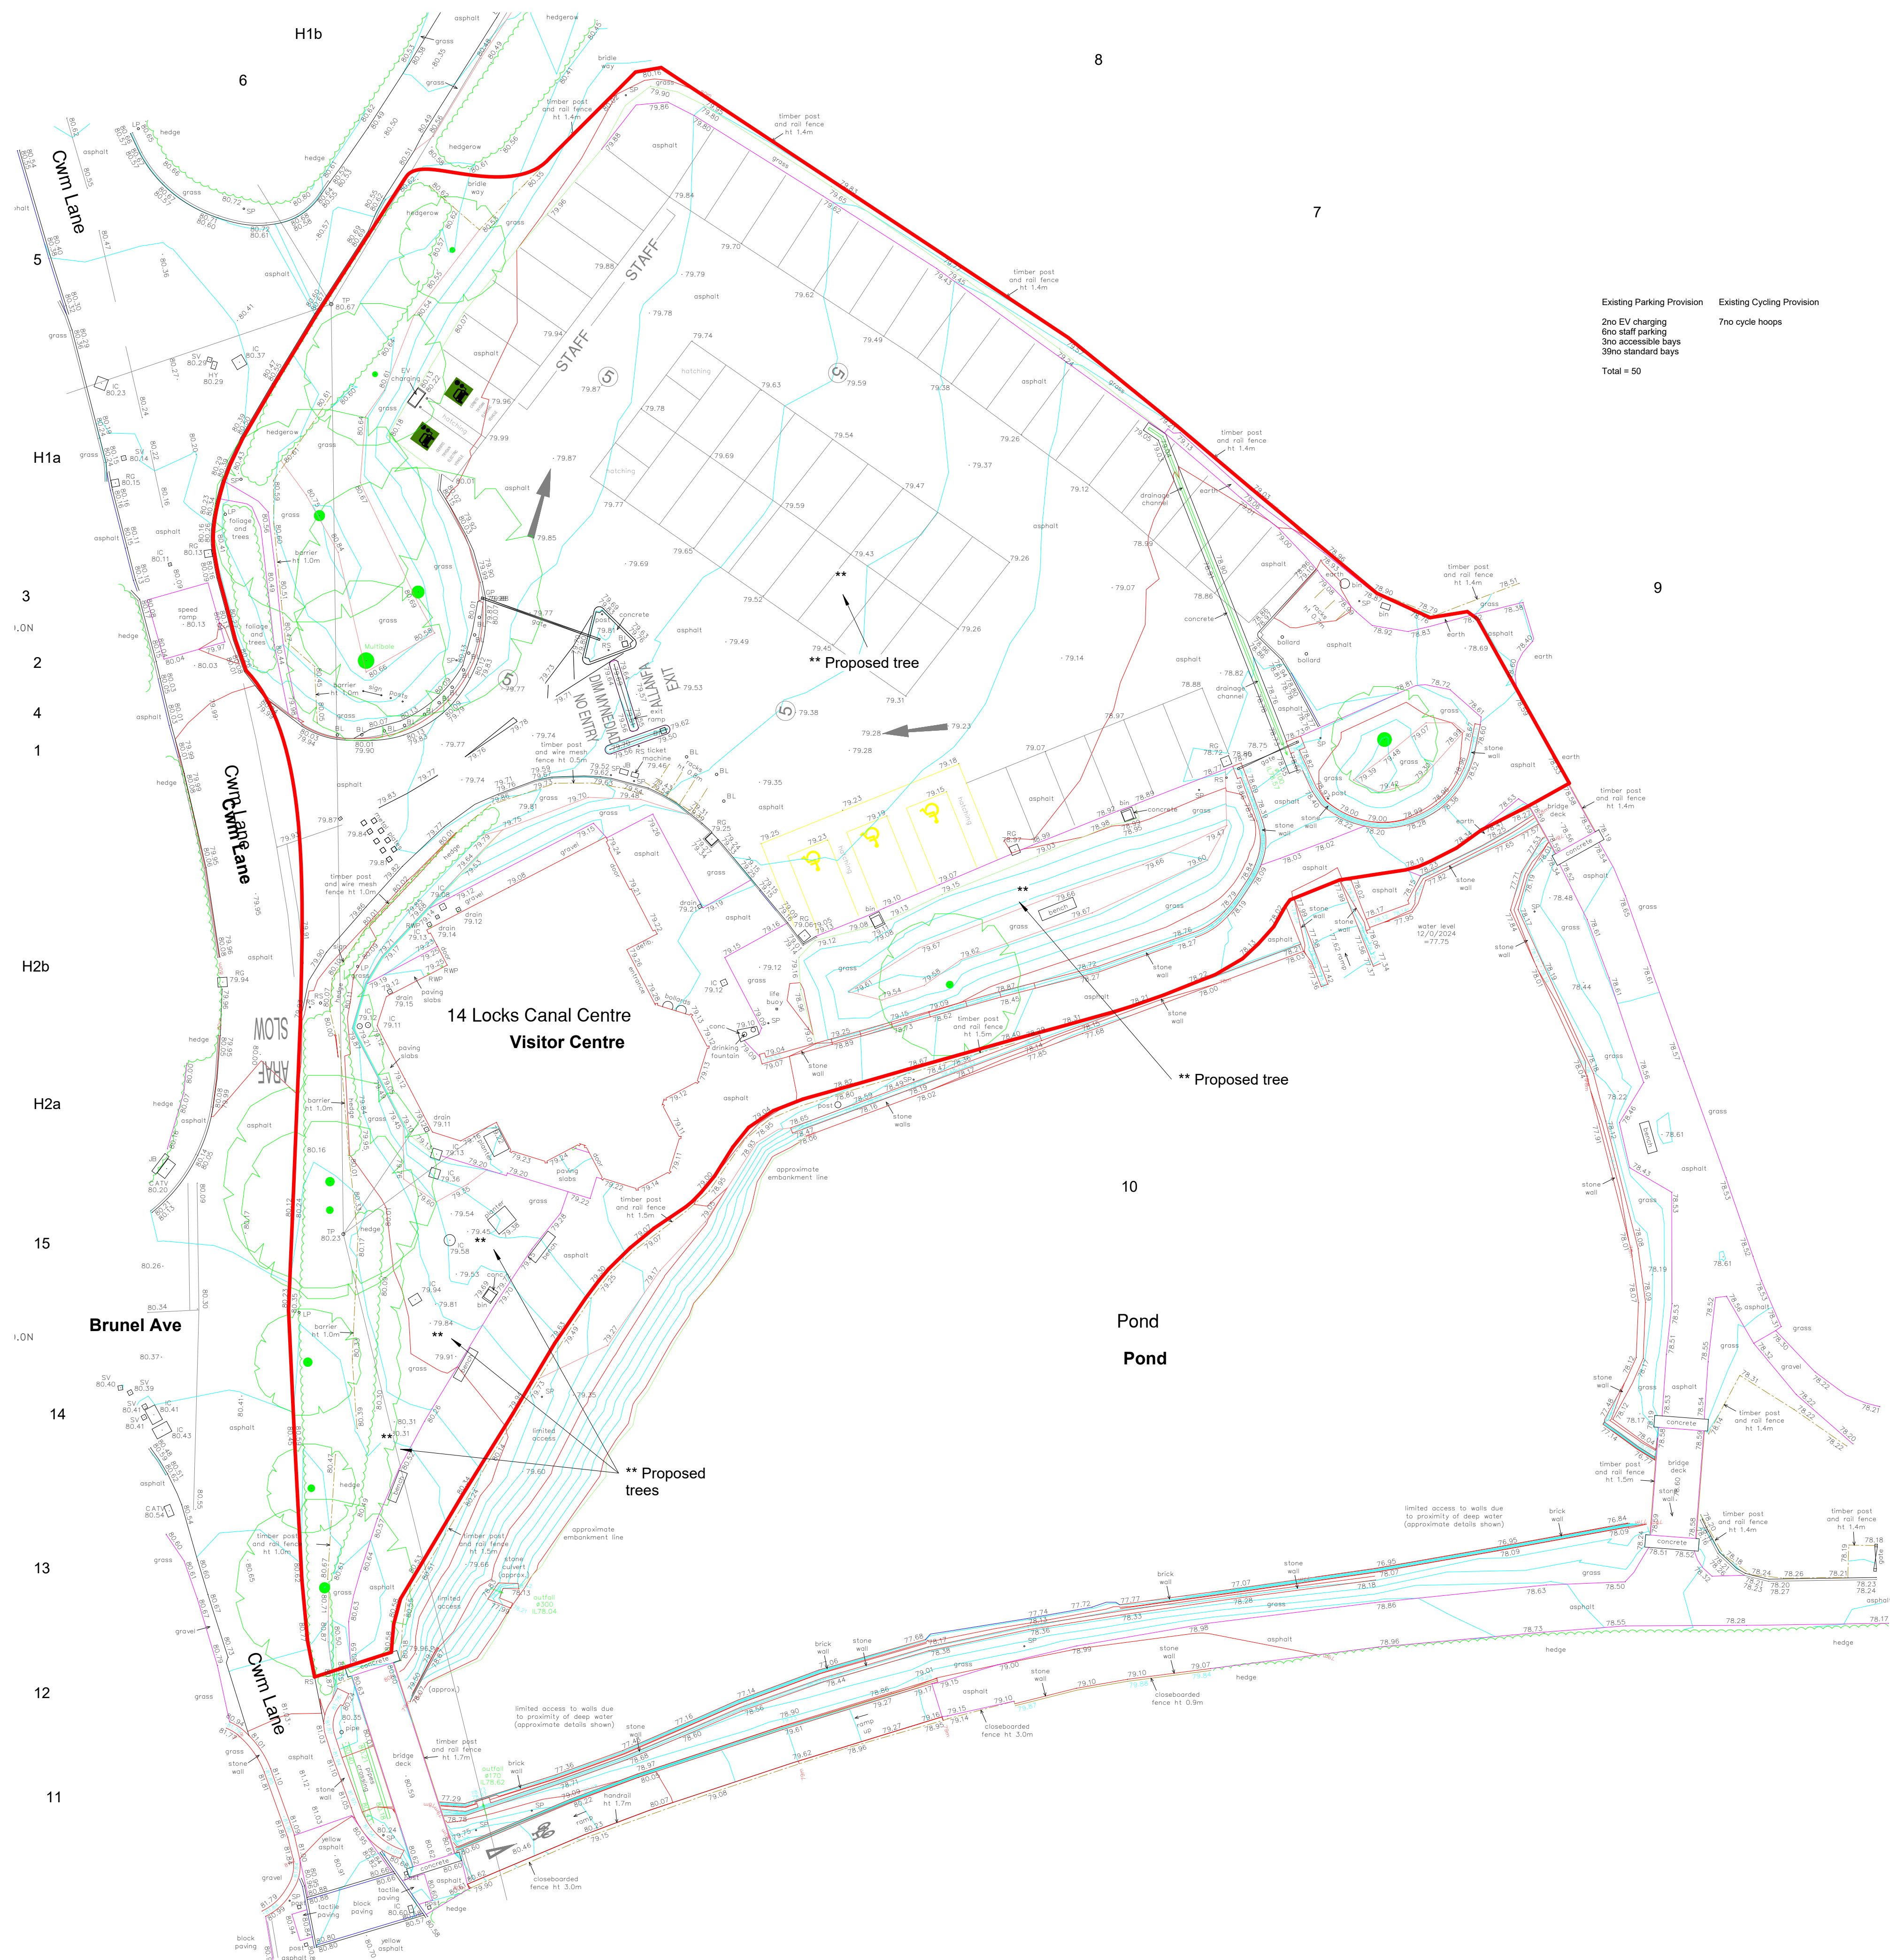

Existing Parking Provision Existing Cycling Provision

2no EV charging 7no cycle hoops

6no staff parking

3no accessible bays

39no standard bays

Total = 50

P03	(S4) updated following comments from	05.06.25	VS	HT
P02	(S4) Issued for Planning	28.02.25	TW	HT
P01	(S1) Initial Issue	25.09.24	HT	HT
Rev	Description	Date	Dr	App
by			by	by
BT		08/13/24	HT	

AHR

AHR Architects Ltd
Vintny Building
Wine Street
Bristol
BS1 2BD
United Kingdom

T +44(0)117 9299146
E bristol@ahr.co.uk
www.ahr.co.uk

client name	Newport City Council
project	Fourteen Locks Visitor Centre
drawing	Existing Topographical Survey
computer file	110.32.1110EM_Profile_Folder_redirection\vic\shepherdson\Documents\Revit Field\Local\Fourteen Locks Visitor Centre - RV77024 - vic\shepherdson\nt
plot date	
project number	2023.00612.000
scale	1 : 200 @A1
drawing number	FLVC-AHR-S1-XX-DR-A-09100
rev	P03
issue status	S4

This drawing is to be read in conjunction with all related drawings. All dimensions must be checked and verified on site before commencing any work or producing shop drawings. The originator should be notified immediately of any discrepancy. This drawing is copyright and remains the property of AHR.