



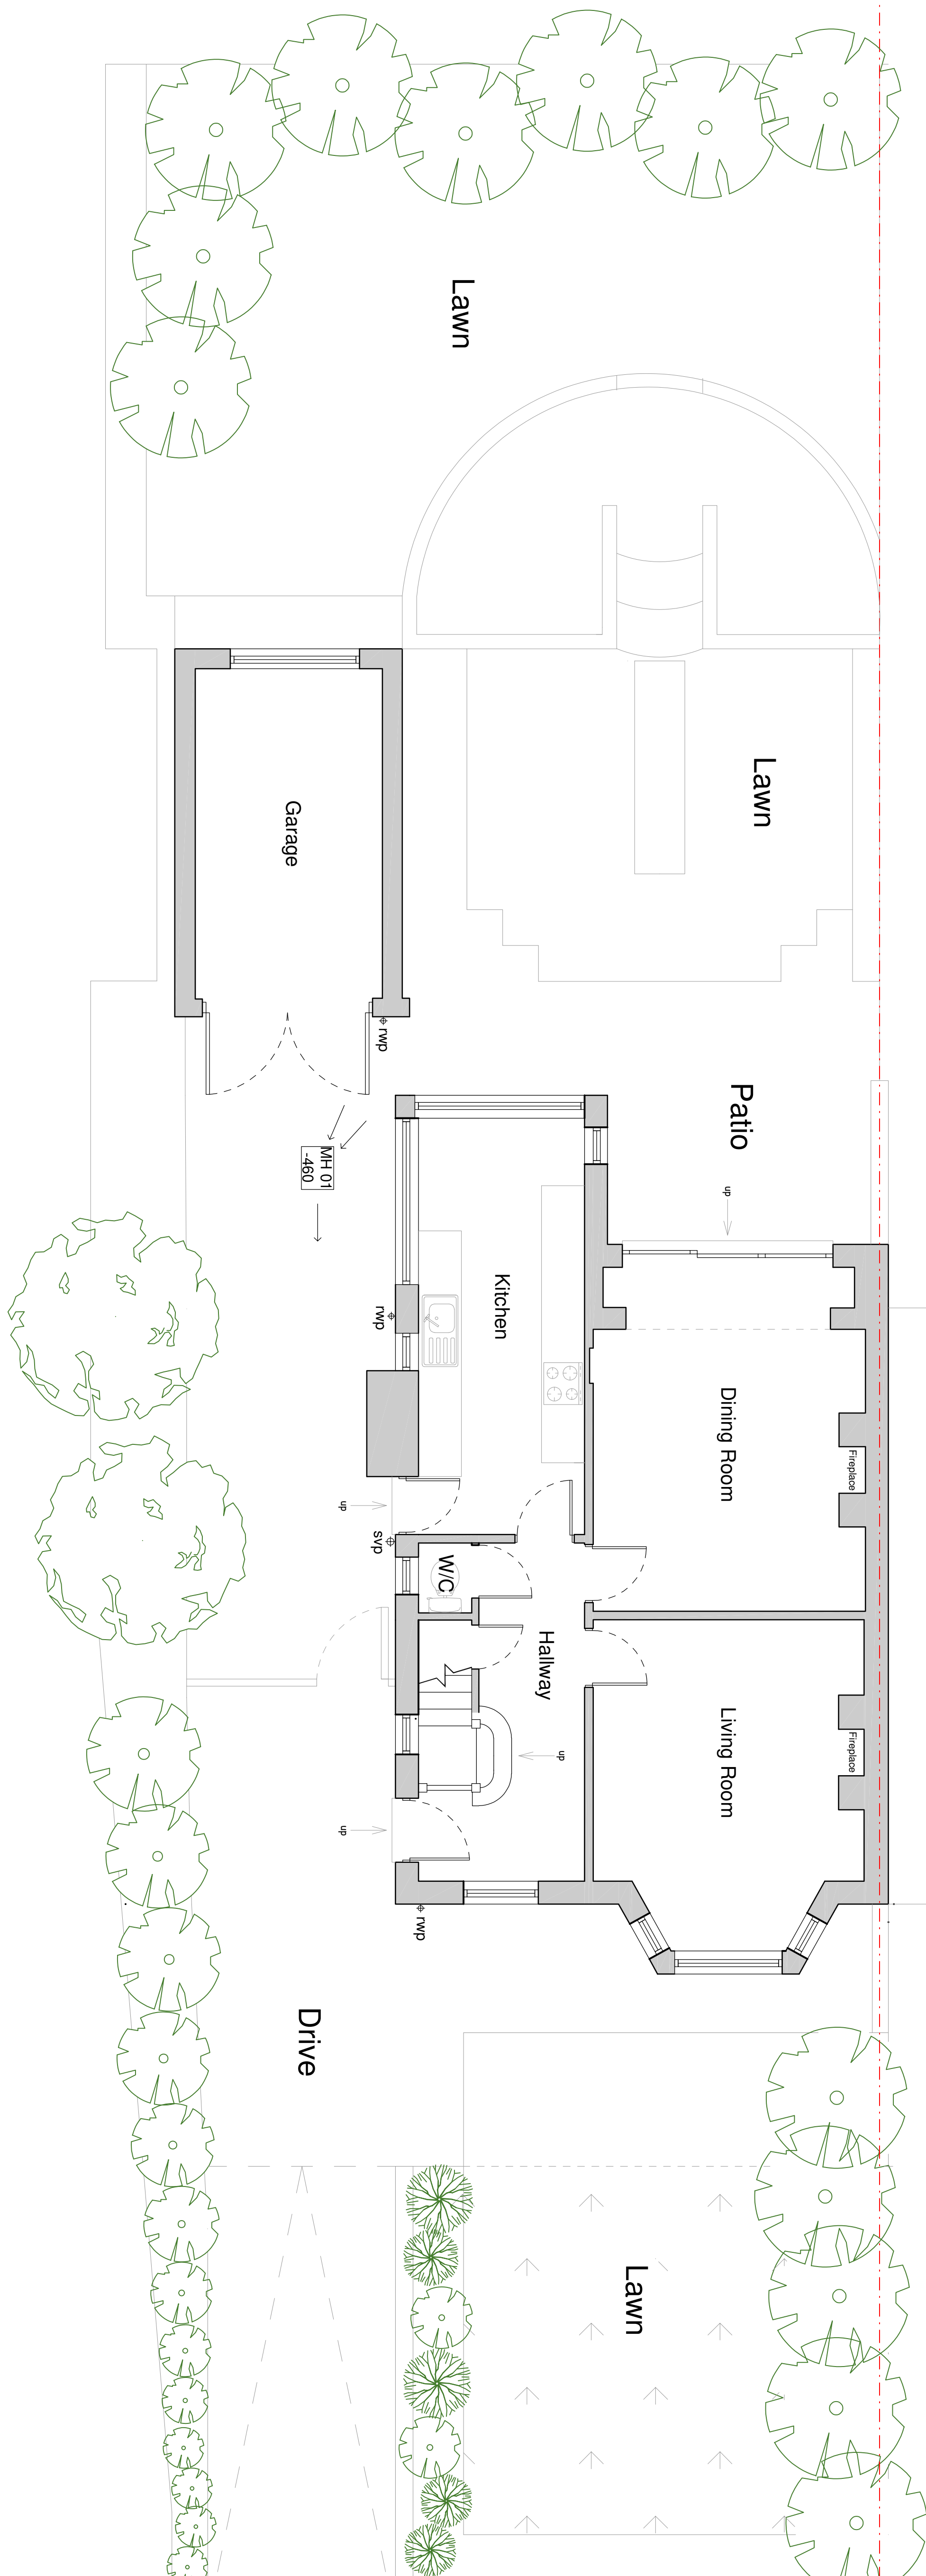

GROUND FLOOR

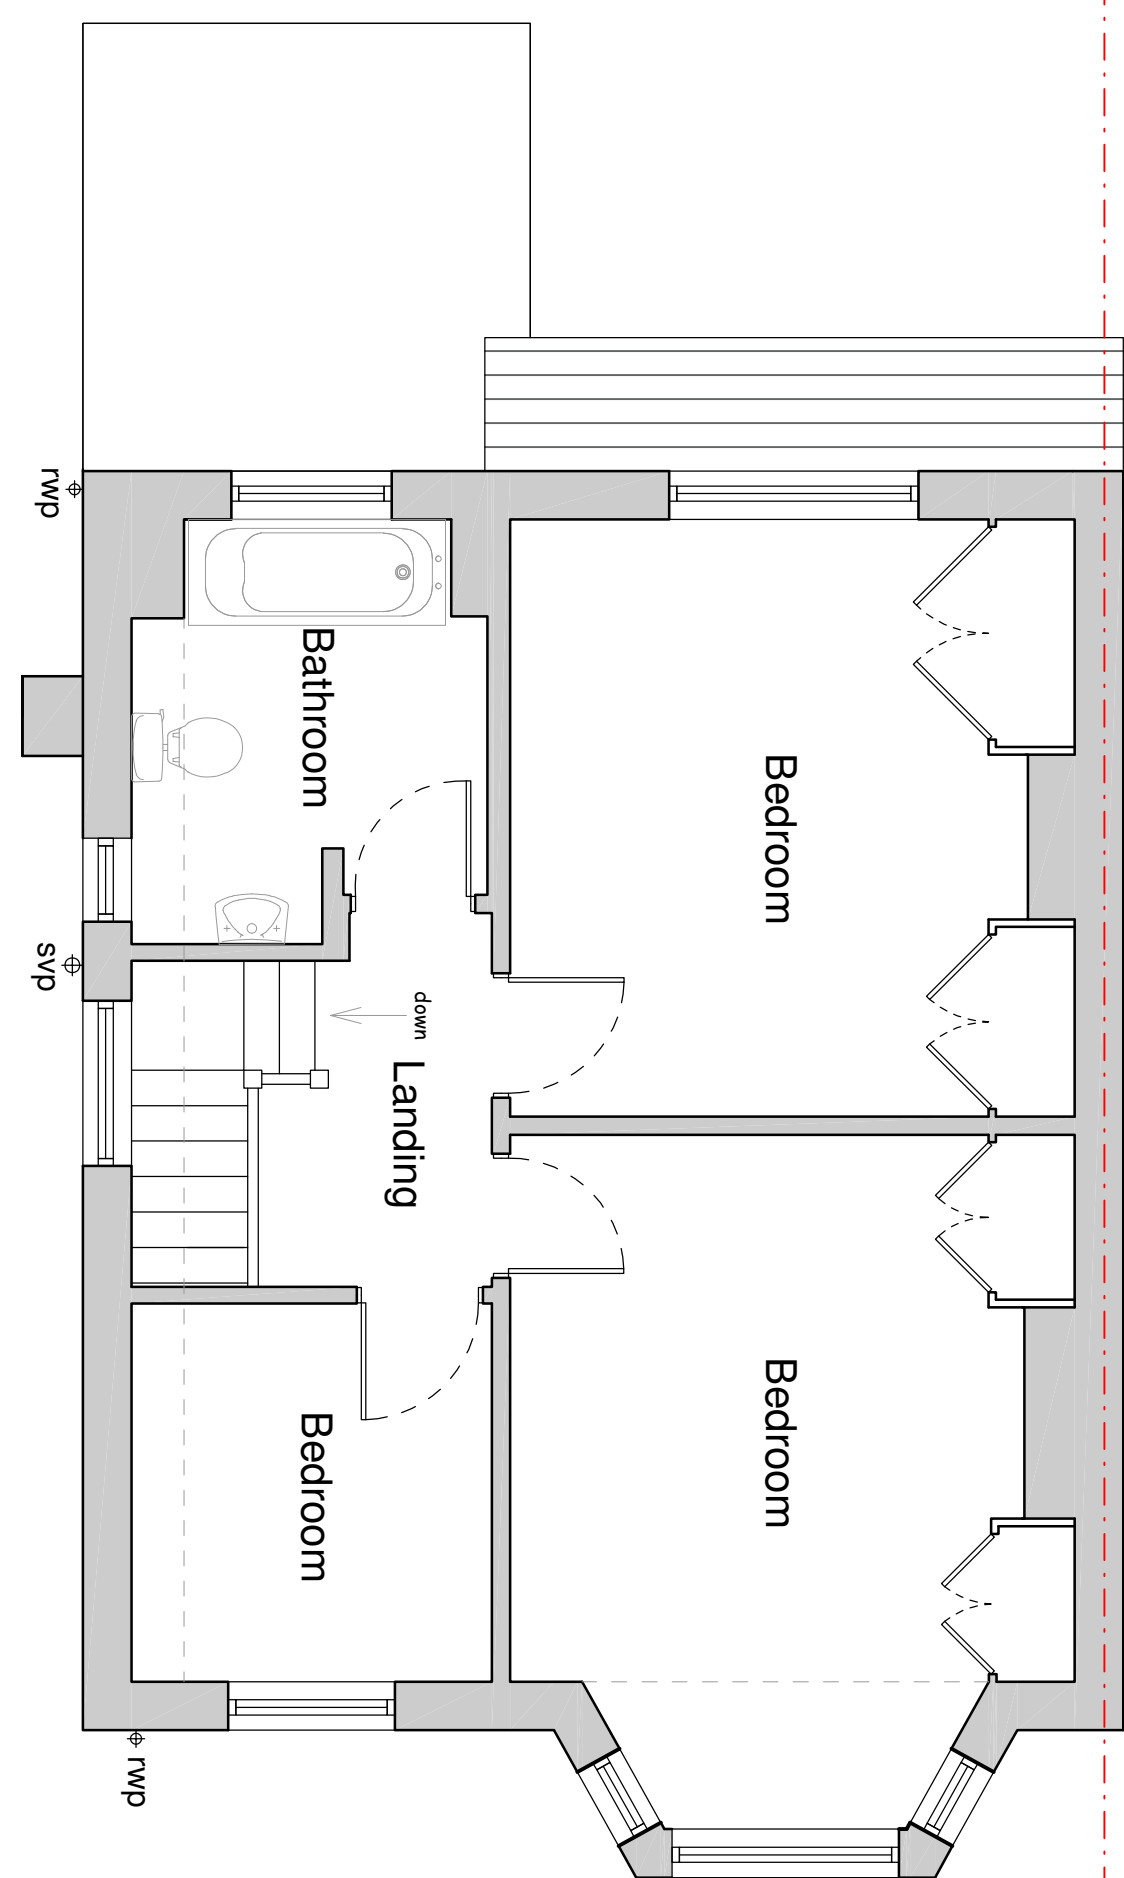

FIRST FLOOR

Drawing No **R 9 4 3 - 0 1 A 1**

THIS DRAWING IS COPYRIGHT
RICHARD ANDREWS ARCHITECTS
WORKING TO PRELIMINARY DIMENSIONS ONLY.
ANY DISCREPANCIES TO BE NOTICED TO THE ARCHITECT

THIS DRAWING HAS BEEN PRODUCED FOR PLANNING AND BUILDING REGULATIONS PURPOSES ONLY. THE DRAWING IS NOT TO BE USED FOR ANY OTHER PURPOSES WITHOUT THE WRITTEN CONSENT OF RICHARD ANDREWS ARCHITECTS. CONTRACTOR TAKES UP REMEDIATION ADVISED BY THE ARCHITECT

REVISIONS		
-	-	-



SUITE 2.3, THE ESTATES OFFICE 25,26
GOLD TOPS, NEWPORT, NP20 4PG
PHONE: 01932 264164
EMAIL: adam@richardandrews.co.uk
Richard Andrews Architects Ltd
Registered Office: 25, 26 Gold Tops, Newport, NP20 4PG
www.richardandrews.co.uk

Job
24 Allt Yr Yn Avenue
Newport
NP20 5DB

Drawing Existing Plans

Number **R 9 4 3 - 0 1 A 1**
Scale 1:50
Date 06/25
Drawn BH
Checked AM