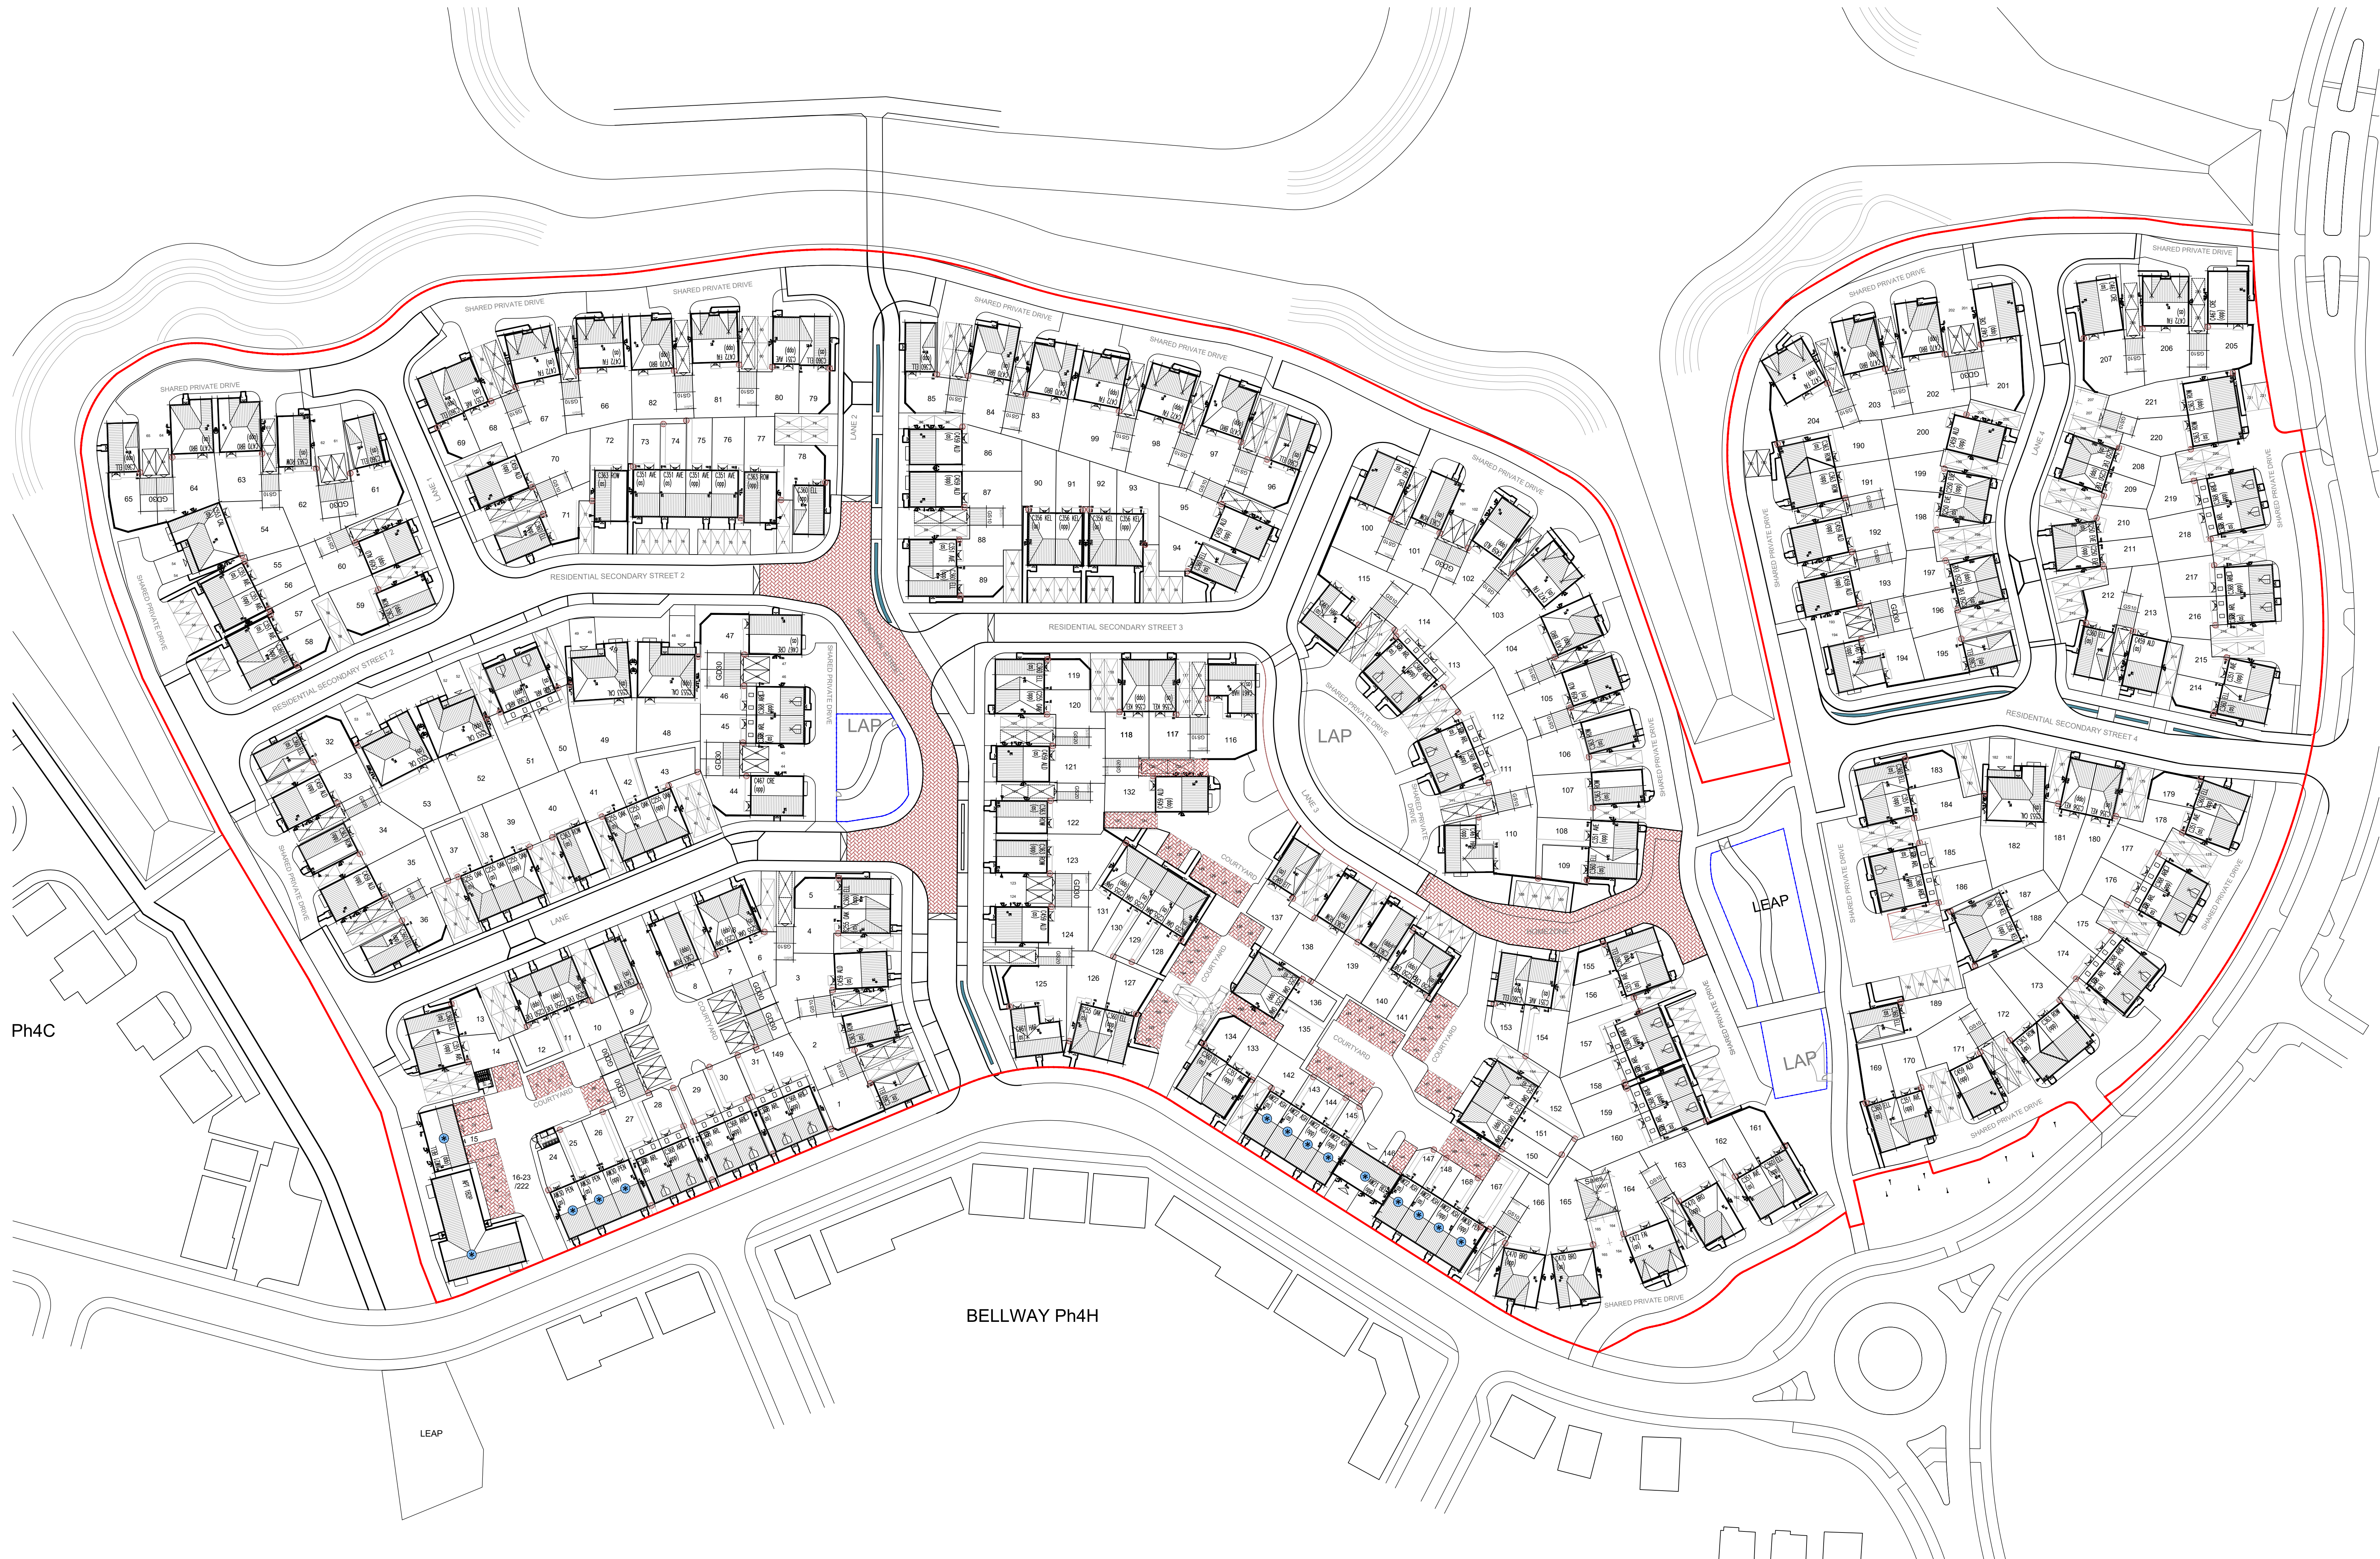


AFFORDABLE DWELLING

Rev Description Drawn Date

miller homes
Miller Homes (Midlands) Ltd
2 Centro Place
Pride Park
Derby, DE24 8RF
Telephone 0870 336 4400
Fax 0870 336 4401
www.millerhomes.co.uk

Project Title
PHASE 4E-4G
LLANWERN

Drawing Title
AFFORDABLE HOUSING PLAN

Scale	Drawn By	Designer	Check	Engineer	Check
1:500	AS				
Job No.	Drawing No.	Revision			
	LLAN/AHP/001	B			

Original Sheet Size A0