
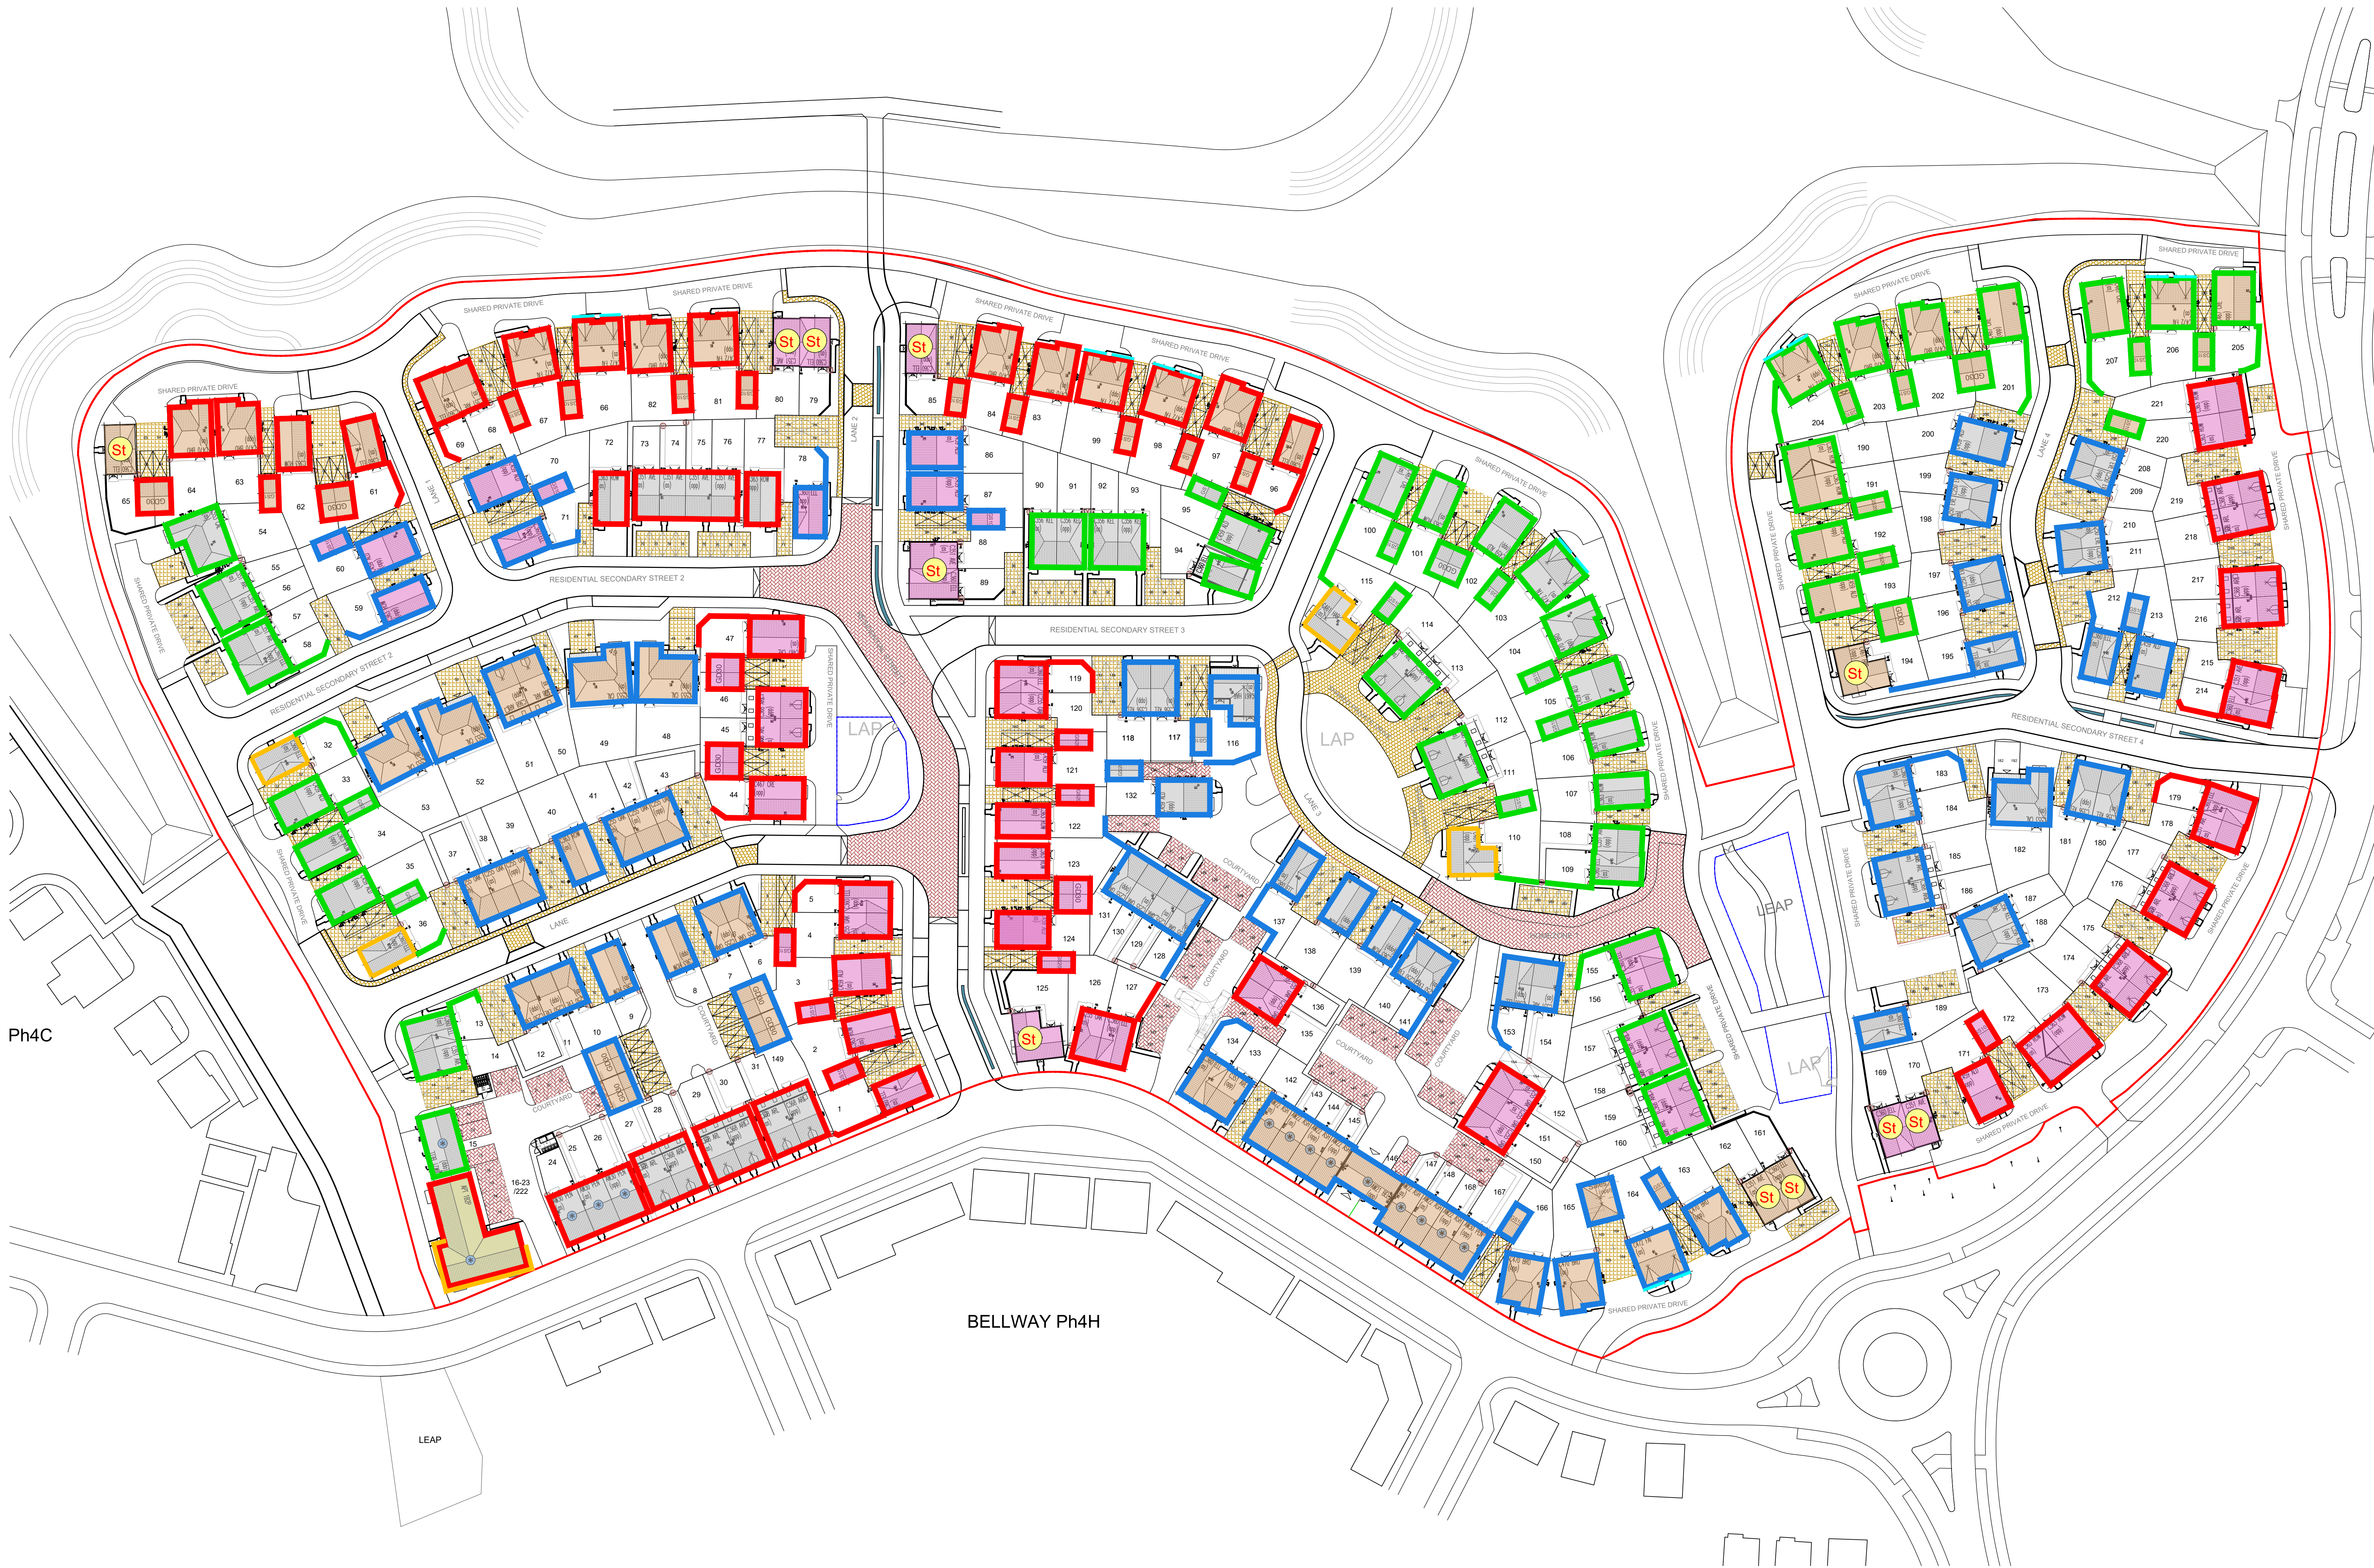


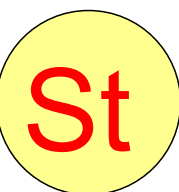



Ph4C

BELLWAY Ph4H

Main Brick	
	Facing Brick - Red Brick
	Facing Brick - Red/Orange Brick
	Facing Brick - Red Multi Brick
	Weberpral M: Rough Cast Render
	Wood Effect Cladding - Ocean Blue
	Re-con Stone walling - colour GREY

Roof Tiles	
	Slate Gray
	Peat Brown
	Red

Elevation Enhancements	
	HOUSE TYPE ELEVATION STYLE: COTTAGE Canopies - White apex GRP canopies with tile effect roofs Headers - Smooth red bricks + Brick arches Cills - Tile Cressing
	Wooden paneled Gate
Doors to rear	White UPVC
Front doors	Black
Rainwater goods	Black
Garage door	Black

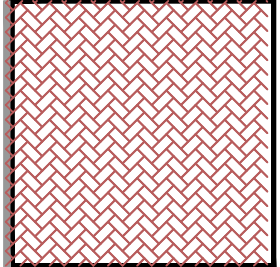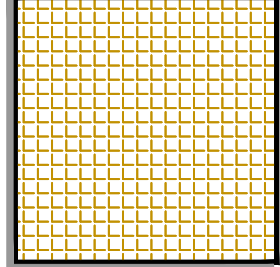	BRINDLE BLOCK PAVING
	BUFF BLOCK PAVING

Rev

Description

Drawn

Date



Miller Homes (Midlands) Ltd
2 Centro Place
Pride Park
Derby, DE24 8RF
Telephone 0870 336 4400
Fax 0870 336 4401
www.millerhomes.co.uk

Project Title
PHASE 4E-4G
LLANWERN

Drawing Title
MATERIALS LAYOUT

Scale	Drawn By	Designer	Check	Engineer	Check
1:500	AS				
Job No.	Drawing No.	Date	Rev	Date	Rev
	LLAN/MAT/001				B

Original Sheet Size A0