




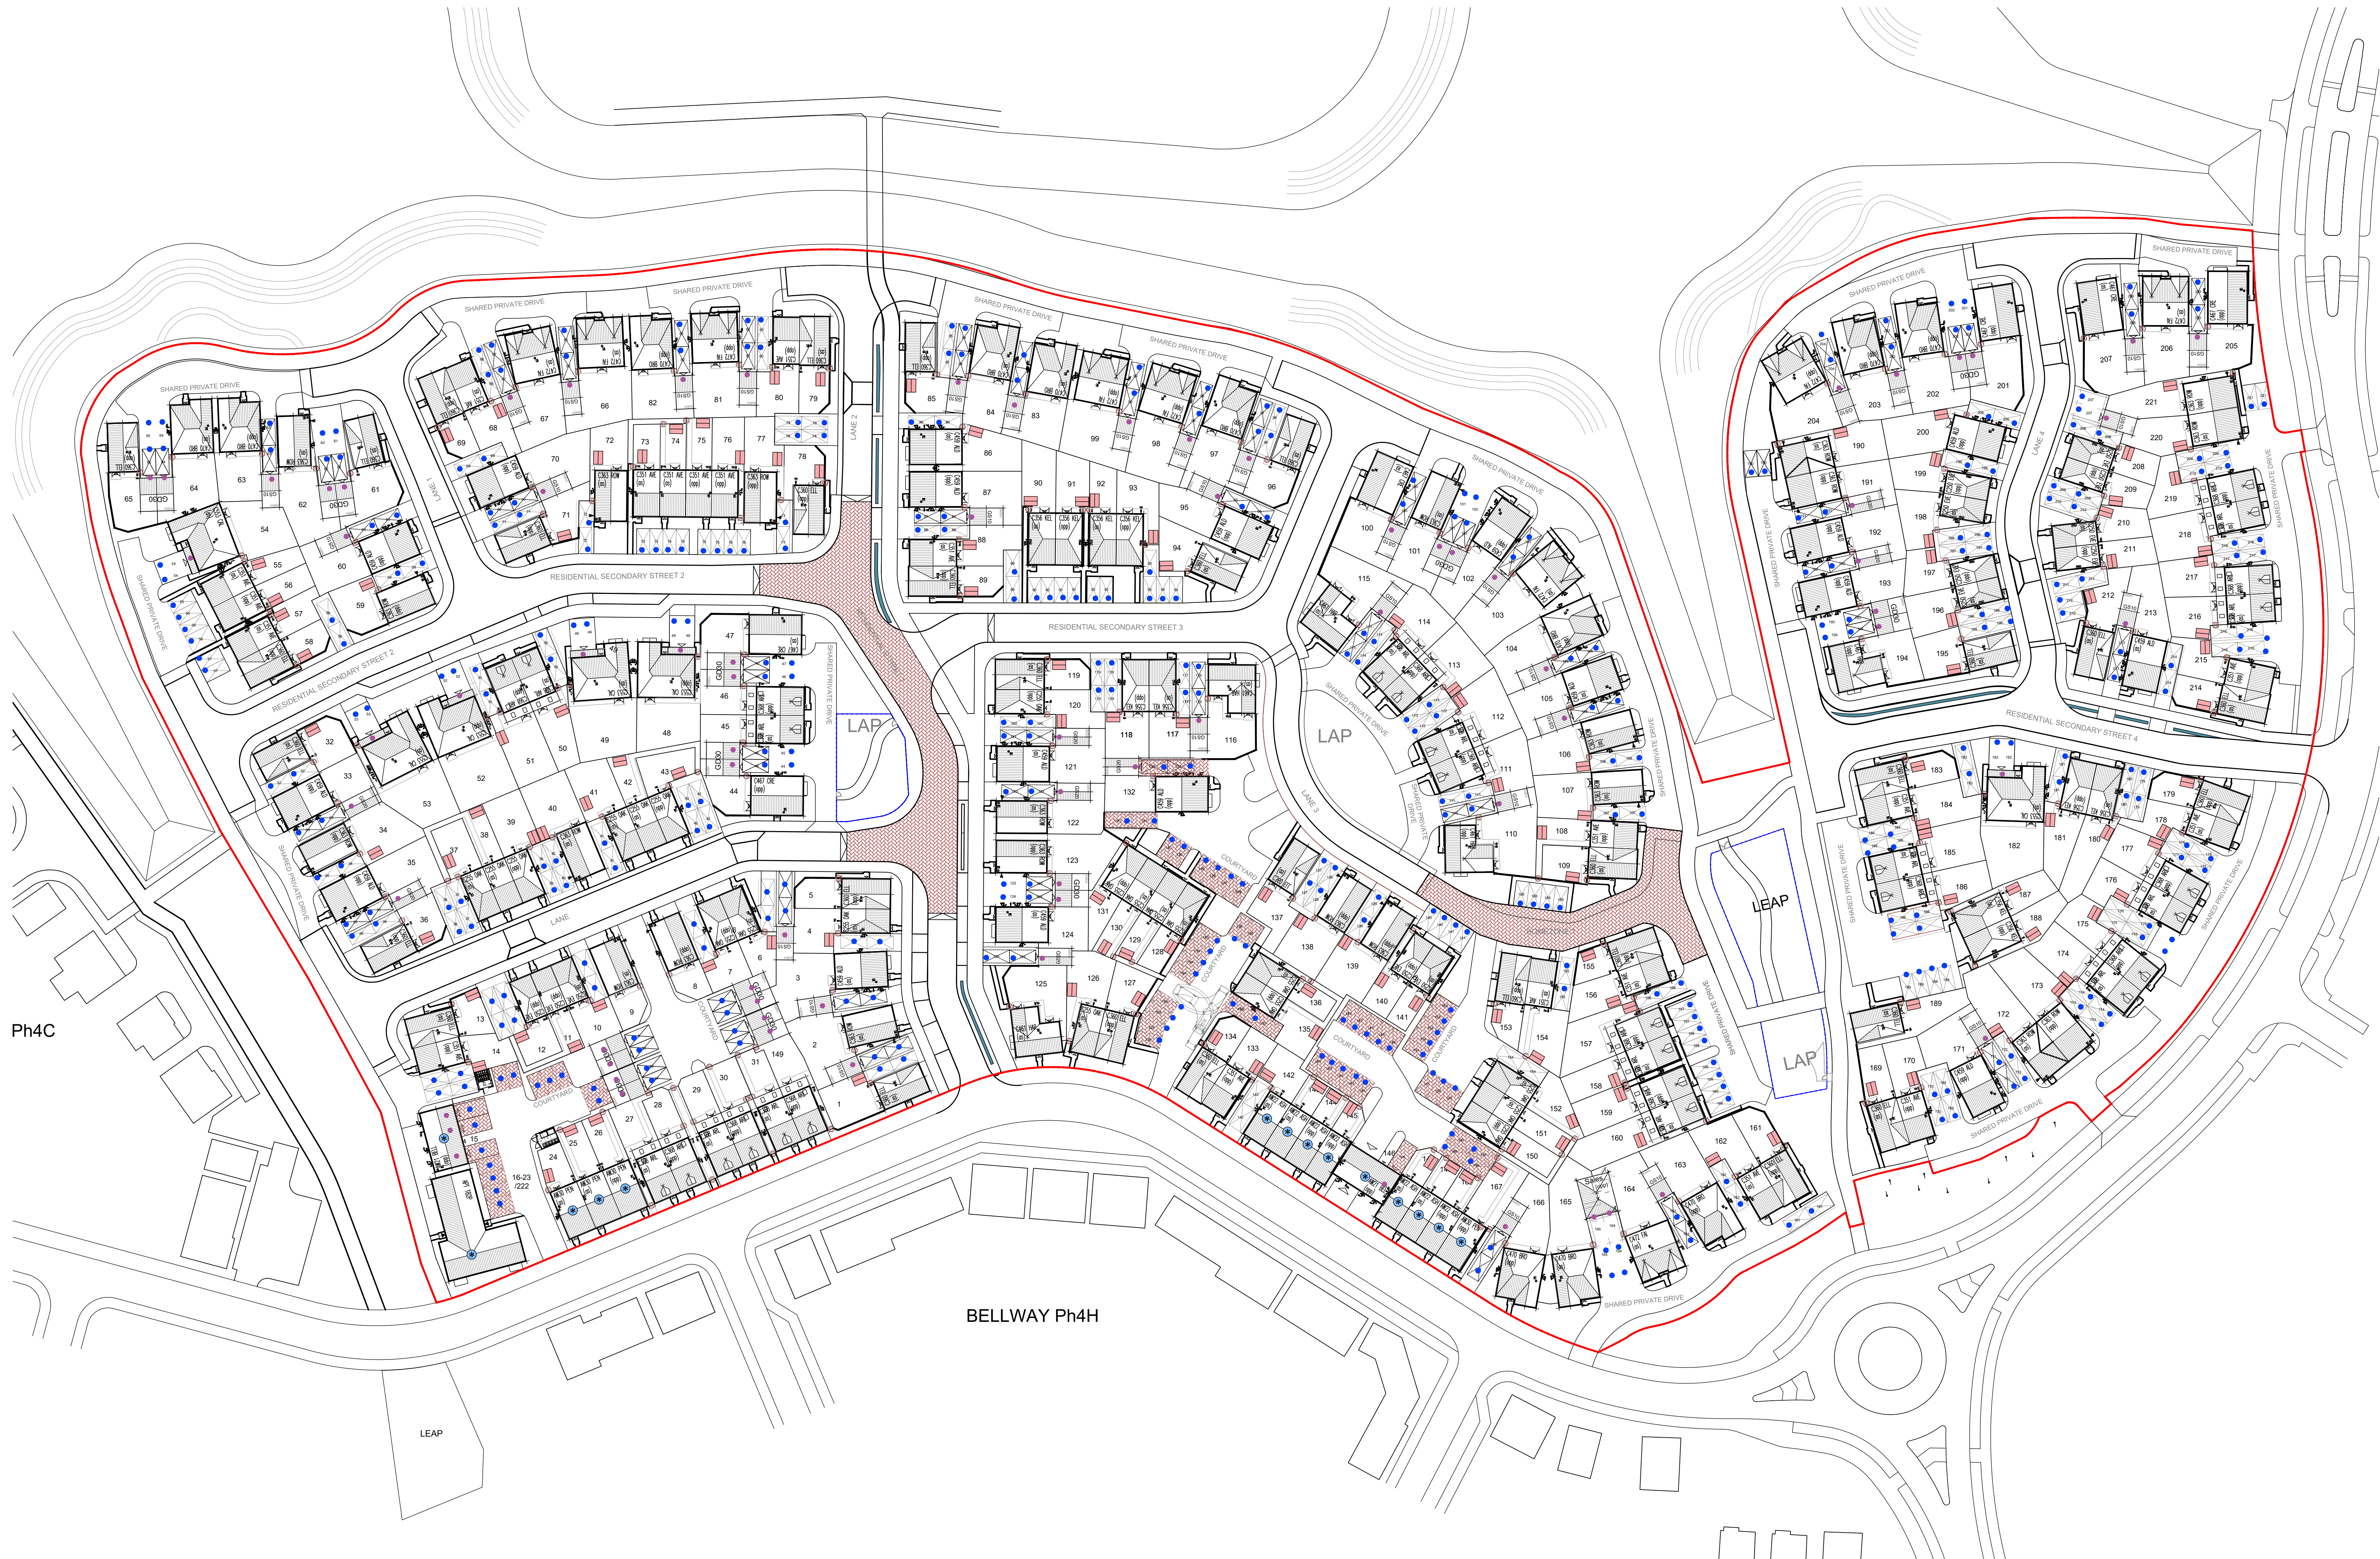


KEY:

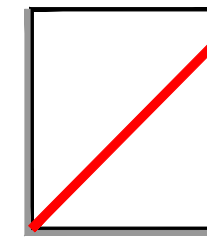


SITE BOUNDARY

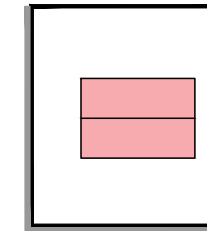

WOODEN SHED TO PROVIDE A
SECURE/COVERED CYCLE STORAGE
6x3m Internal Dimensions

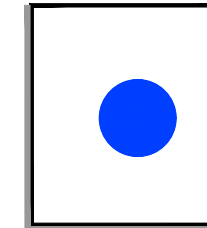

PARKING SPACES
- PRIVATE ALLOCATED (240)

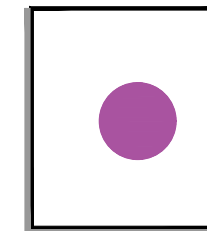

PARKING SPACES
- PRIVATE ALLOCATED - GARAGES (20)

Ph4C

BELLWAY Ph4H

Rev Description Drawn Date

miller homes

Miller Homes (Midlands) Ltd
2 Centro Place
Pride Park
Derby, DE24 8RF
Telephone 0870 336 4400
Fax 0870 336 4401
www.millerhomes.co.uk

Project Title
PHASE 4E-4G
LLANWERN

Drawing Title
PARKING AND CYCLE PLAN

Scale Drawn By Designer Check Engineer Check

1:500 AS

Date AUG 25 Date Date

Job No. Drawing No. Revision

LLAN/PCP/001 B

Original Sheet Size A0