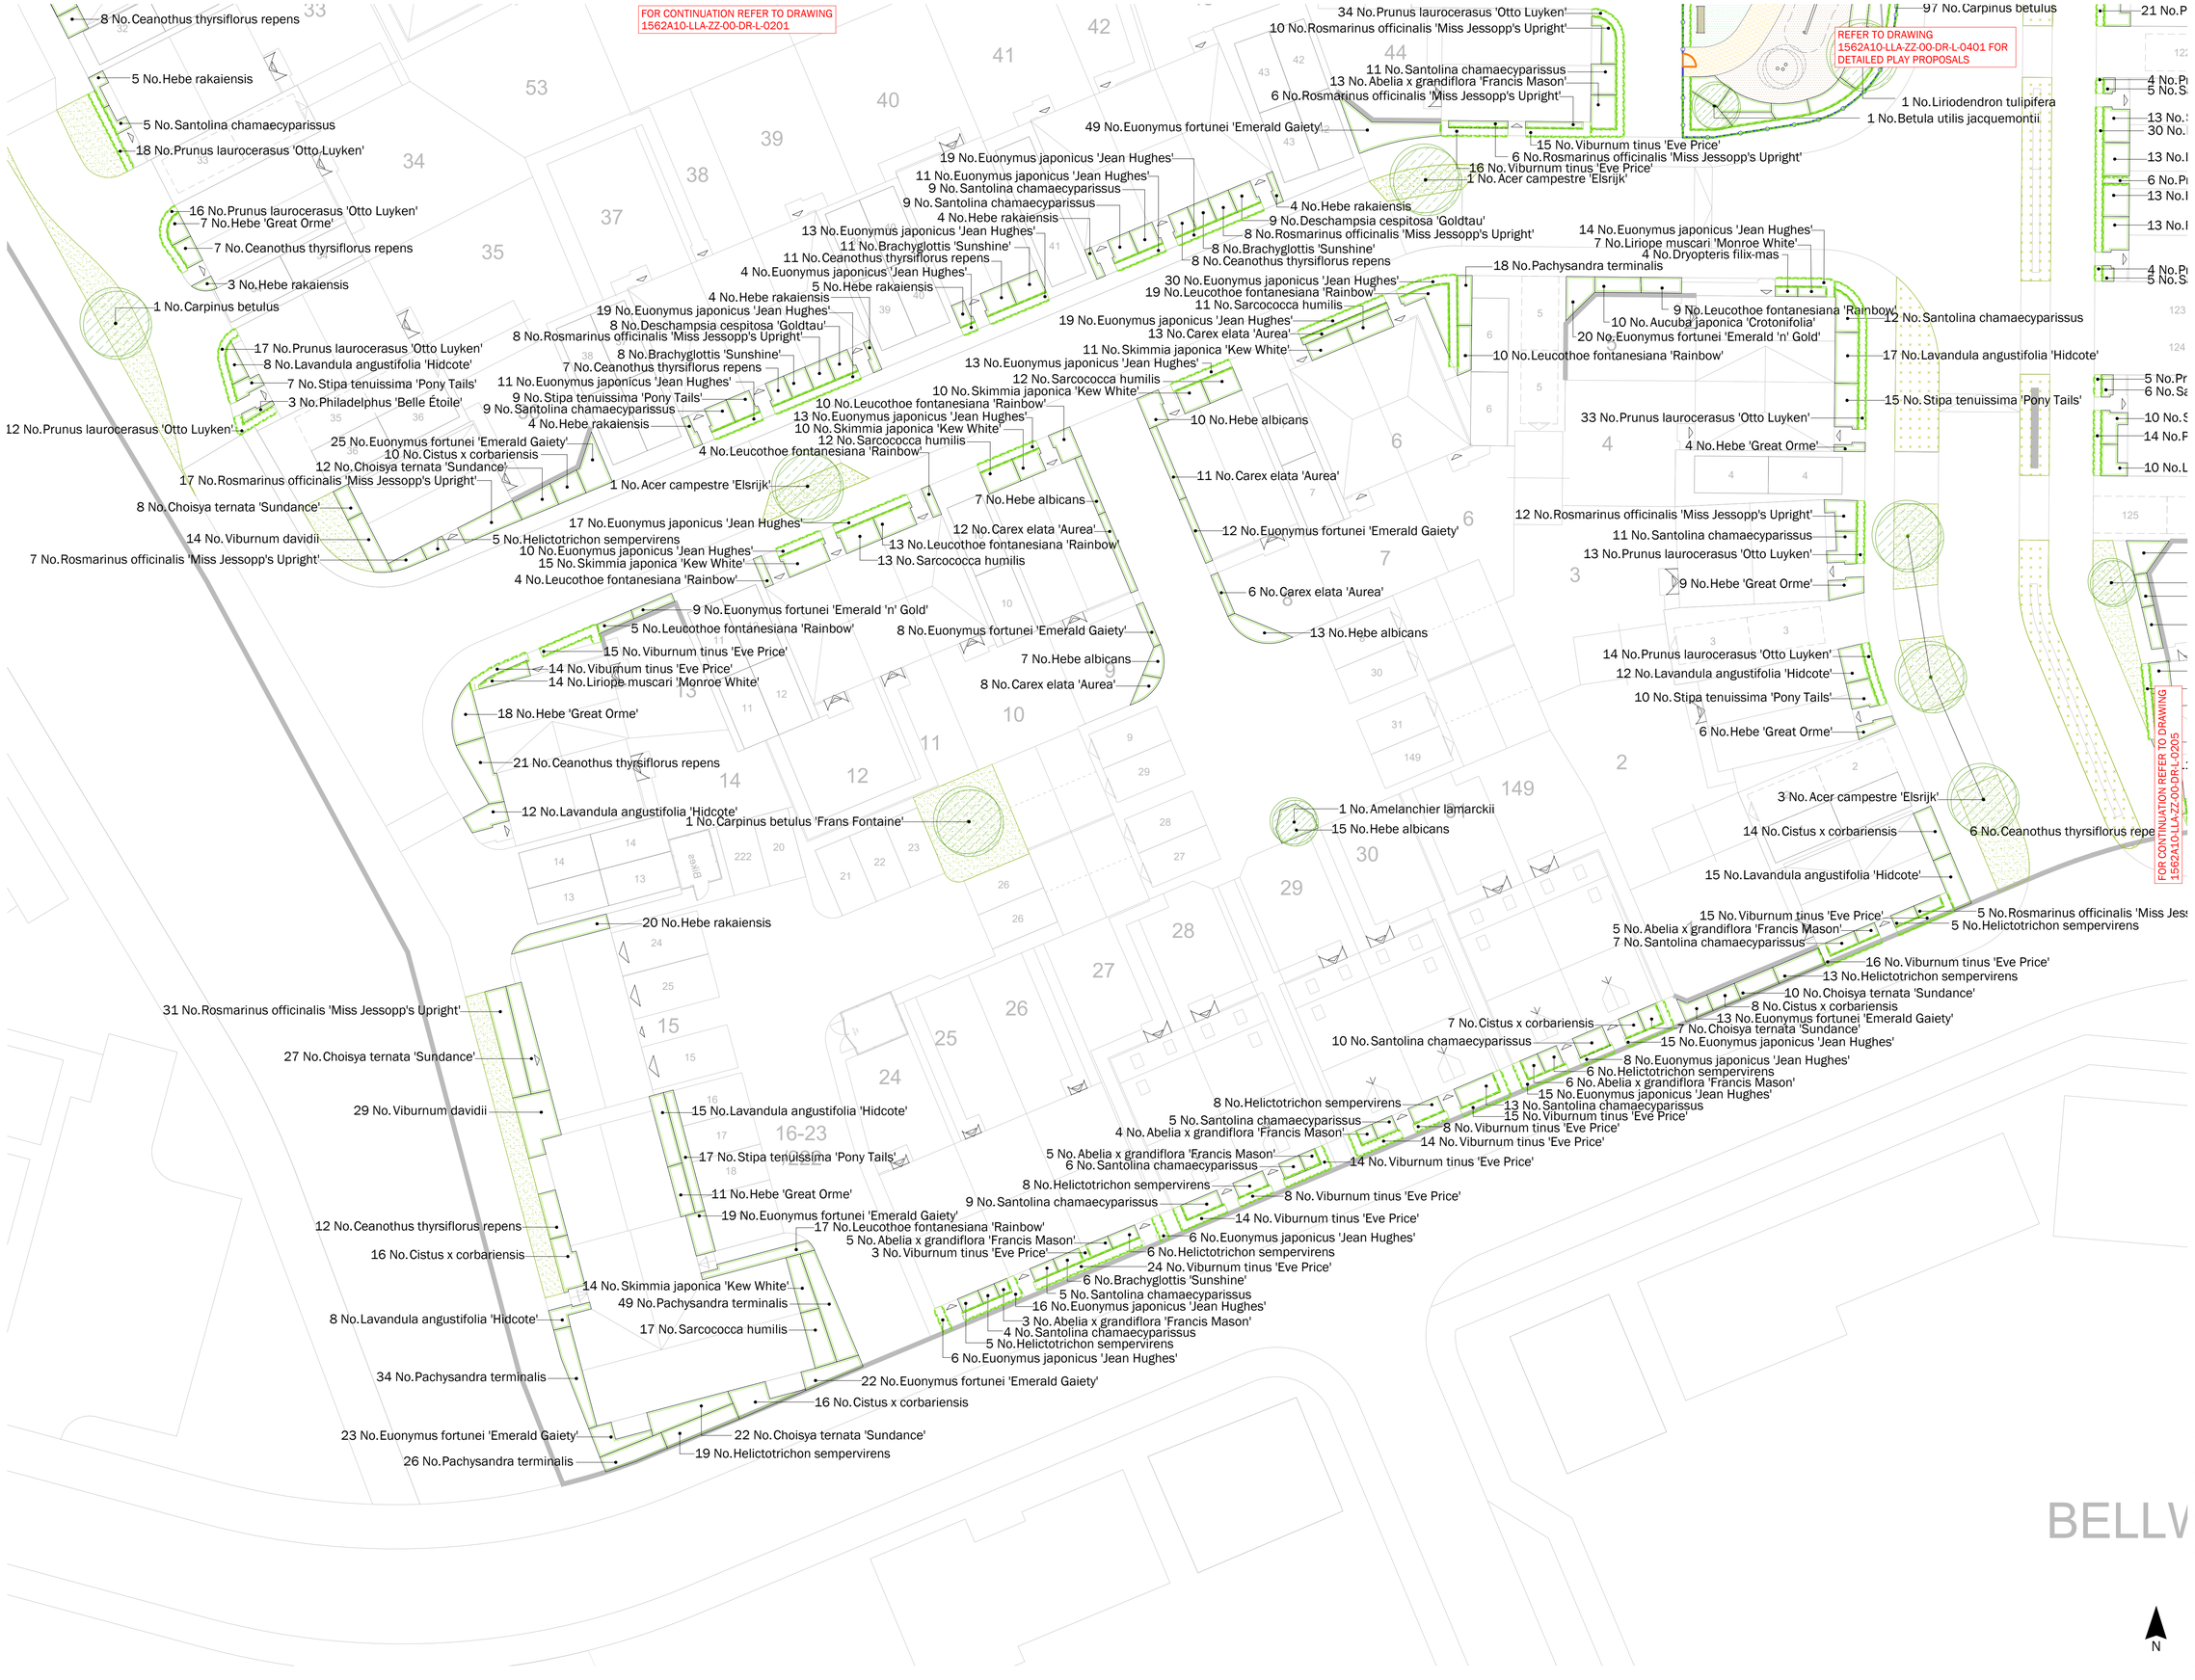

FOR CONTINUATION REFER TO DRAWING 1562A10-LLA-ZZ-00-DR-L-0201
REFER TO DRAWING 1562A10-LLA-ZZ-00-DR-L-0401 FOR DETAILED PLAY PROPOSALS
FOR CONTINUATION REFER TO DRAWING 1562A10-LLA-ZZ-00-DR-L-0205
8 No.Ceanothus thyrsiflorus repens
5 No.Hebe rakaiensis
5 No.Santolina chamaecyparissus
18 No.Prunus laurocerasus 'Otto Luyken'
16 No.Prunus laurocerasus 'Otto Luyken'
7 No.Hebe 'Great Orme'
7 No.Ceanothus thyrsiflorus repens
3 No.Hebe rakaiensis
1 No.Carpinus betulus
17 No.Prunus laurocerasus 'Otto Luyken'
8 No.Lavandula angustifolia 'Hidcote'
7 No.Stipa tenuissima 'Pony Tails'
3 No.Philadelphus 'Belle Etoile'
12 No.Prunus laurocerasus 'Otto Luyken'
25 No.Euonymus fortunei 'Emerald Gaiety'
10 No.Cistus x corbariensis
12 No.Choisya ternata 'Sundance'
17 No.Rosmarinus officinalis 'Miss Jessopp's Upright'
8 No.Choisya ternata 'Sundance'
14 No.Viburnum davidii
7 No.Rosmarinus officinalis 'Miss Jessopp's Upright'
1 No.Acer campestre 'Elsrijk'
17 No.Euonymus japonicus 'Jean Hughes'
5 No.Helictotrichon sempervirens
10 No.Euonymus japonicus 'Jean Hughes'
15 No.Skimmia japonica 'Kew White'
4 No.Leucothoe fontanesiana 'Rainbow'
9 No.Euonymus fortunei 'Emerald 'n' Gold'
5 No.Leucothoe fontanesiana 'Rainbow'
15 No.Viburnum tinus 'Eve Price'
14 No.Viburnum tinus 'Eve Price'
14 No.Liriope muscari 'Monroe White'
18 No.Hebe 'Great Orme'
21 No.Ceanothus thyrsiflorus repens
12 No.Lavandula angustifolia 'Hidcote'
1 No.Carpinus betulus 'Frans Fontaine'
20 No.Hebe rakaiensis
31 No.Rosmarinus officinalis 'Miss Jessopp's Upright'
27 No.Choisya ternata 'Sundance'
29 No.Viburnum davidii
15 No.Lavandula angustifolia 'Hidcote'
17 No.Stipa tenuissima 'Pony Tails'
11 No.Hebe 'Great Orme'
19 No.Euonymus fortunei 'Emerald Gaiety'
12 No.Ceanothus thyrsiflorus repens
16 No.Cistus x corbariensis
14 No.Skimmia japonica 'Kew White'
49 No.Pachysandra terminalis
8 No.Lavandula angustifolia 'Hidcote'
17 No.Sarcococca humilis
34 No.Pachysandra terminalis
23 No.Euonymus fortunei 'Emerald Gaiety'
26 No.Pachysandra terminalis
22 No.Euonymus fortunei 'Emerald Gaiety'
16 No.Cistus x corbariensis
22 No.Choisya ternata 'Sundance'
19 No.Helictotrichon sempervirens
34 No.Prunus laurocerasus 'Otto Luyken'
10 No.Rosmarinus officinalis 'Miss Jessopp's Upright'
11 No.Santolina chamaecyparissus
13 No.Abelia x grandiflora 'Francis Mason'
6 No.Rosmarinus officinalis 'Miss Jessopp's Upright'
49 No.Euonymus fortunei 'Emerald Gaiety'
15 No.Viburnum tinus 'Eve Price'
6 No.Rosmarinus officinalis 'Miss Jessopp's Upright'
16 No.Viburnum tinus 'Eve Price'
1 No.Acer campestre 'Elsrijk'
19 No.Euonymus japonicus 'Jean Hughes'
11 No.Euonymus japonicus 'Jean Hughes'
9 No.Santolina chamaecyparissus
9 No.Santolina chamaecyparissus
4 No.Hebe rakaiensis
13 No.Euonymus japonicus 'Jean Hughes'
11 No.Brachyglottis 'Sunshine'
11 No.Ceanothus thyrsiflorus repens
4 No.Euonymus japonicus 'Jean Hughes'
5 No.Hebe rakaiensis
4 No.Hebe rakaiensis
19 No.Euonymus japonicus 'Jean Hughes'
8 No.Deschampsia cespitosa 'Goldtau'
8 No.Rosmarinus officinalis 'Miss Jessopp's Upright'
8 No.Brachyglottis 'Sunshine'
7 No.Ceanothus thyrsiflorus repens
11 No.Euonymus japonicus 'Jean Hughes'
9 No.Stipa tenuissima 'Pony Tails'
9 No.Santolina chamaecyparissus
4 No.Hebe rakaiensis
10 No.Skimmia japonica 'Kew White'
12 No.Sarcococca humilis
4 No.Leucothoe fontanesiana 'Rainbow'
10 No.Leucothoe fontanesiana 'Rainbow'
13 No.Euonymus japonicus 'Jean Hughes'
10 No.Skimmia japonica 'Kew White'
12 No.Sarcococca humilis
7 No.Hebe albicans
12 No.Carex elata 'Aurea'
13 No.Leucothoe fontanesiana 'Rainbow'
13 No.Sarcococca humilis
8 No.Euonymus fortunei 'Emerald Gaiety'
7 No.Hebe albicans
8 No.Carex elata 'Aurea'
4 No.Hebe rakaiensis
9 No.Deschampsia cespitosa 'Goldtau'
8 No.Rosmarinus officinalis 'Miss Jessopp's Upright'
8 No.Brachyglottis 'Sunshine'
8 No.Ceanothus thyrsiflorus repens
30 No.Euonymus japonicus 'Jean Hughes'
19 No.Leucothoe fontanesiana 'Rainbow'
11 No.Sarcococca humilis
19 No.Euonymus japonicus 'Jean Hughes'
13 No.Carex elata 'Aurea'
11 No.Skimmia japonica 'Kew White'
10 No.Leucothoe fontanesiana 'Rainbow'
13 No.Euonymus japonicus 'Jean Hughes'
12 No.Sarcococca humilis
10 No.Hebe albicans
11 No.Carex elata 'Aurea'
12 No.Euonymus fortunei 'Emerald Gaiety'
6 No.Carex elata 'Aurea'
13 No.Hebe albicans
1 No.Amelanchier lamarckii
15 No.Hebe albicans
14 No.Euonymus japonicus 'Jean Hughes'
7 No.Liriope muscari 'Monroe White'
4 No.Dryopteris filix-mas
18 No.Pachysandra terminalis
9 No.Leucothoe fontanesiana 'Rainbow'
10 No.Aucuba japonica 'Crotonifolia'
20 No.Euonymus fortunei 'Emerald 'n' Gold'
10 No.Leucothoe fontanesiana 'Rainbow'
33 No.Prunus laurocerasus 'Otto Luyken'
4 No.Hebe 'Great Orme'
12 No.Rosmarinus officinalis 'Miss Jessopp's Upright'
11 No.Santolina chamaecyparissus
13 No.Prunus laurocerasus 'Otto Luyken'
9 No.Hebe 'Great Orme'
14 No.Prunus laurocerasus 'Otto Luyken'
12 No.Lavandula angustifolia 'Hidcote'
10 No.Stipa tenuissima 'Pony Tails'
6 No.Hebe 'Great Orme'
97 No.Carpinus betulus
1 No.Liriodendron tulipifera
1 No.Betula utilis jacquemontii
12 No.Santolina chamaecyparissus
17 No.Lavandula angustifolia 'Hidcote'
15 No.Stipa tenuissima 'Pony Tails'
3 No.Acer campestre 'Elsrijk'
14 No.Cistus x corbariensis
6 No.Ceanothus thyrsiflorus repe
15 No.Lavandula angustifolia 'Hidcote'
15 No.Viburnum tinus 'Eve Price'
5 No.Rosmarinus officinalis 'Miss Jes
5 No.Abelia x grandiflora 'Francis Mason'
5 No.Helictotrichon sempervirens
7 No.Santolina chamaecyparissus
16 No.Viburnum tinus 'Eve Price'
13 No.Helictotrichon sempervirens
10 No.Choisya ternata 'Sundance'
8 No.Cistus x corbariensis
13 No.Euonymus fortunei 'Emerald Gaiety'
7 No.Cistus x corbariensis
7 No.Choisya ternata 'Sundance'
10 No.Santolina chamaecyparissus
15 No.Euonymus japonicus 'Jean Hughes'
8 No.Euonymus japonicus 'Jean Hughes'
6 No.Helictotrichon sempervirens
6 No.Abelia x grandiflora 'Francis Mason'
15 No.Euonymus japonicus 'Jean Hughes'
8 No.Helictotrichon sempervirens
5 No.Santolina chamaecyparissus
4 No.Abelia x grandiflora 'Francis Mason'
14 No.Viburnum tinus 'Eve Price'
13 No.Santolina chamaecyparissus
15 No.Viburnum tinus 'Eve Price'
8 No.Viburnum tinus 'Eve Price'
14 No.Viburnum tinus 'Eve Price'
5 No.Abelia x grandiflora 'Francis Mason'
6 No.Santolina chamaecyparissus
14 No.Viburnum tinus 'Eve Price'
8 No.Helictotrichon sempervirens
9 No.Santolina chamaecyparissus
8 No.Viburnum tinus 'Eve Price'
14 No.Viburnum tinus 'Eve Price'
6 No.Euonymus japonicus 'Jean Hughes'
3 No.Viburnum tinus 'Eve Price'
6 No.Helictotrichon sempervirens
24 No.Viburnum tinus 'Eve Price'
6 No.Brachyglottis 'Sunshine'
5 No.Santolina chamaecyparissus
16 No.Euonymus japonicus 'Jean Hughes'
3 No.Abelia x grandiflora 'Francis Mason'
4 No.Santolina chamaecyparissus
5 No.Helictotrichon sempervirens
6 No.Euonymus japonicus 'Jean Hughes'
LEGEND
Soft Landscape
Proposed trees
Proposed hedgerow
Proposed native hedgerow
Proposed planting bed
Proposed amenity grass
Proposed wildflower meadow mix; Emorsgate EM8 or similar approved
Proposed wildflower meadow mix; Emorsgate EM3 or similar approved
Site application boundary
Drawing for planning purposes only, do not construct from this drawing
This drawing is to be used for planting information only
Any species substitution must be verified with the project Landscape Architect
This layout must be checked in accordance with NHBC Standards 2024 (Chapter 4.2 - Building Near Trees, and Chapter 10.2 - Drives, Paths and Landscaping) by the project engineer prior to implementation
Excavations: Contractors must ensure they have full information relating to service and drainage positions before undertaking any excavations
Root barriers to be used in association with tree planting adjacent to kerbs, services, highways etc.
FOR OTHER LANDSCAPE DRAWINGS REFER TO THE FOLLOWING:
Planting Schedule: 1562A10-LLA-ZZ-00-DR-L-0207
Landscape Specification and Details: 1562A10-LLA-XX-XX-SP-L-0301
Detailed LAP Proposals: 1562A10-LLA-ZZ-00-DR-L-0401
0201
0202
0203
0204
0205
0206
0207
Location Plan - Not to Scale
0 1 2 5 10m
Scale in metres
P09 15.12.25 Update to latest layout IM SV
P08 08.12.25 Update to latest layout IM SV
P07 07.11.25 Update to latest layout IM SV
P06 20.10.25 Update to latest layout IM SV
P05 14.10.25 Update to latest layout ET SV
P04 04.09.25 Updated to revised layout JL RF
P03 26.02.25 Update to revised red line RF SV
P02 24.02.25 Update to client comments RF SV
P01 21.02.25 First issue KYZ RF
Rev Date Description Drn Chk
Title: Detailed Planting Proposals Sheet 4 of 7
Project: Llanwern 4E & 4G
Client: St Modwen Homes
Date: February 2025
Scale: 1:200 @ A1
Drawing No: 1562A10-LLA-ZZ-00-DR-L-0204
Revision: P09
Suitability: S2
Project No: 1562 A10
T: +44 (0)1279 647044 E: office@lizlake.com www.lizlake.com
COPYRIGHT Liz Lake Associates
Information contained in this drawing is confidential and may not be used for any purpose other than that for which the drawing is supplied without prior written authority of Liz Lake Associates. This drawing is copyright and may not be copied except within the agreed conditions of supply.
BASE MAPPING:
Reproduced from Ordnance Survey map data by permission of Ordnance Survey © Crown copyright 2025, Licence No. 100007196. © Crown copyright and database rights 2020 Ordnance Survey Licence No. 0100031673. The accuracy of the topographical survey mapping from a number of sources and its accuracy should be verified on site.
LIZ LAKE ASSOCIATES
LANDSCAPE ARCHITECTS
N
BELLV