
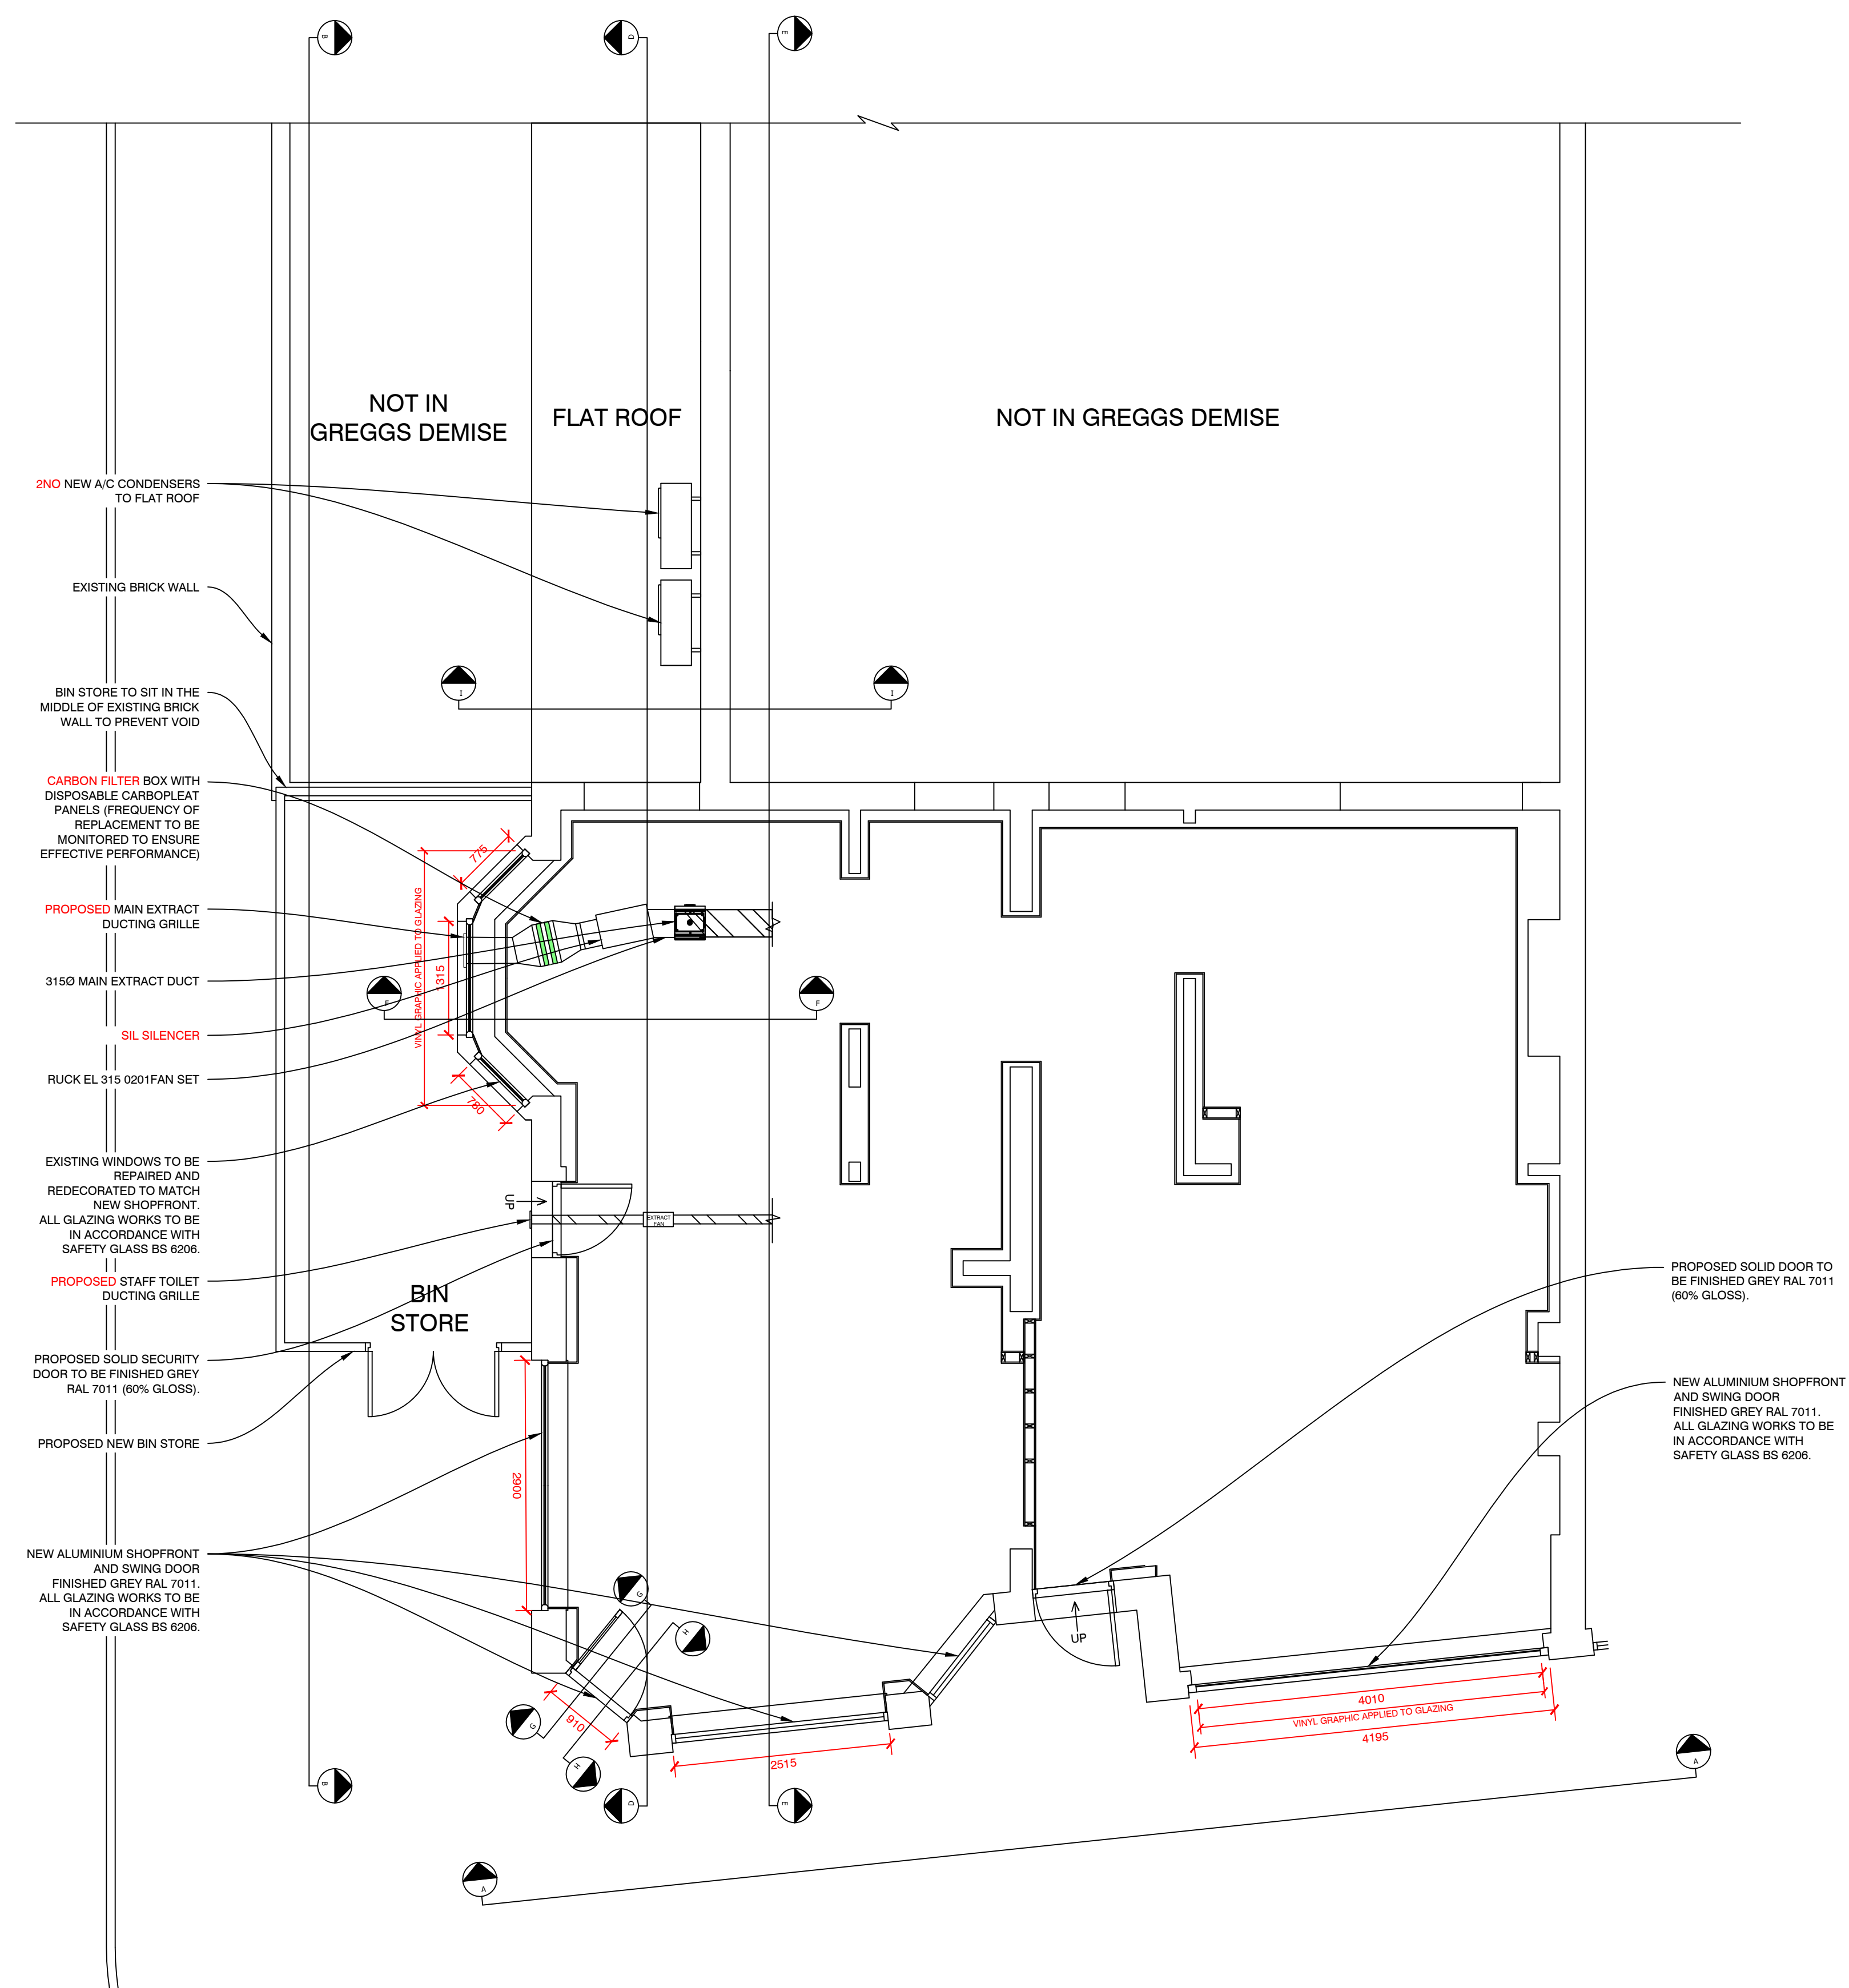


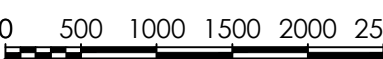

REV	DESCRIPTION	DATE	NAM
 GREGGS			
GREGGS Plc (WEST) MAINSTREAM WAY SALTLEY BIRMINGHAM B7 4SN Tel: (0121) 605 1122			
Shop S Number & Name			
S7081 NEWPORT, CHEPSTOW ROAD OUTLET			
Title			
PROPOSED PLAN			
Site Address			
414 CHEPSTOW ROAD, NEWPORT, NP19 8JH			
Gross Building Area		Gross Sales Area	
116 Sq m		N/A	
Drawing No.			Rev.
RWST/S7081/11			
Date		Scale	@
07.05.26		1:50	A1
Drawn by	Scale Bar		
EG			
Issued	SCALE 1:50		
14-May-26			