
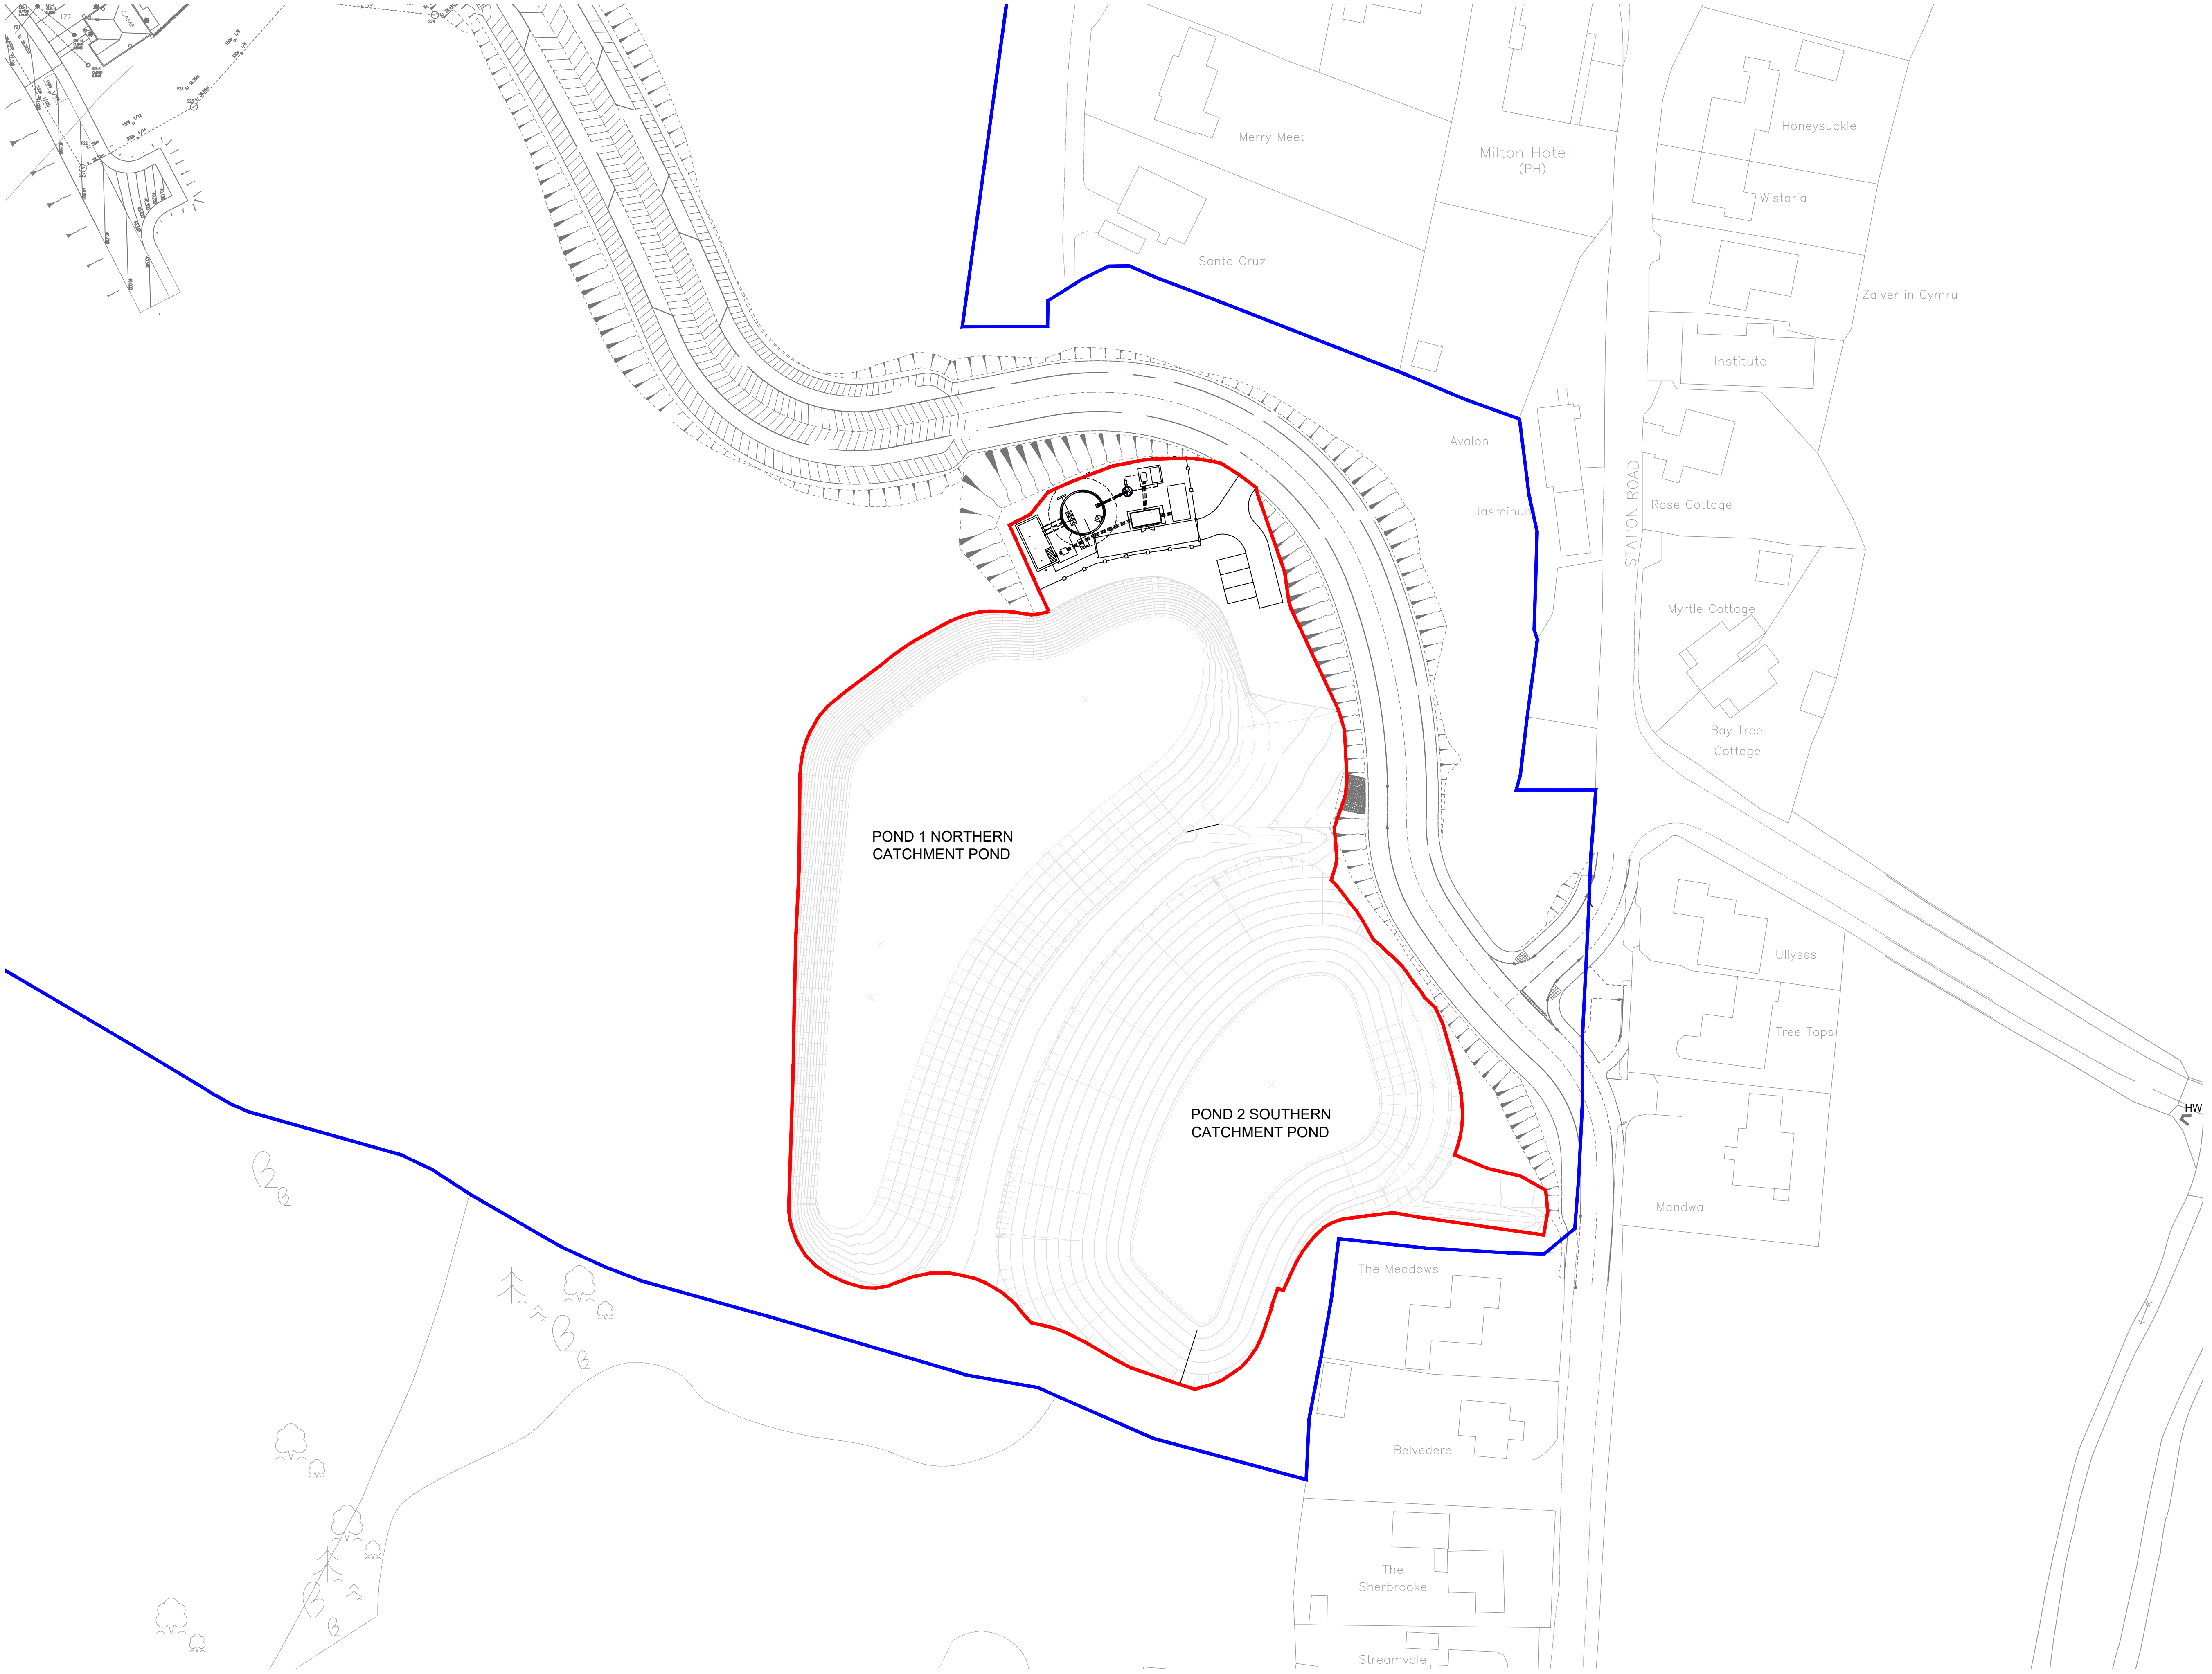


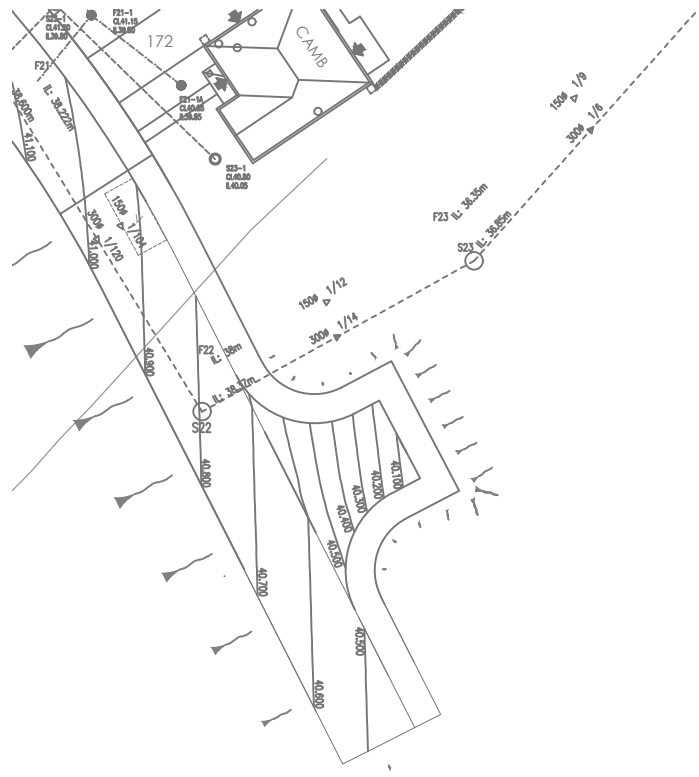

Key:

- Site Boundary
- Pond & Pump Station Boundary

Revision	Date	Amendment	Initials
Development: Great Milton Park			
Location: Llanwern, Newport			
Marketing Name: Cedars & Hollies			
Drawing Title: Ponds & Pump Station Red Line			
Drawing Number: 3558-15-9011			
Revision: 1	Scale: @ A1		1:500
Drawn By: SH	Date Started: 11/03/21		
Checked by:		Date:	

**REDROW**
HOMES
Redrow Homes (South Wales) Limited

Redrow Homes, Copse Walk, Cardiff Gate Business Park, Cardiff Gate, Cardiff, CF23 9PH
Tel: 02920 549103 Fax: 02920 541540 Web: www.redrow.co.uk

Legal Disclaimer: TBC
This layout has been designed after due consideration of our Context & Constraints Plan