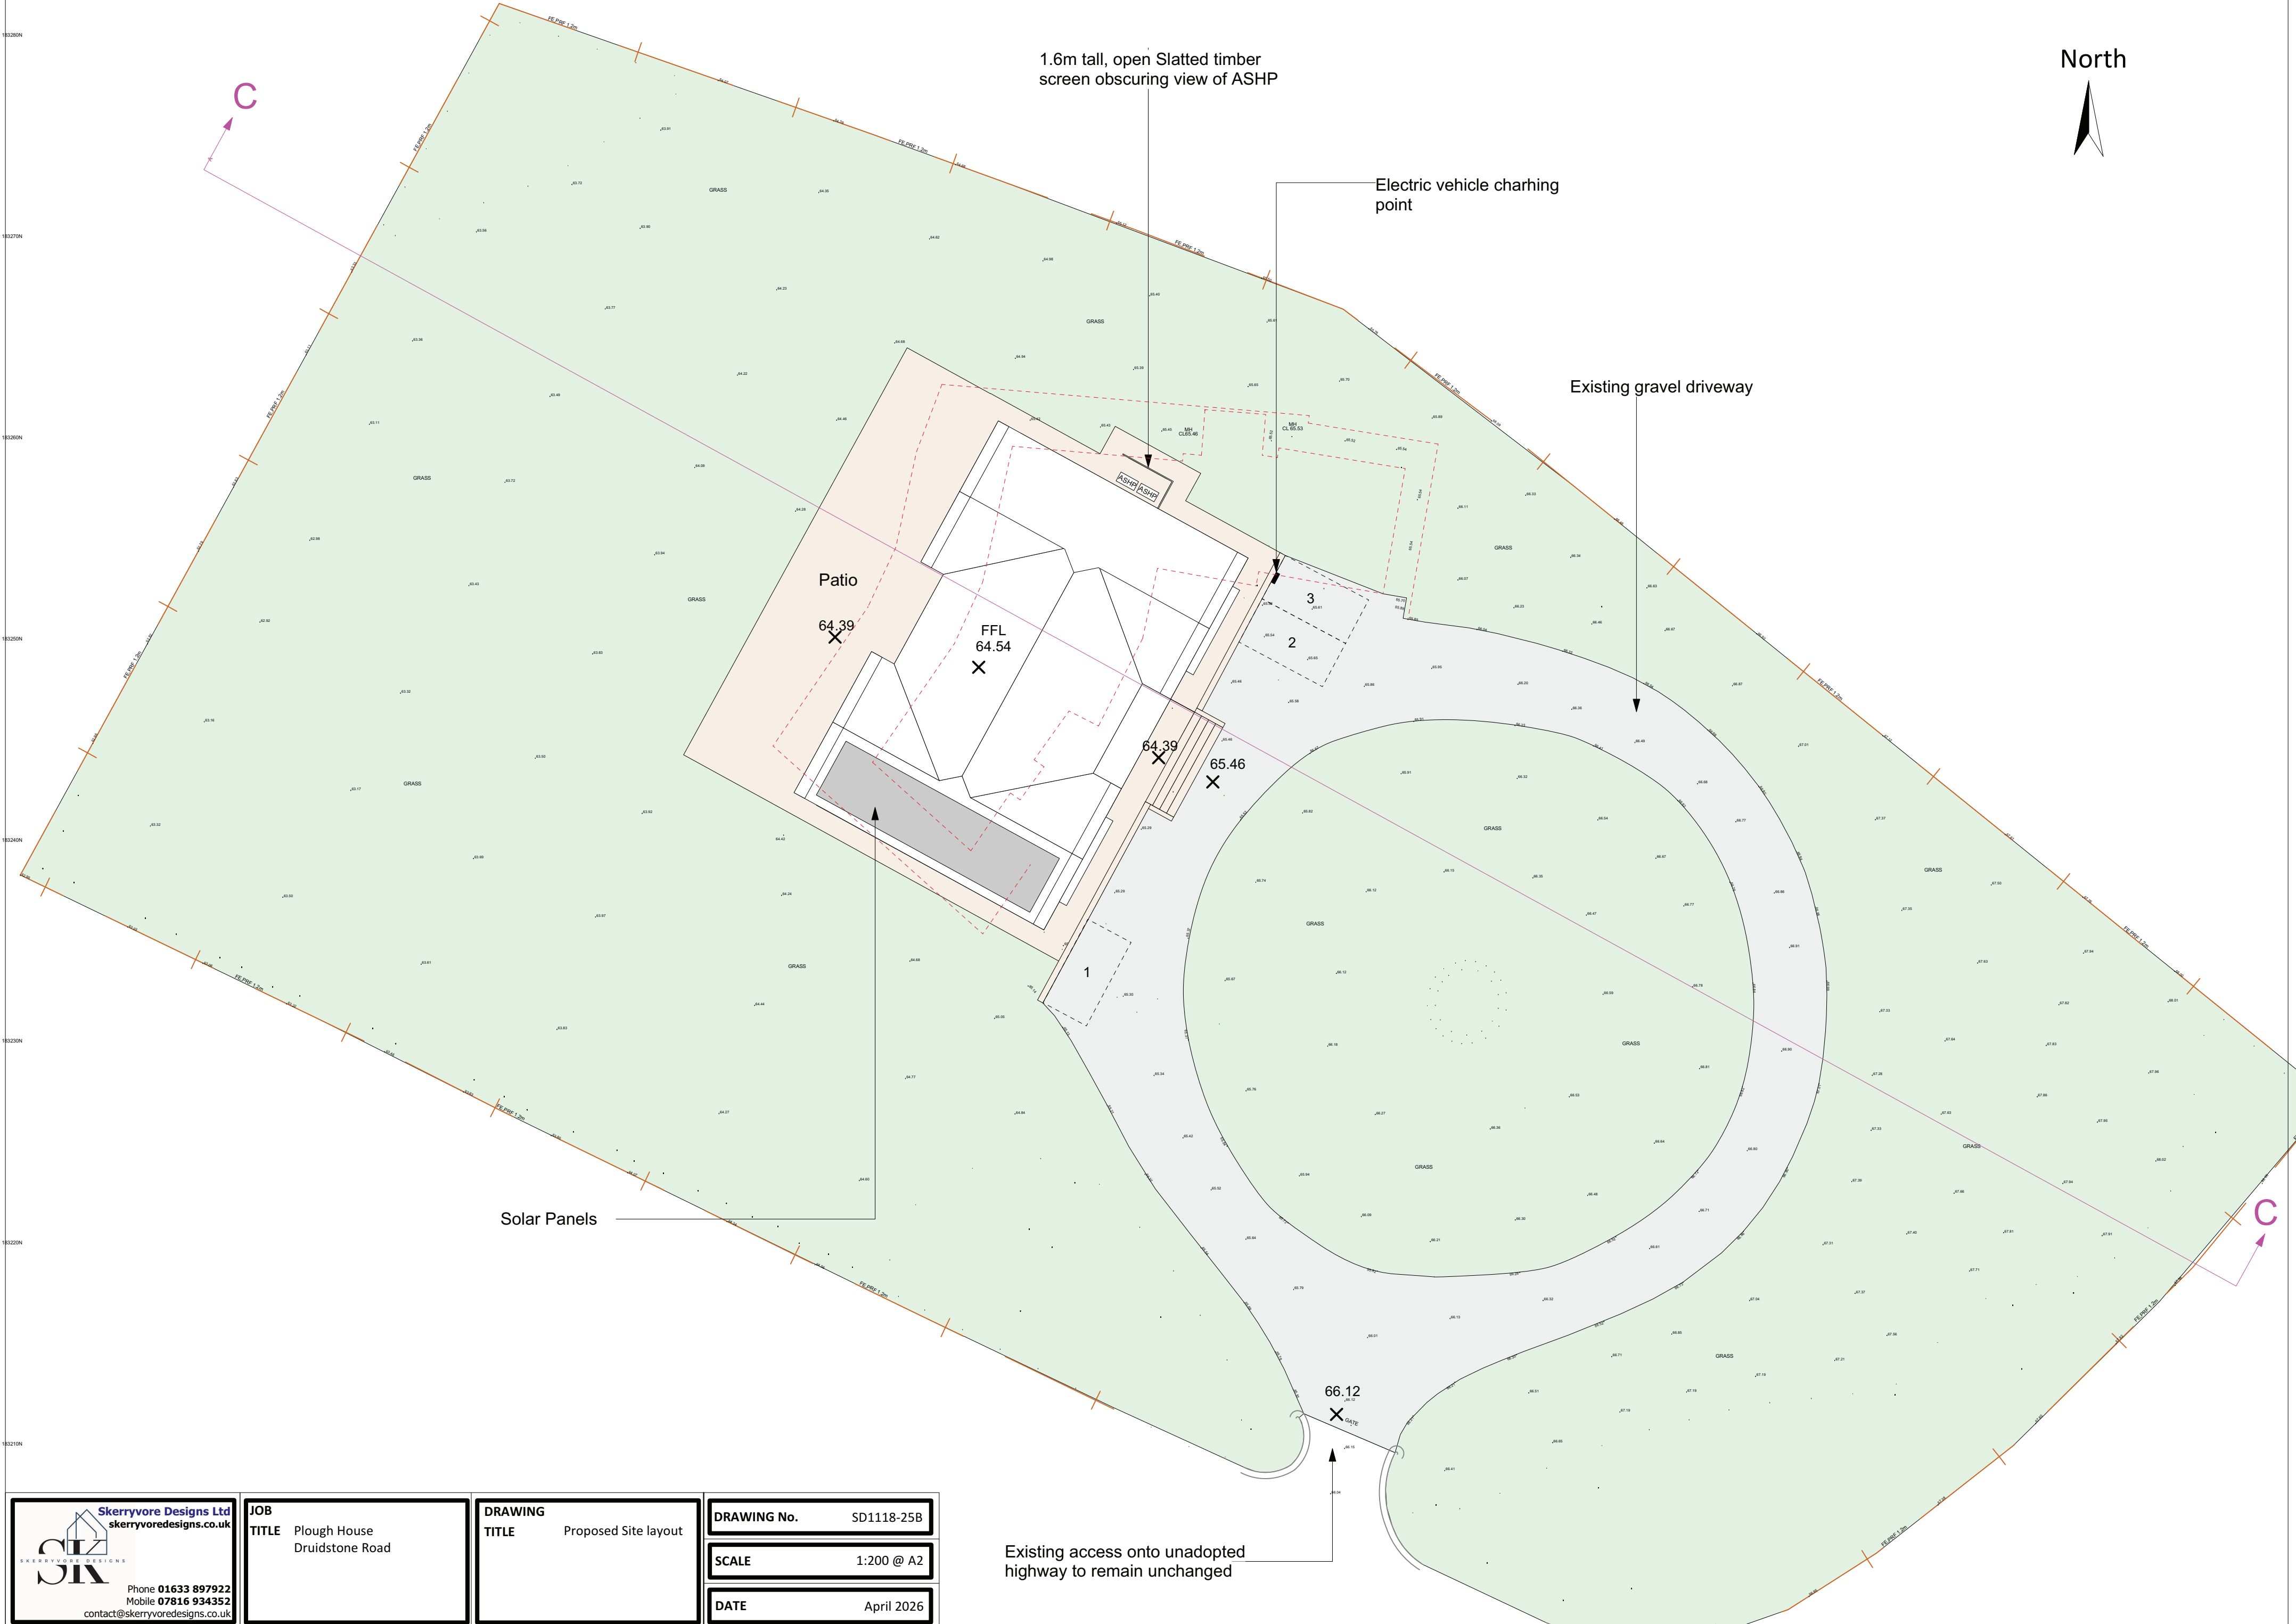


Skerryvore Designs Ltd
skerryvoredesigns.co.uk

Phone **01633 897922**
Mobile **07816 934352**
contact@skerryvoredesigns.co.uk

JOB
TITLE Plough House
Druidstone Road

DRAWING
TITLE Proposed Site layout

DRAWING No. SD1118-25B

SCALE 1:200 @ A2

DATE April 2026

Existing access onto unadopted highway to remain unchanged