

Final connections to the equipment will be made to suitably terminated services provided within 1m of the equipment by the main contractor.

Suitable substrate is to be provided to support wall hung equipment.


Please note: These drawings are provided to aid in the setting out and provision of services only. The equipment shown is indicative only of the manufactured product. For fabrication detail please refer to manufacturing drawings.

All electrical requirements to meet CESRB recommendations

	= gulley trapped below ground
	= gulley trapped below ground with tundish
	= waste connection trapped above ground
	= waste connection trapped below ground
	= wash-down gulley approximate position
	= floor grid with trapped outlet

all connections indicated adjacent to walls are to be as close to wall as is practicable.

1:500

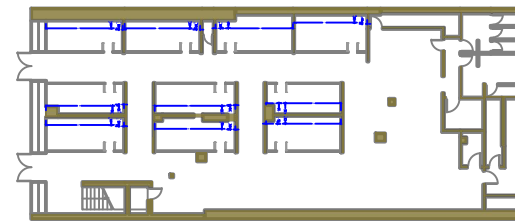

A	Initial Layout	15/06/2025
Rev	Description	Date



11 Commercial Street Newport


Drainage Positions

Level:	00
--------	----

Scale:	1:50 @ A1	Status:	Xxxx
---------------	-----------	----------------	------

Power of fire:

Drawing Number:	Revision:
CSN-MDC-XX-00-DR-Y-3003	A

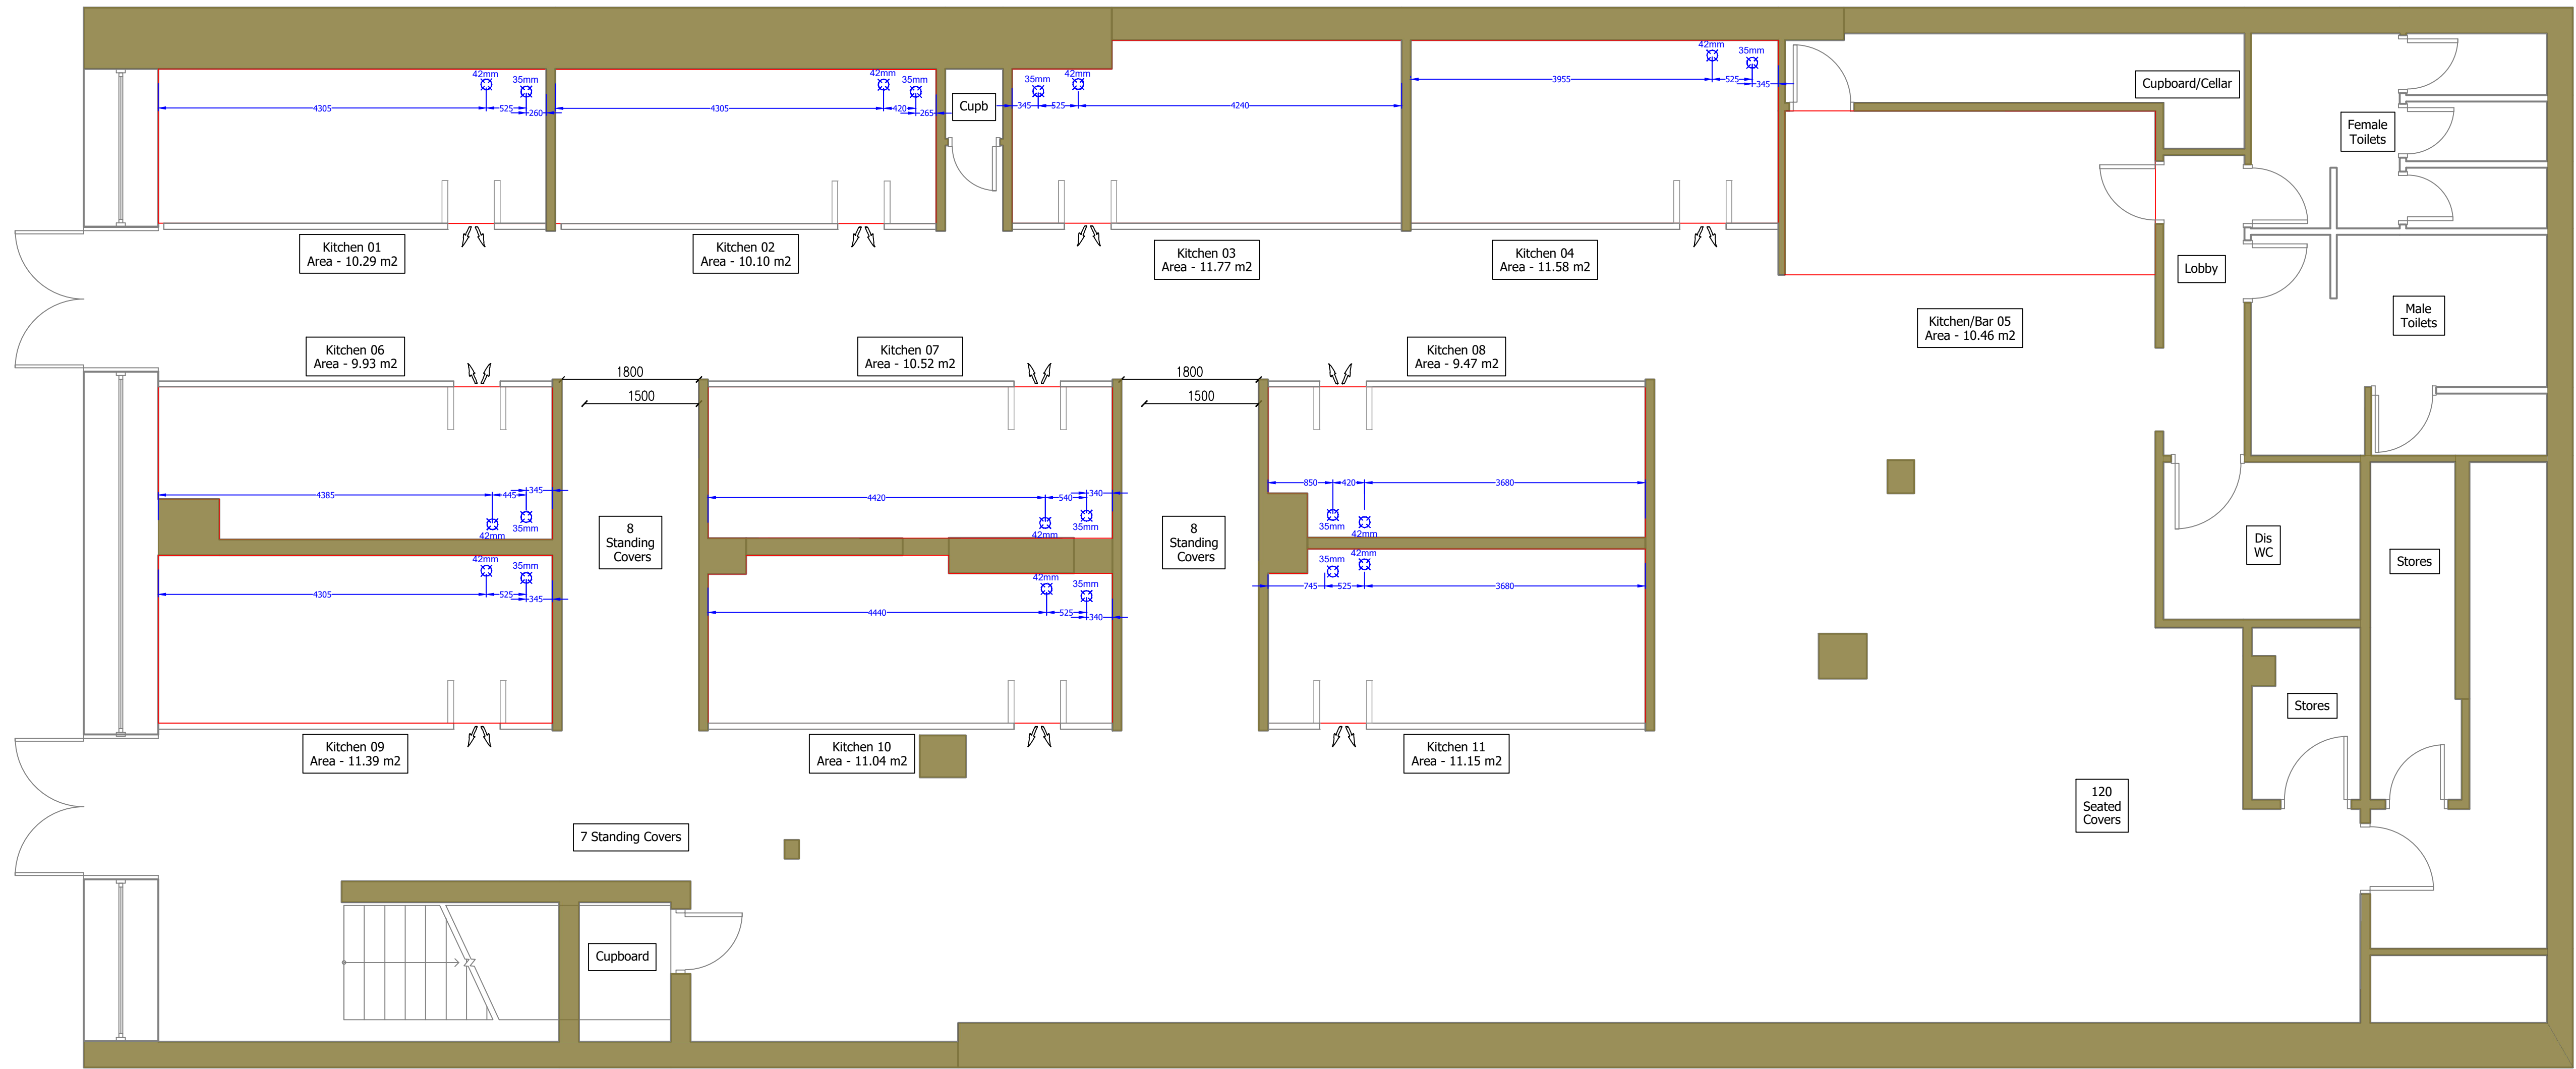

Scale: 1:50

