Exclusion Zones to be fenced off with associated signage

Debris netting to be used where required to reduce dust migration

Dust suppression to be carried out in accordance with construction method statement

No pedestrians to access into working areas unless accompanied with Green Hill Representative.

Site access off Herbert Road

Banksman to control access and egress from site

Site Safety Signage to be displayed at site entrance

Fill material to be delivered directly to work areas. Any excess material to be stored

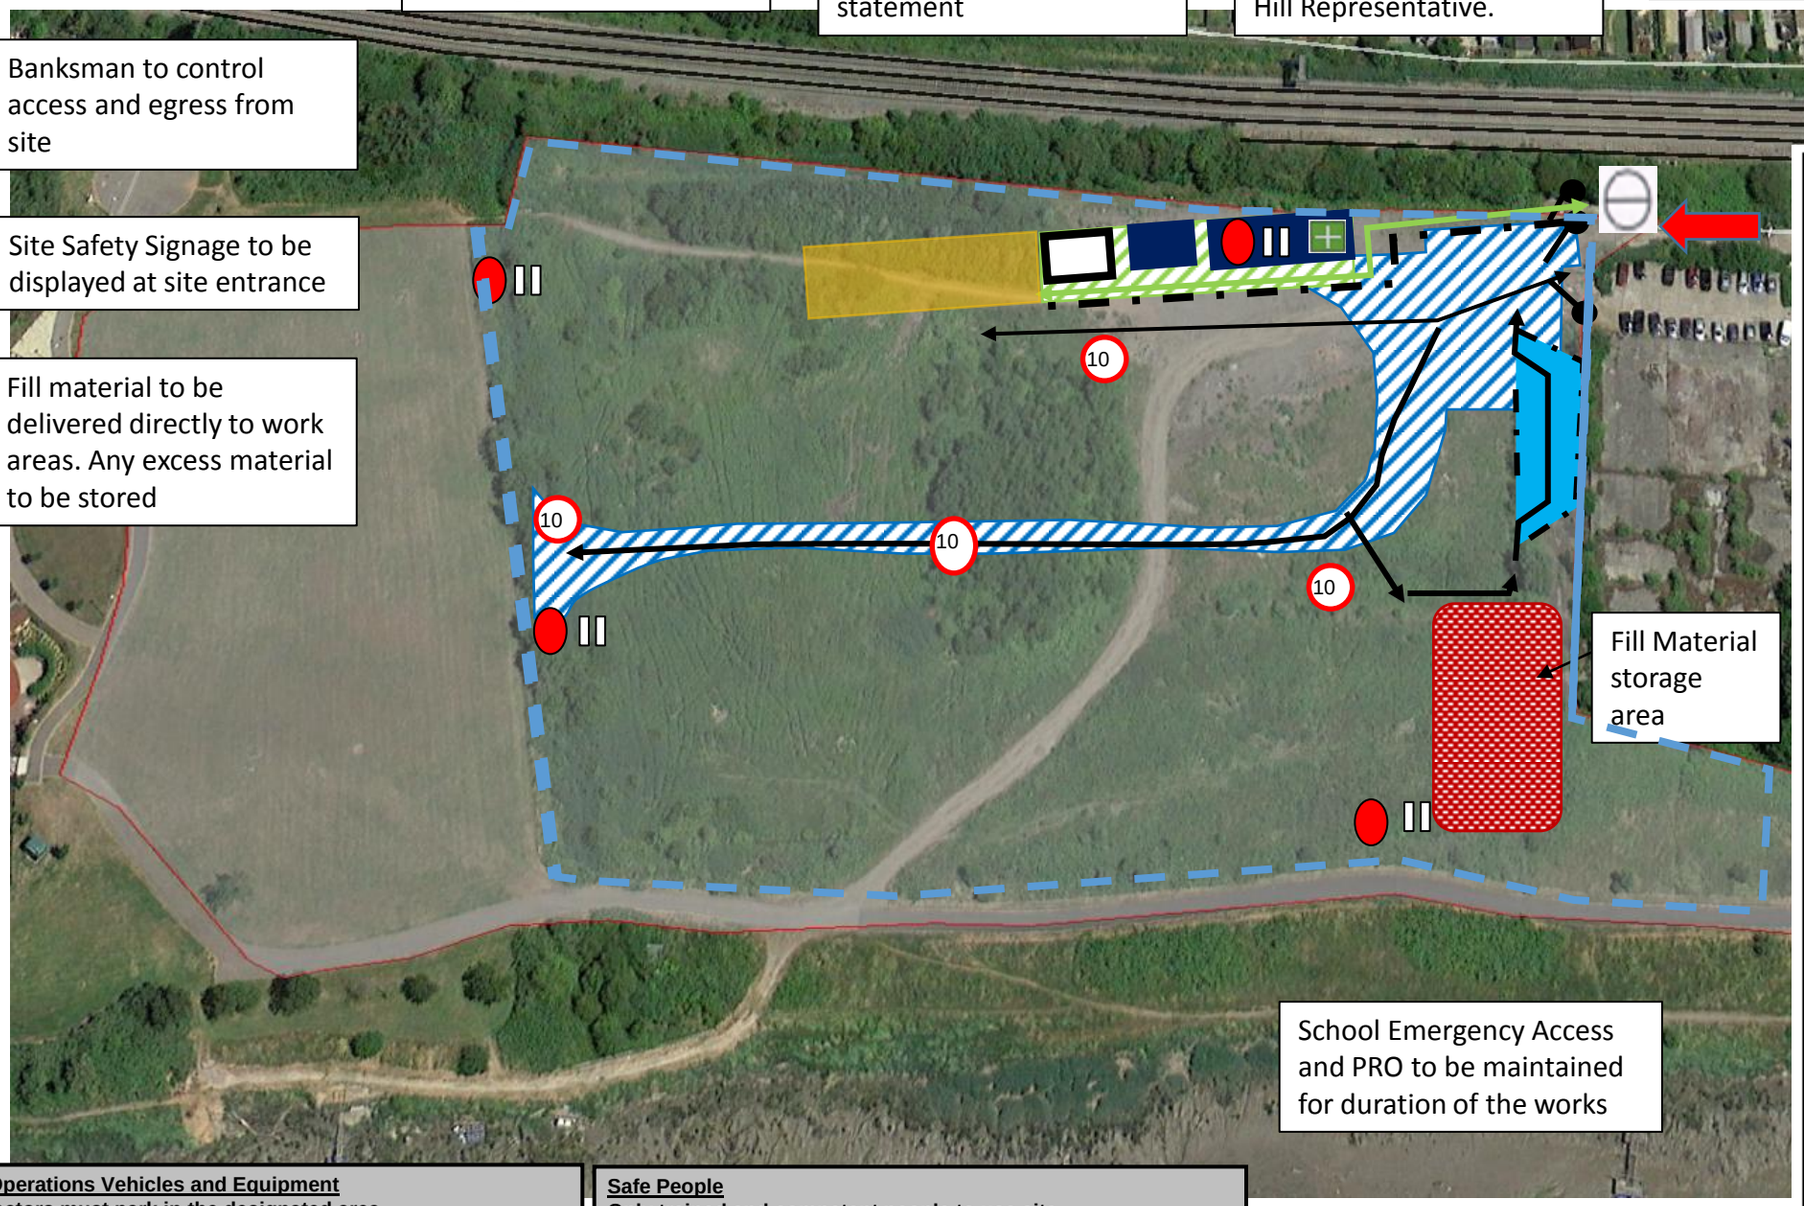

Traffic Management Legend

- Permenant Routes
- Primary Routes
- Secondary Routes
- Pedestrian Routes
- Revesring Areas
- Car Parking Facilities
- Site Offices
- Storage areas
- Directional Flow of Traffic
- Compound areas
- Overhead cables
- Site Boundry
- Physical barrier
- Pedestrian Crossing point
- MPH Signs (10)
- Muster Point
- First Aid Point

Safe Operations Vehicles and Equipment

Contractors must park in the designated area
Parking of vehicles is prohibited outside occupied properties
Vehicle engines must be turned off whilst not in use
All vehicles Plant and Equipment must be secured when not in use and out of hours
Site vehicles must have fully operational audible and visual warning devices in use whilst on site
Excavators and fork lifts must have all round vision devices which must be used on site
Where seat belts are provided to site vehicles, they must be used whilst in operation
Drivers must not proceed if for any reason their vision is obstructed
Materials must not be stored on the highway or within the designated pedestrian routes
All test and thorough examination certificates where relevant must be provided to the site manager before use
Daily/weekly checks and inspections must be carried out and recorded by the operator and provided to the site manager

Safe People

Only trained and competent people to use site vehicles/Plant/Equipment
You must have a current CPCS card or equivalent if you operate site vehicles
You must be 18 or over to operate a site vehicle
You must use the designated vehicle and pedestrian routes provided
Safety footwear helmet and hi visibility clothing Mandatory on site
Report any defects or accidents immediately to the site manager
You must not operate vehicles plant or equipment if under the influence of alcohol or drugs
Operating vehicles plant or equipment when using mobile phones or personal entertainment systems is strictly prohibited
If you feel unwell stop work and notify the site manager

Project Title		Drawing Title: Traffic Management Plan
Date:		
Drawn:		Drg No:
Approved:		Revision:
Revision	Date	Details