


COSTA COFFEE
DRIVE THRU

NEWPORT, CHEPSTOW RD

ADDITIONS rev2

BENSON
S I G N S

PACK REVISION 2 - 10/03/2025

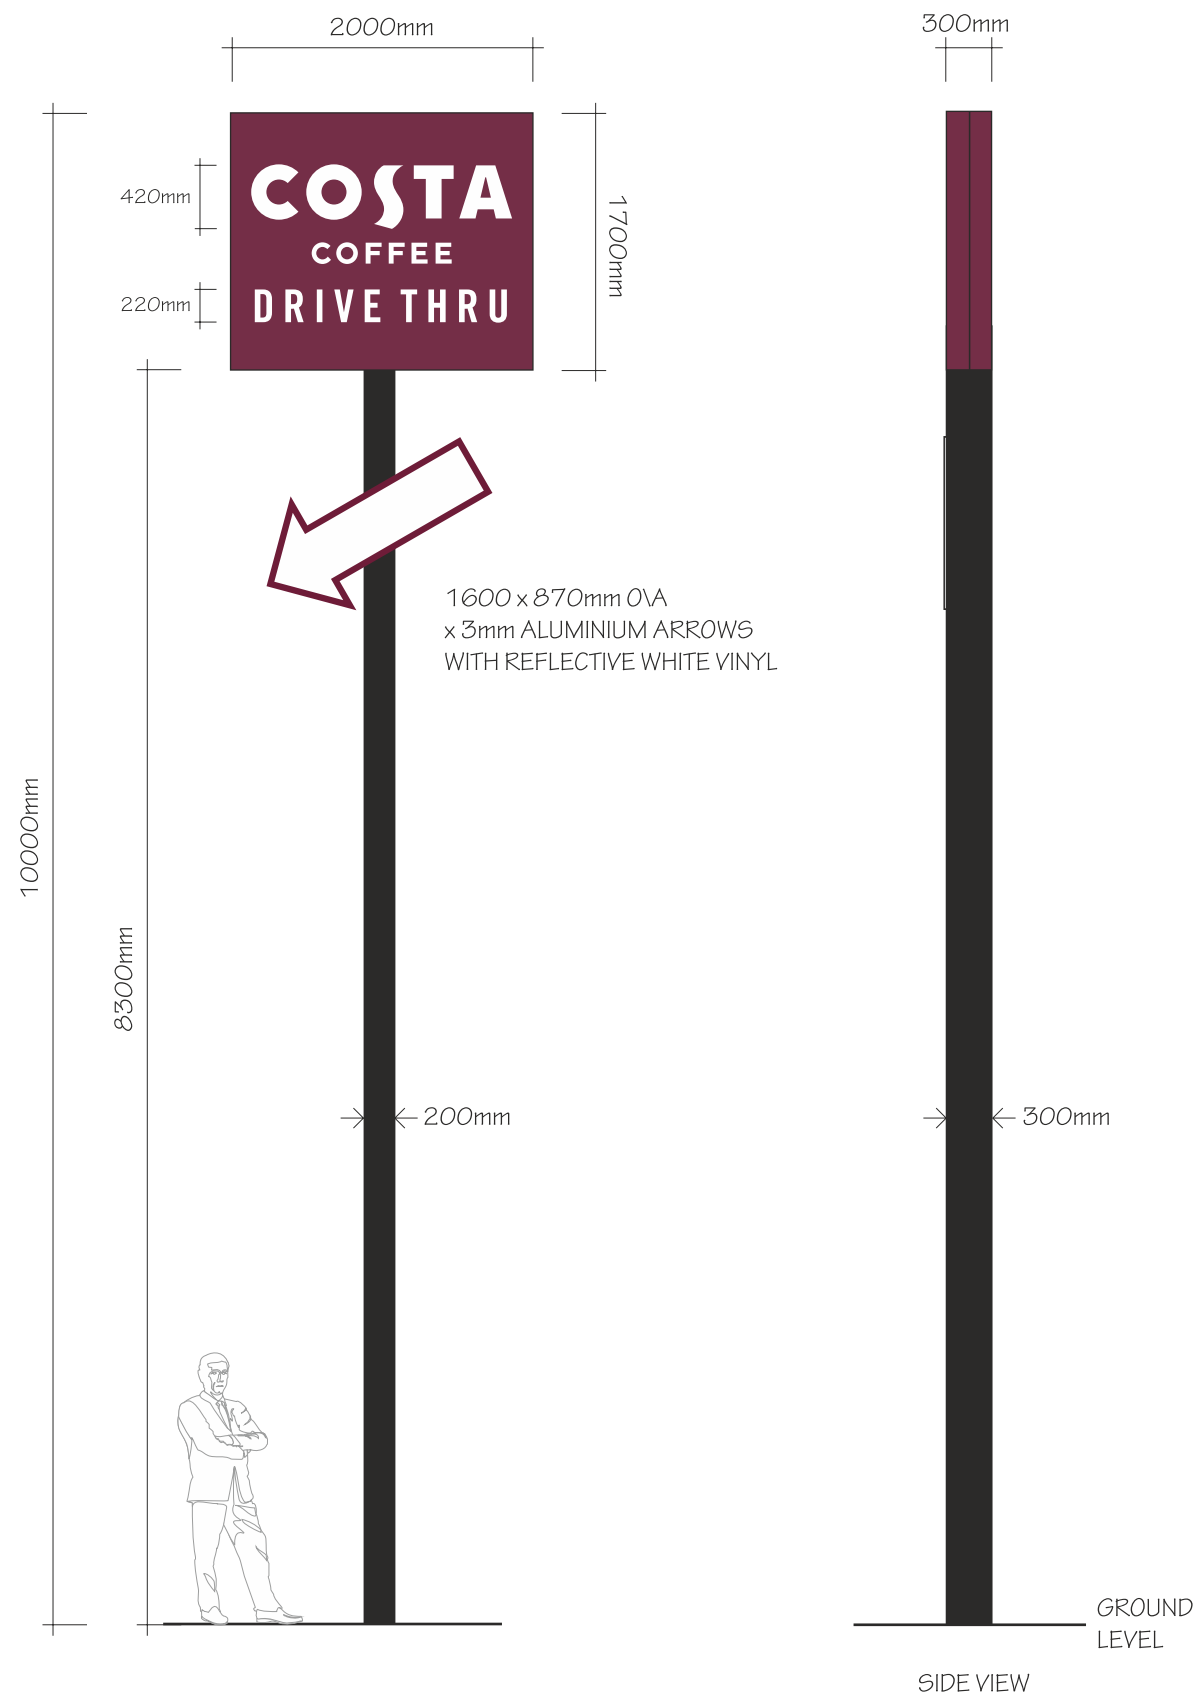

10m DOUBLE SIDED POLE SIGN

ALUMINIUM TRAYS POWDER
COATED TO COSTA RED

TRAYS FITTED BACK TO BACK
ONTO STEEL SUB FRAME

LETTERS CUT FROM TRAY FACES
BACKED UP WITH OPAL ACRYLIC

LETTERS ILLUMINATED USING
INTERNAL LED ILLUMINATION

STEEL POST

Scale 1:50

COSTA RED - HMG 827-25030P-6144 (MATT)

MEASURED LIGHT OUTPUT
APPROX 600 CDM2 AT FACE



ANY COLOURS SHOWN ARE INDICATIVE ONLY AND ARE NOT TRUE REPRESENTATIONS OF THE FINISHED PRODUCT.

THIS DRAWING IS THE PROPERTY OF BENSON SIGNS LIMITED. COPYRIGHT IS RESERVED BY THEM AND IS ISSUED ON THE CONDITION THAT IT IS NOT COPIED OR DISCLOSED BY OR TO ANY UNAUTHORISED PERSONS WITHOUT PRIOR CONSENT IN WRITING OF BENSON SIGNS LIMITED.

CLIENT COSTA COFFEE			JOB DRIVE THRU, CHEPSTOW RD, NEWPORT NP18 2LX		
DATE	24.09.2024	SCALE	AS SHOWN @ A3	DRAWN	M.M.
REV.	02-10.03.25	DWG No.	27903		



Scale 1 : 600



COLDRA WOOD

A48

PAGE 3



THIS DRAWING IS THE PROPERTY OF
BENSON SIGNS LIMITED COPYRIGHT IS
RESERVED BY THEM AND IS ISSUED ON THE
CONDITION THAT IT IS NOT COPIED OR
DISCLOSED BY OR TO ANY UNAUTHORISED
PERSONS WITHOUT PRIOR CONSENT IN
WRITING OF BENSON SIGNS LIMITED.

CLIENT COSTA COFFEE		JOB DRIVE THRU, CHEPSTOW RD, NEWPORT NP18 2LX			
DATE 24.09.2024	SCALE AS SHOWN @ A3	DRAWN M.M.		REV. 02-10.03.25	DWG No. 27903

Tel: 0151-298 1567 • www.benson-signs.co.uk • info@benson-signs.co.uk • 96-98 Great Howard Street, Liverpool, L3 7AX



BENSON
SIGNS



ANY COLOURS SHOWN ARE INDICATIVE ONLY AND ARE NOT TRUE REPRESENTATIONS OF THE FINISHED PRODUCT.

THIS DRAWING IS THE PROPERTY OF BENSON SIGNS LIMITED. COPYRIGHT IS RESERVED BY THEM AND IS ISSUED ON THE CONDITION THAT IT IS NOT COPIED OR DISCLOSED BY OR TO ANY UNAUTHORISED PERSONS WITHOUT PRIOR CONSENT IN WRITING OF BENSON SIGNS LIMITED.

CLIENT COSTA COFFEE		JOB DRIVE THRU, CHEPSTOW RD, NEWPORT NP18 2LX			
DATE	24.09.2024	SCALE	AS SHOWN @ A3	DRAWN	M.M.
REV.	02-10.03.25	DWG No.	27903		

Tel: 0151-298 1567 • www.benson-signs.co.uk • info@benson-signs.co.uk • 96-98 Great Howard Street, Liverpool, L3 7AX

