


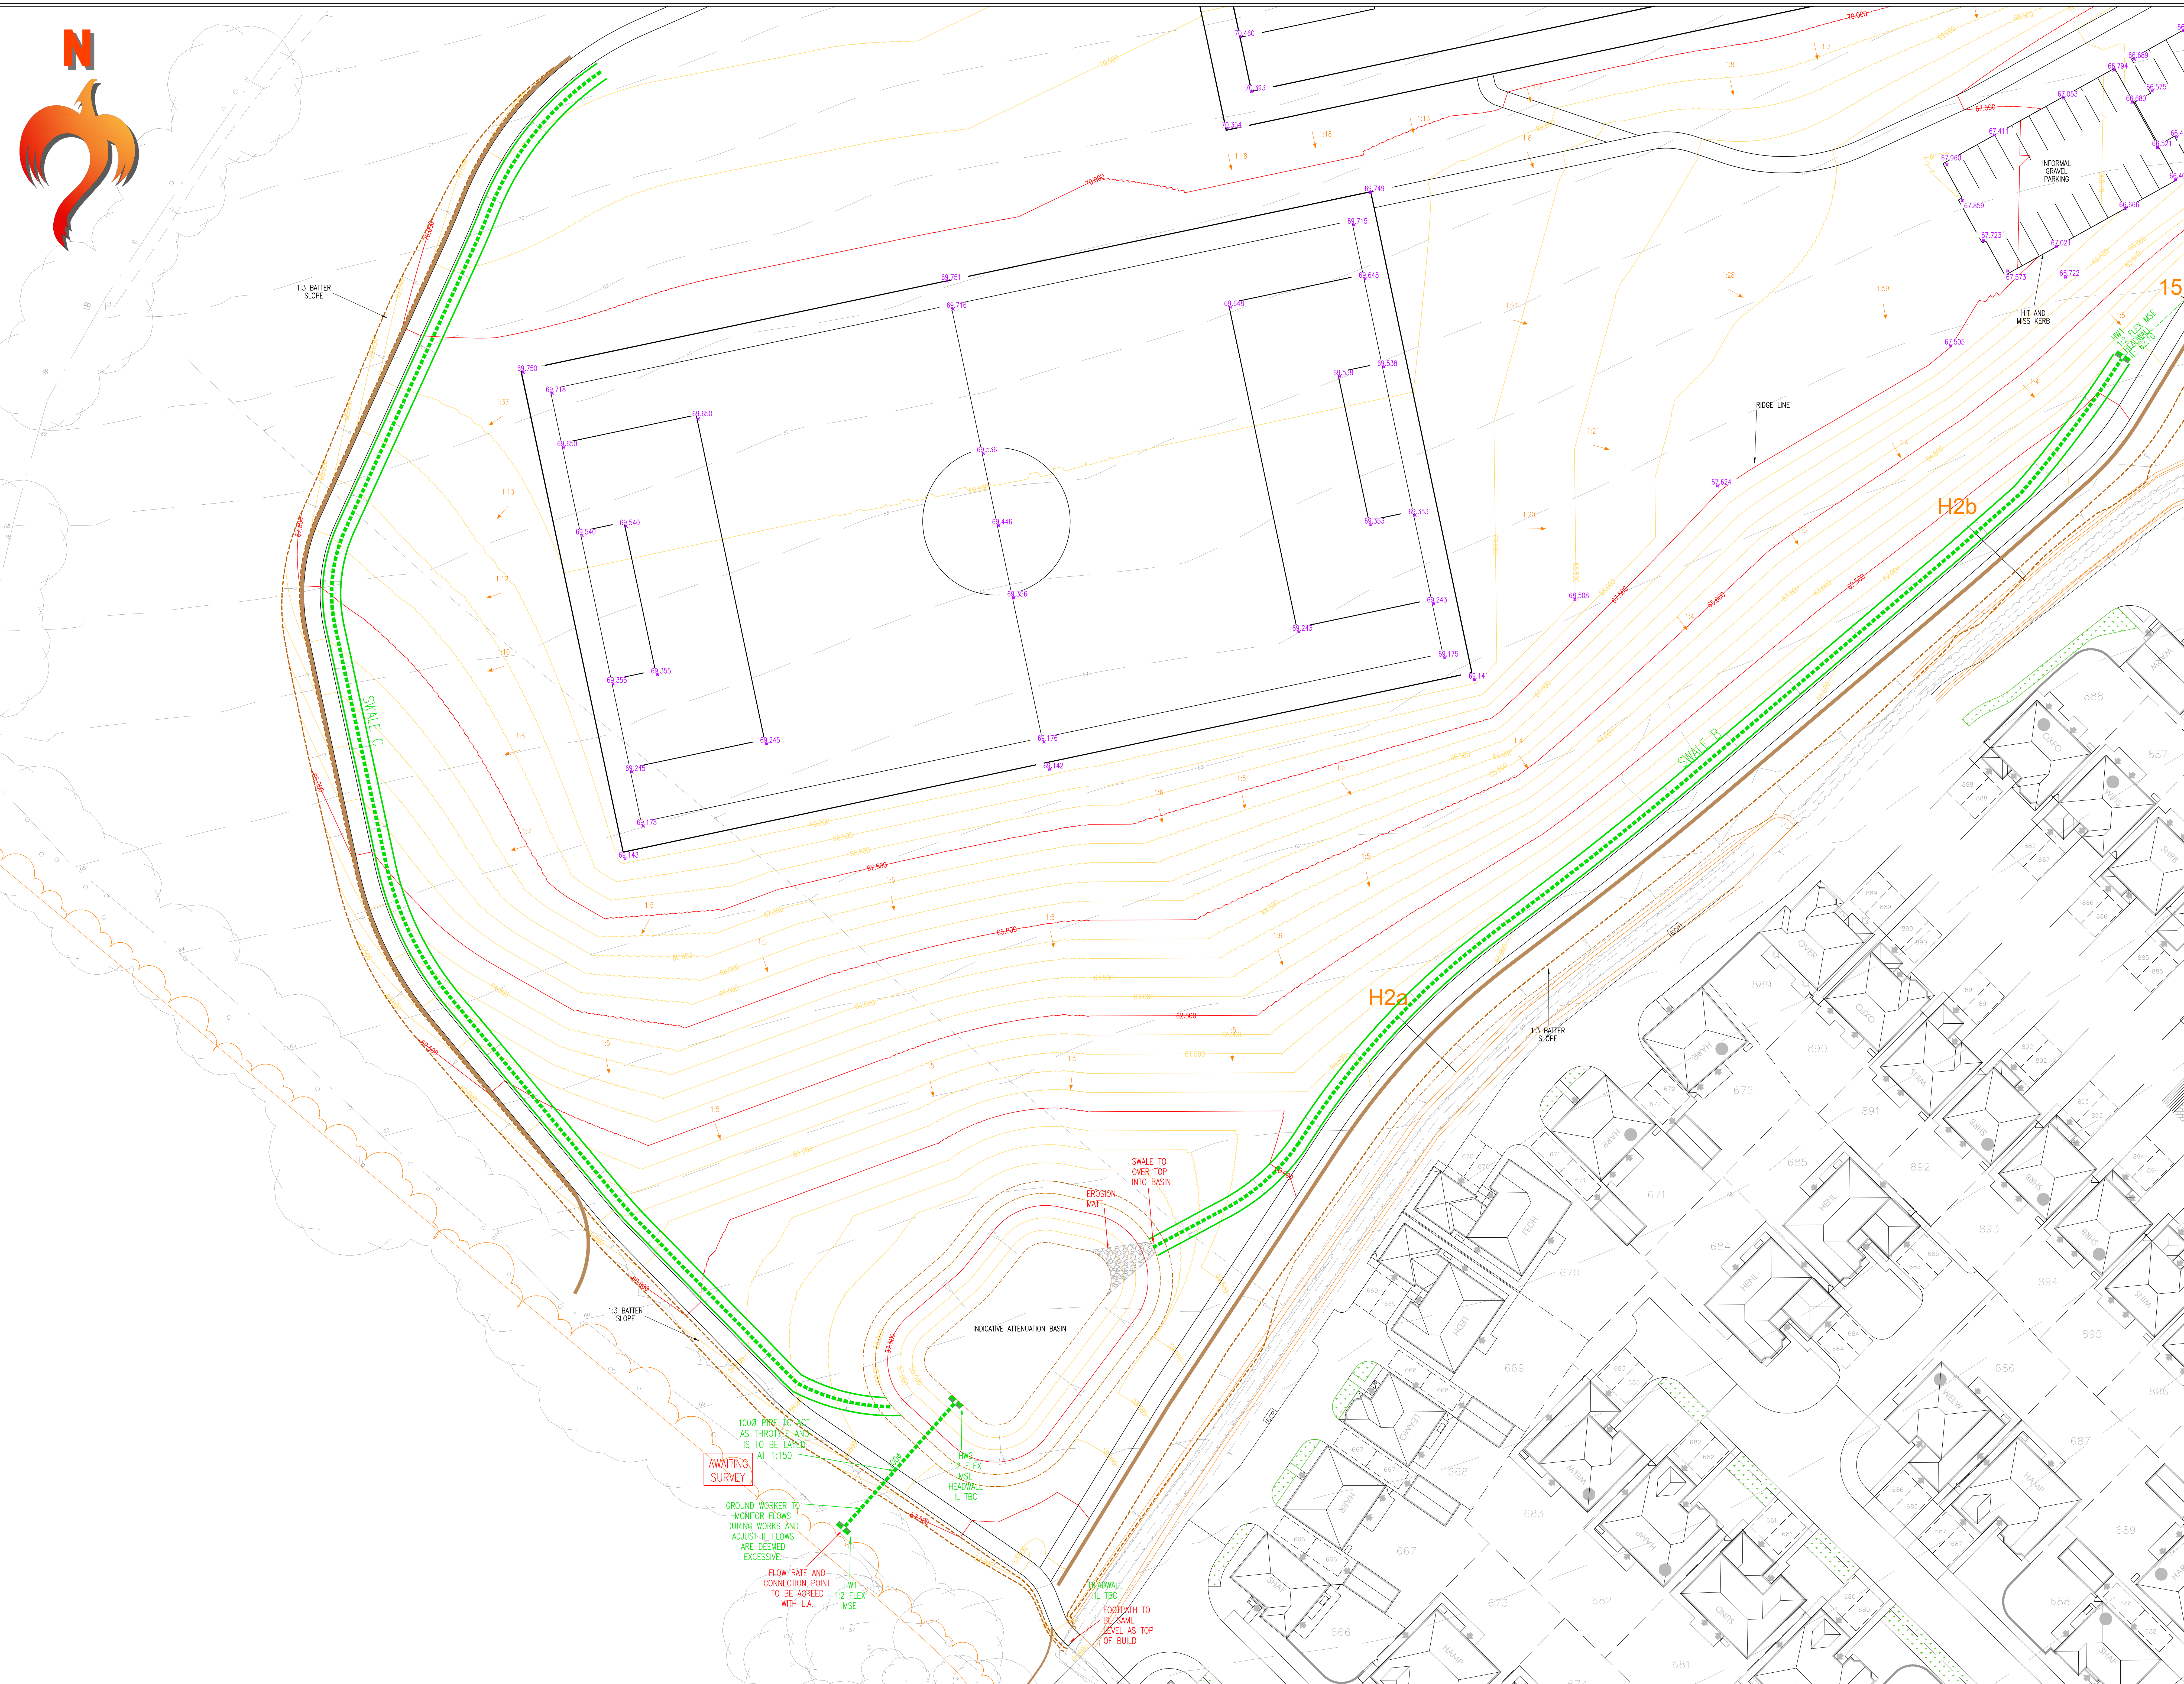

NOTES

- DO NOT SCALE FROM THIS DRAWING.
- THE CONTRACTOR IS TO CHECK AND VERIFY ALL BUILDINGS AND SITE DIMENSIONS AND LEVELS, INCLUDING SOME INVERT LEVELS, BEFORE WORKS START ON SITE. THE CONTRACTOR IS TO COMPLY IN ALL ASPECTS WITH THE CURRENT BUILDING LEGISLATION, BRITISH STANDARDS ETC.
- POSITIONS OF EXISTING SERVICES/CAUTIONARY UNDERGROUND APPARATUS CHECKED BY THE CONTRACTOR PRIOR TO STARTING WORK.
- THIS DRAWING IS TO BE READ IN CONJUNCTION WITH AND CHECKED AGAINST ALL OTHER DRAWINGS, ENGINEERING DETAILS, SPECIFICATIONS AND ANY STRUCTURAL, GEOTECHNICAL OR OTHER SPECIALIST DOCUMENT PROVIDED. ANY AMALGAM OF CONSTRUCTION BETWEEN ANY OF THE ABOVE IS TO BE REPORTED TO THE OCCUPYERS ENGINEER.
- ALL LEVELS ARE IN TERMS OF THE OS DATUM.
- FINAL CONNECTION INVERT LEVELS ARE TO BE CONFIRMED IN ORDER TO VALIDATE DESIGN.

KEY

- SWALE
- BLIND
- RPZ

CDM

CONSTRUCTION OF LARGE L.S. BATTER SLOPES
CONSTRUCTION TO PROTECT EXISTING WORKERS
WORKERS IN THE VICINITY OF EXISTING WORKERS
ALL FILLING WORKS TO BE DONE IN ACCORDANCE
WITH RULES OF THE CLUB

C 24.01.25 Updated to suit Engineering
R 10.01.25 Levels updated, batter slopes related to 1:3
R 08.01.24 Levels updated

Project: **Llanwrn Village Sports Fields & POS**

Client: **REDROW**

Drawing: **Site Wide Levels Sheet 2**

Scale: 1:250 @ A3 Date: April 24 Drawn by: NL

Drawing No: **10275 - 1400 - 02** Rev: C

PHOENIX DESIGN
Partnership Ltd.
Unit 5, Walsley Garage, Walsley, Barns, S40 2RN
Unit Three, Main Concreting Business, Pencoed, Upper Road, Pencoed, Cardiff, CF37 2BB, Tel: 03 265 0711
email: enquiries@phoenixdesign.co.uk, www.phoenixdesign.co.uk

This drawing is the copyright of Phoenix Design Partnership Ltd. No liability will be accepted for amendments by others to either the printed or digital format.

Orig Status: **PRELIMINARY**