


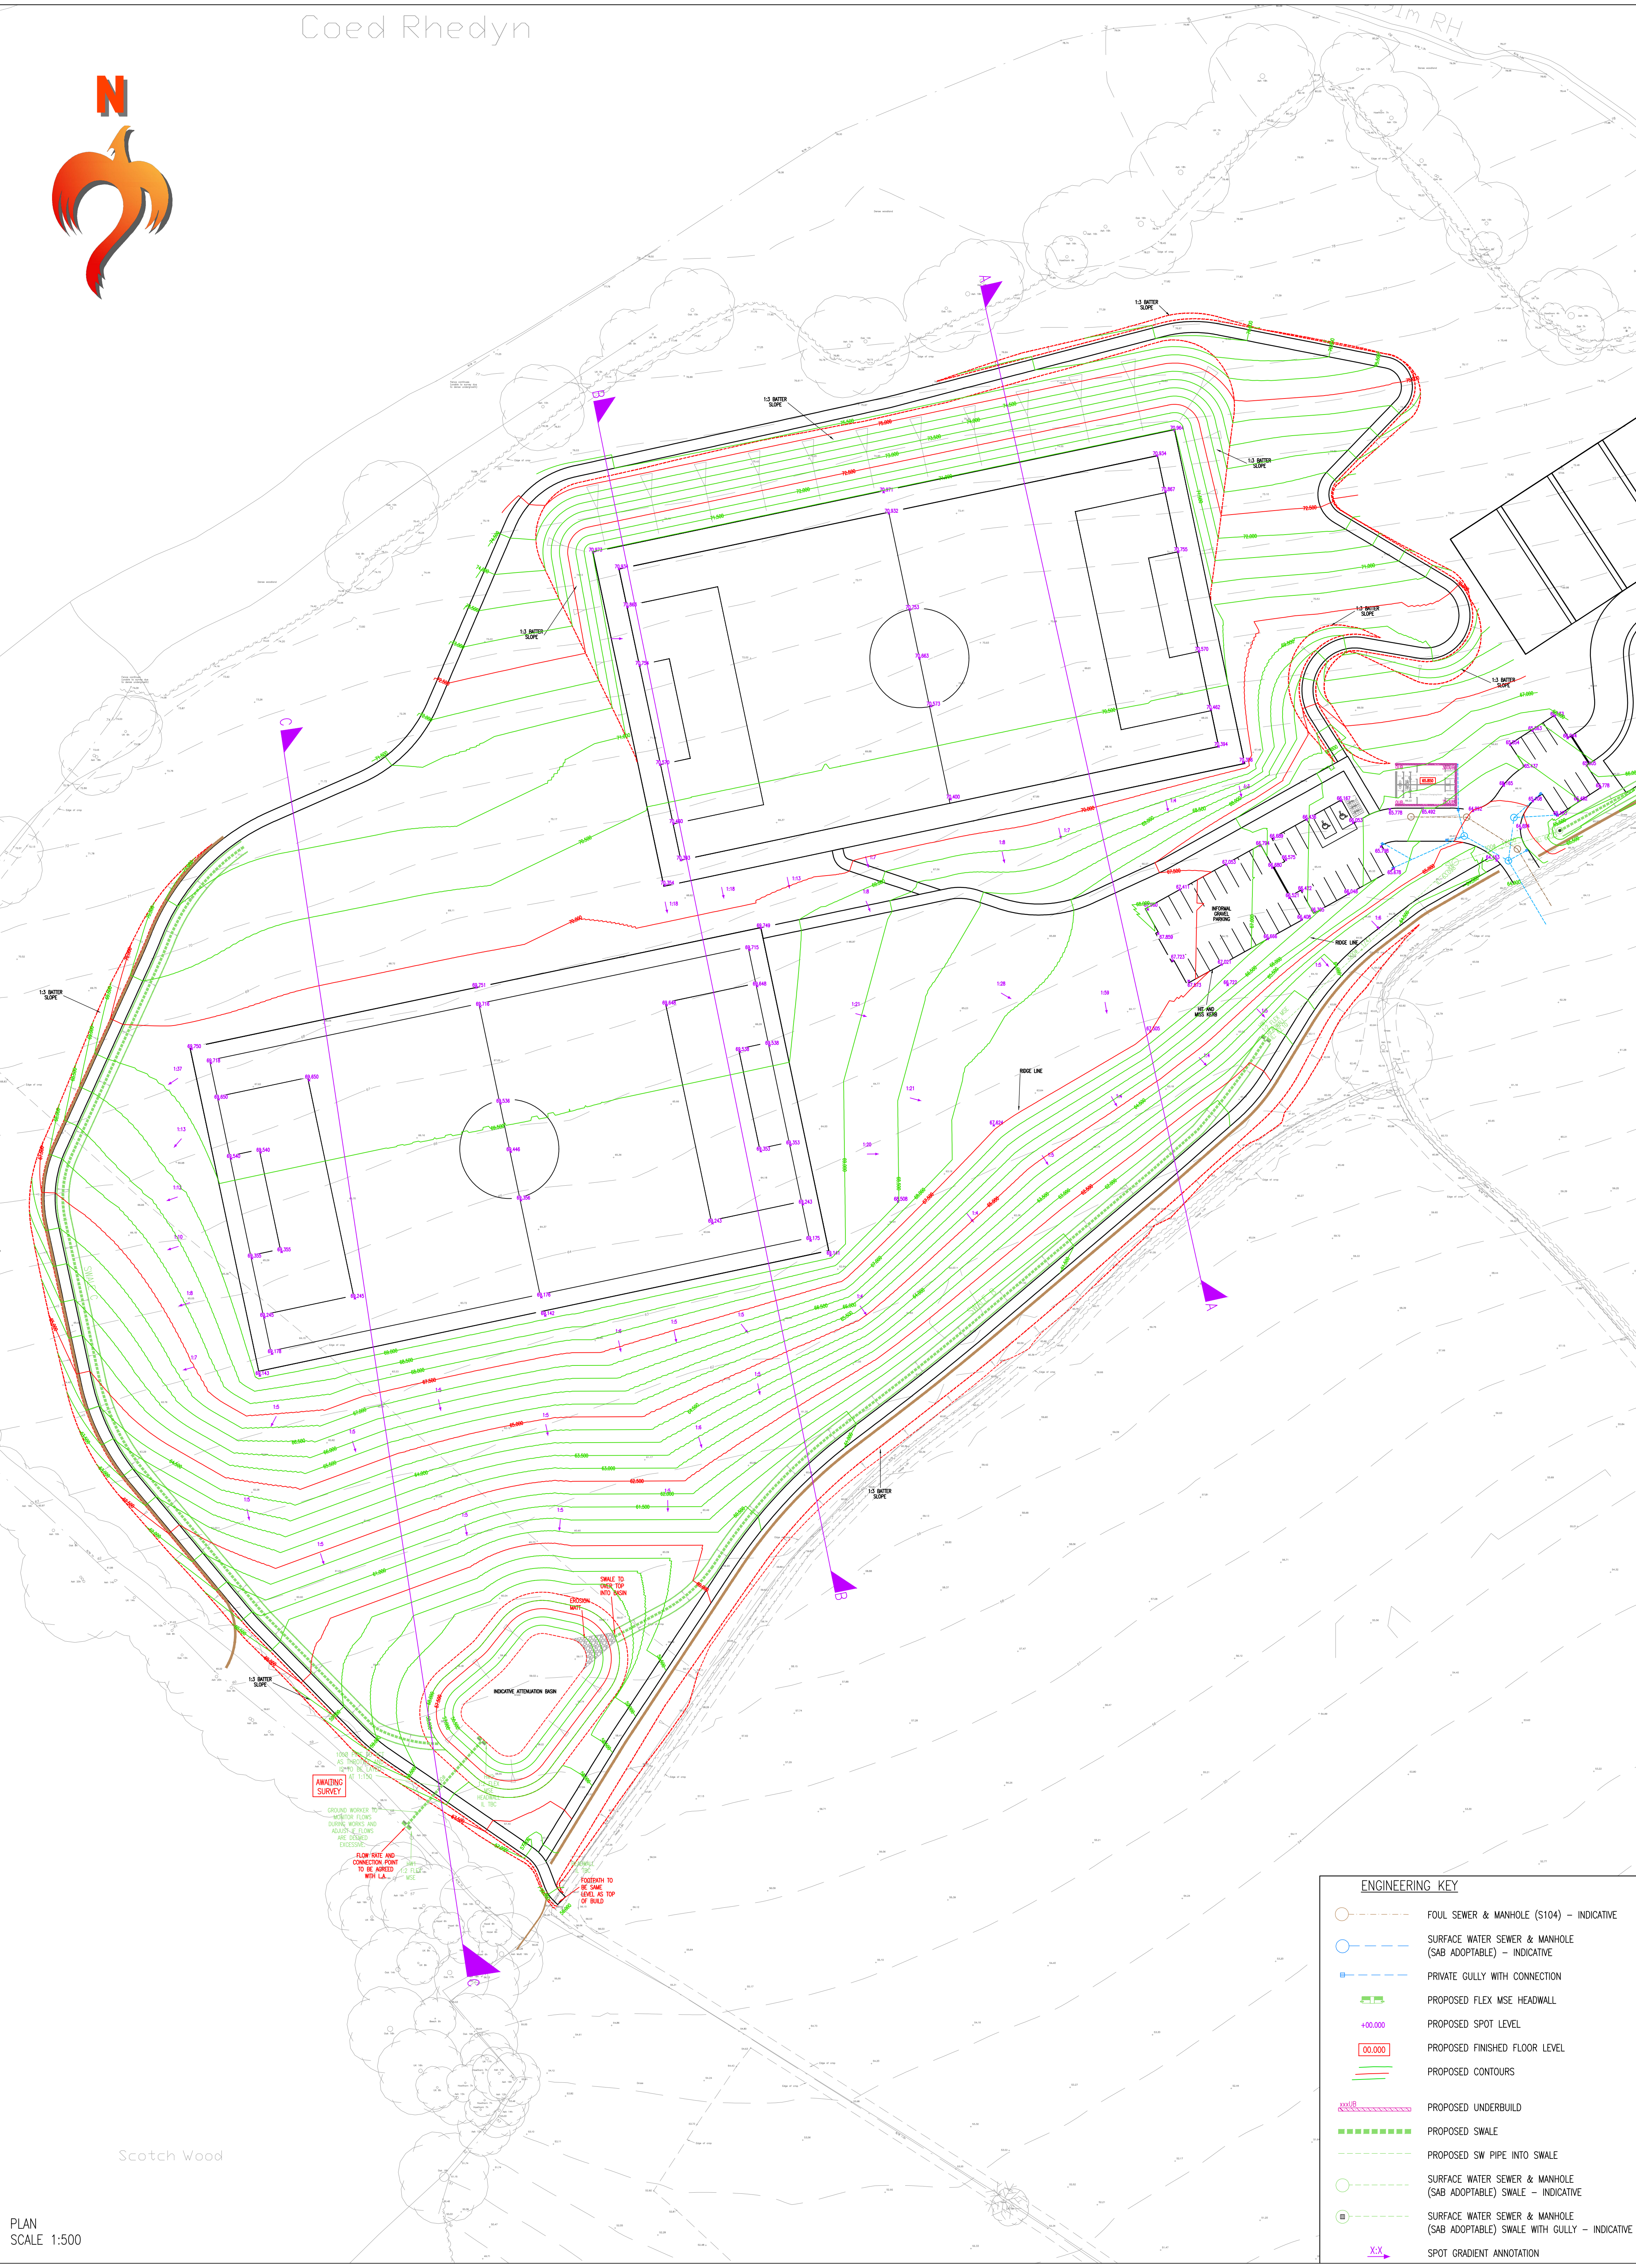


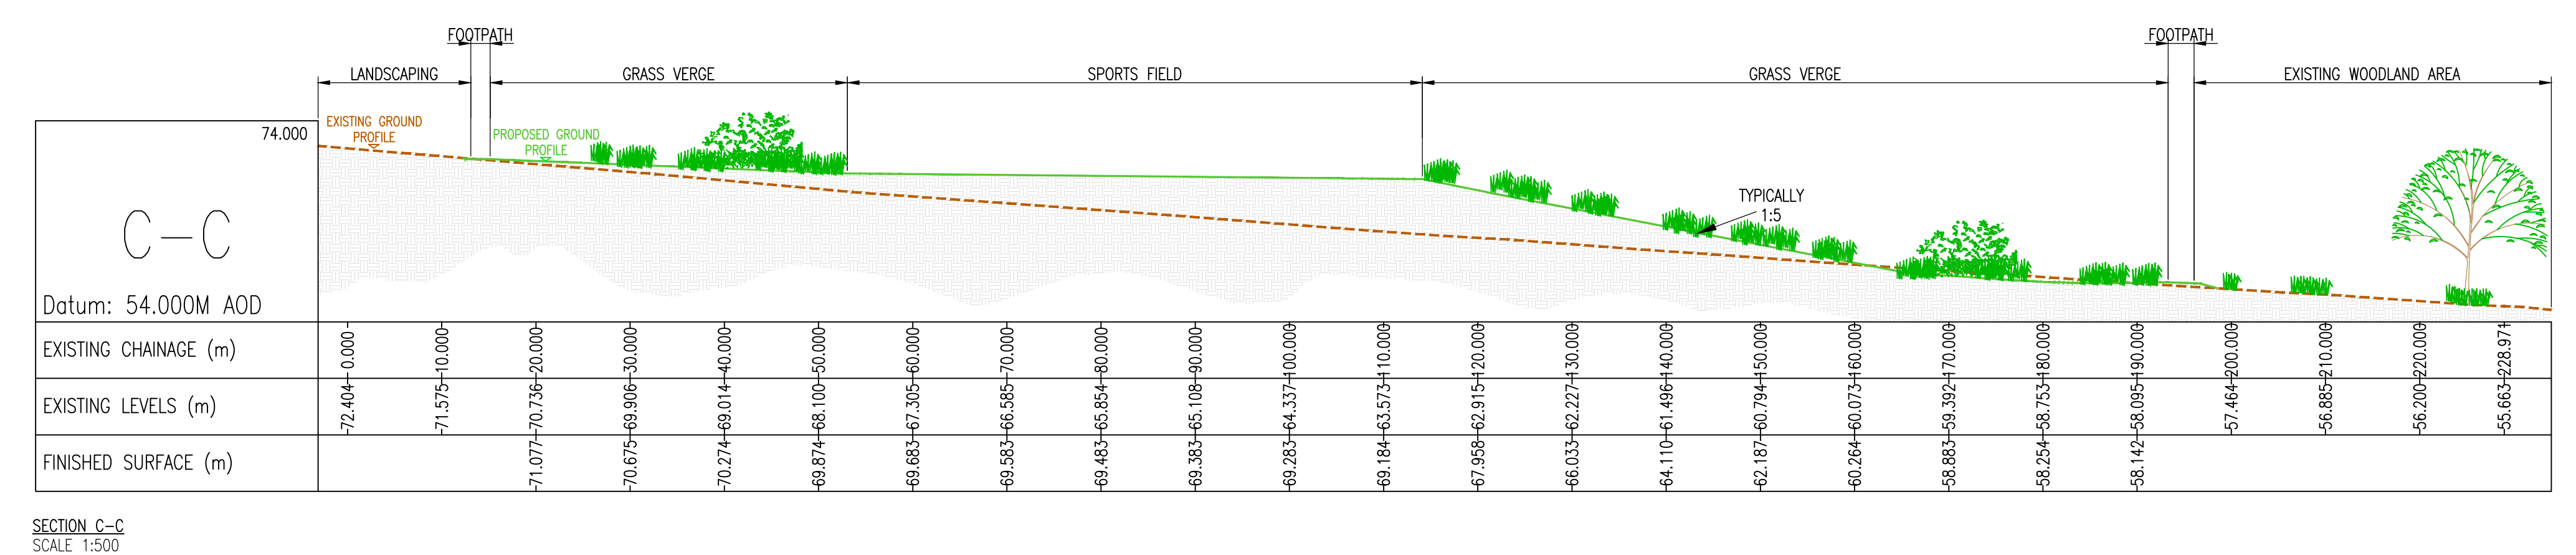

Coed Rhedyn

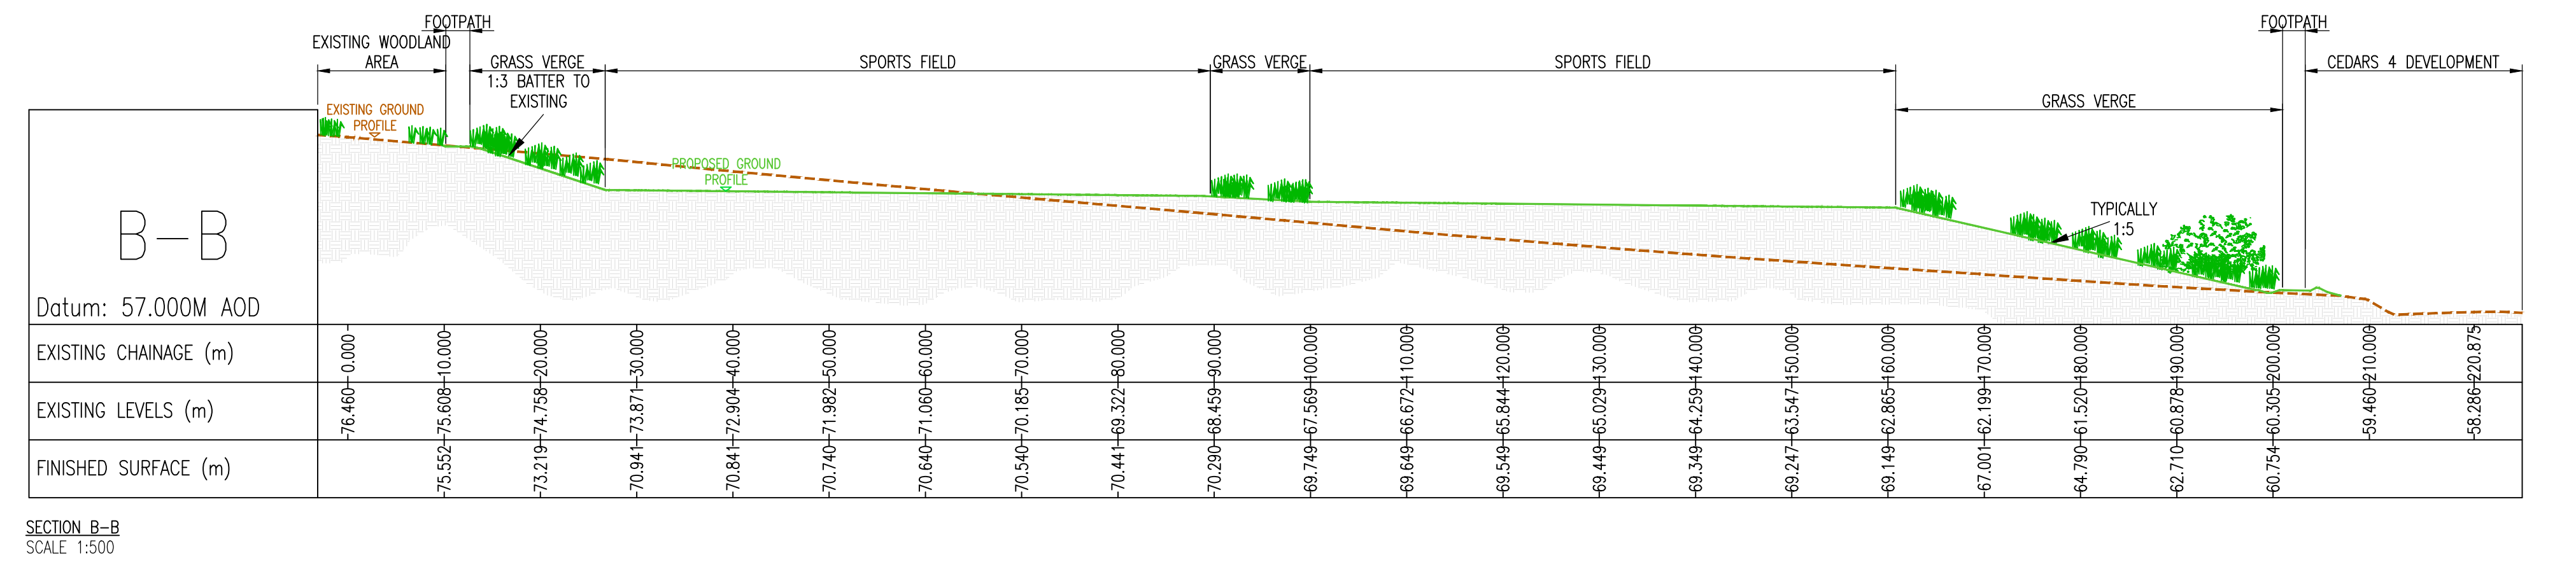

ENGINEERING KEY	
	FOUL SEWER & MANHOLE (S104) - INDICATIVE
	SURFACE WATER SEWER & MANHOLE (SAB ADAPTABLE) - INDICATIVE
	PRIVATE GULLY WITH CONNECTION
	PROPOSED FLEX MSE HEADWALL
	PROPOSED SPOT LEVEL
	PROPOSED FINISHED FLOOR LEVEL
	PROPOSED CONTOURS
	PROPOSED UNDERBUILD
	PROPOSED SWALE
	PROPOSED SW PIPE INTO SWALE
	SURFACE WATER SEWER & MANHOLE (SAB ADAPTABLE) SWALE - INDICATIVE
	SURFACE WATER SEWER & MANHOLE (SAB ADAPTABLE) SWALE WITH GULLY - INDICATIVE
	SPOT GRADIENT ANNOTATION

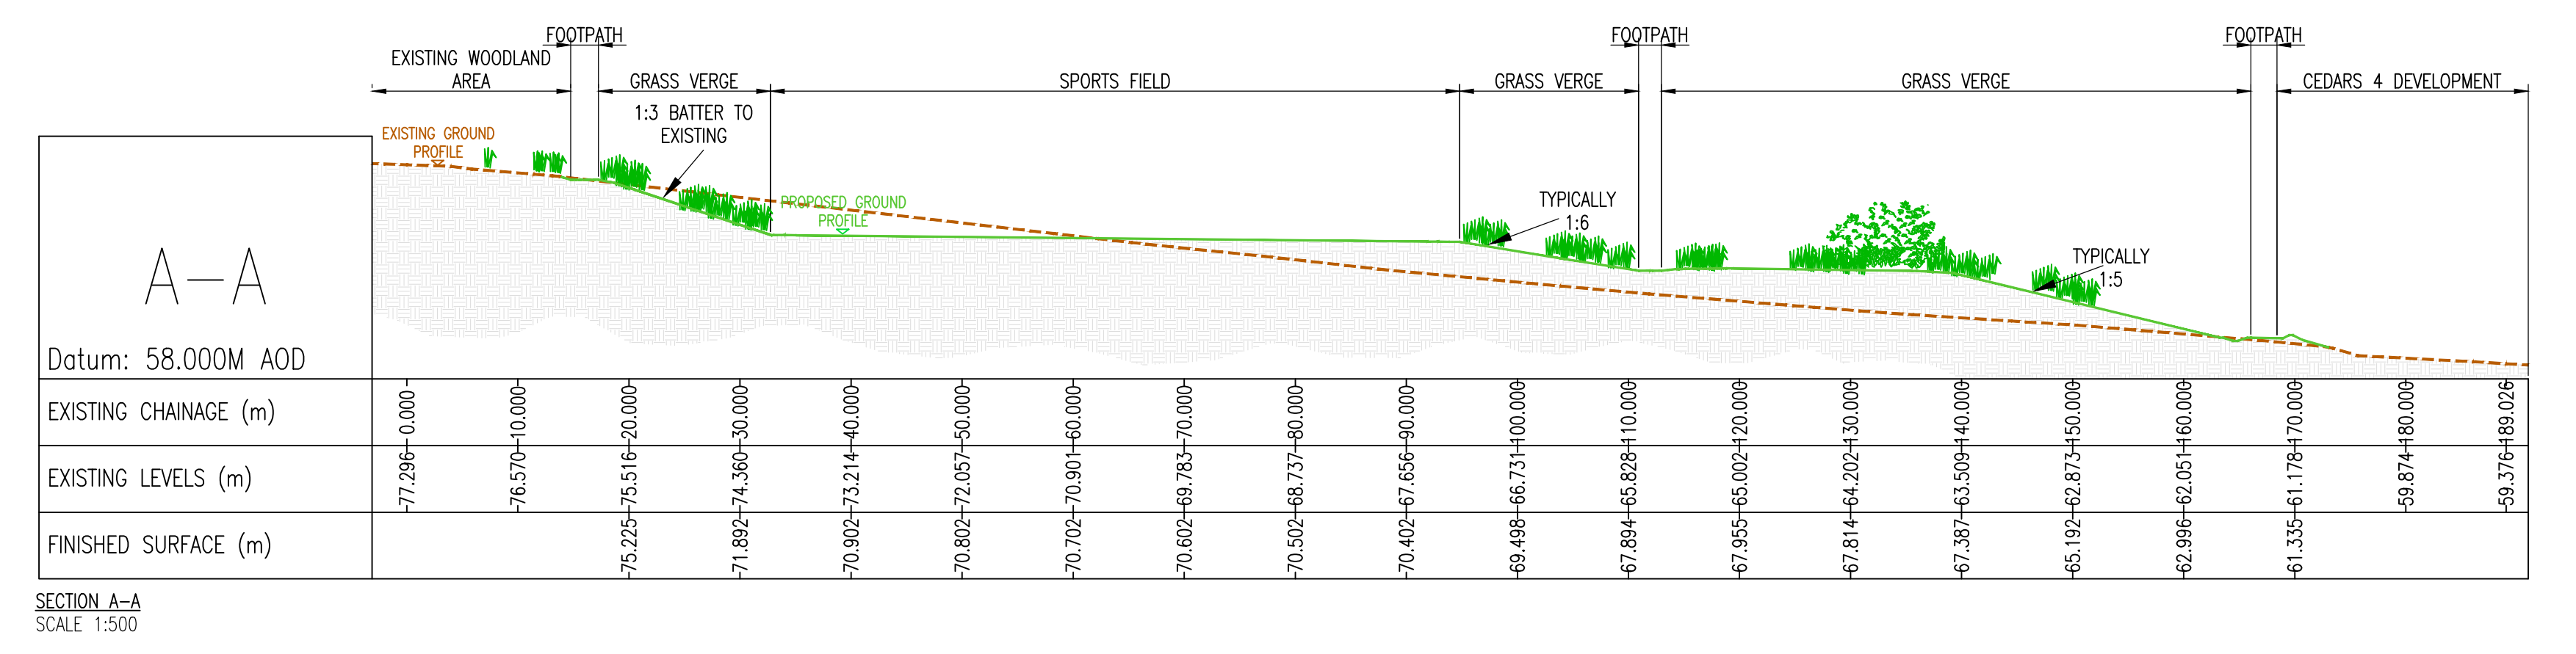

R 23.01.2025
A 20.01.2025

UPDATED TO INCLUDE SWALE AND RUN
UPDATED TO SUIT LAYOUT CHANGES.

Revision:
Project: Llanwrthwl Village Sports Fields & POS
Client: REDROW

Drawing: Pitch and Sections
Scale: 1:500 @ A0
Date: April 2024
Drawn by: SBR
Drawing No: 10275 - 1402 - 01
Rev: B

PHOENIX DESIGN
Partnership Ltd
Unit 3, Winkley Garage,
Mansfield, Notts. S40 3RN
Tel: 01931 678900
Email: enquiries@phoenixdesign.co.uk
www.phoenixdesign.co.uk

This drawing is the copyright of Phoenix Design Partnership Ltd. No liability will be accepted for amendments by others to either the printed or digital format.

Orig Status: FOR APPROVAL