


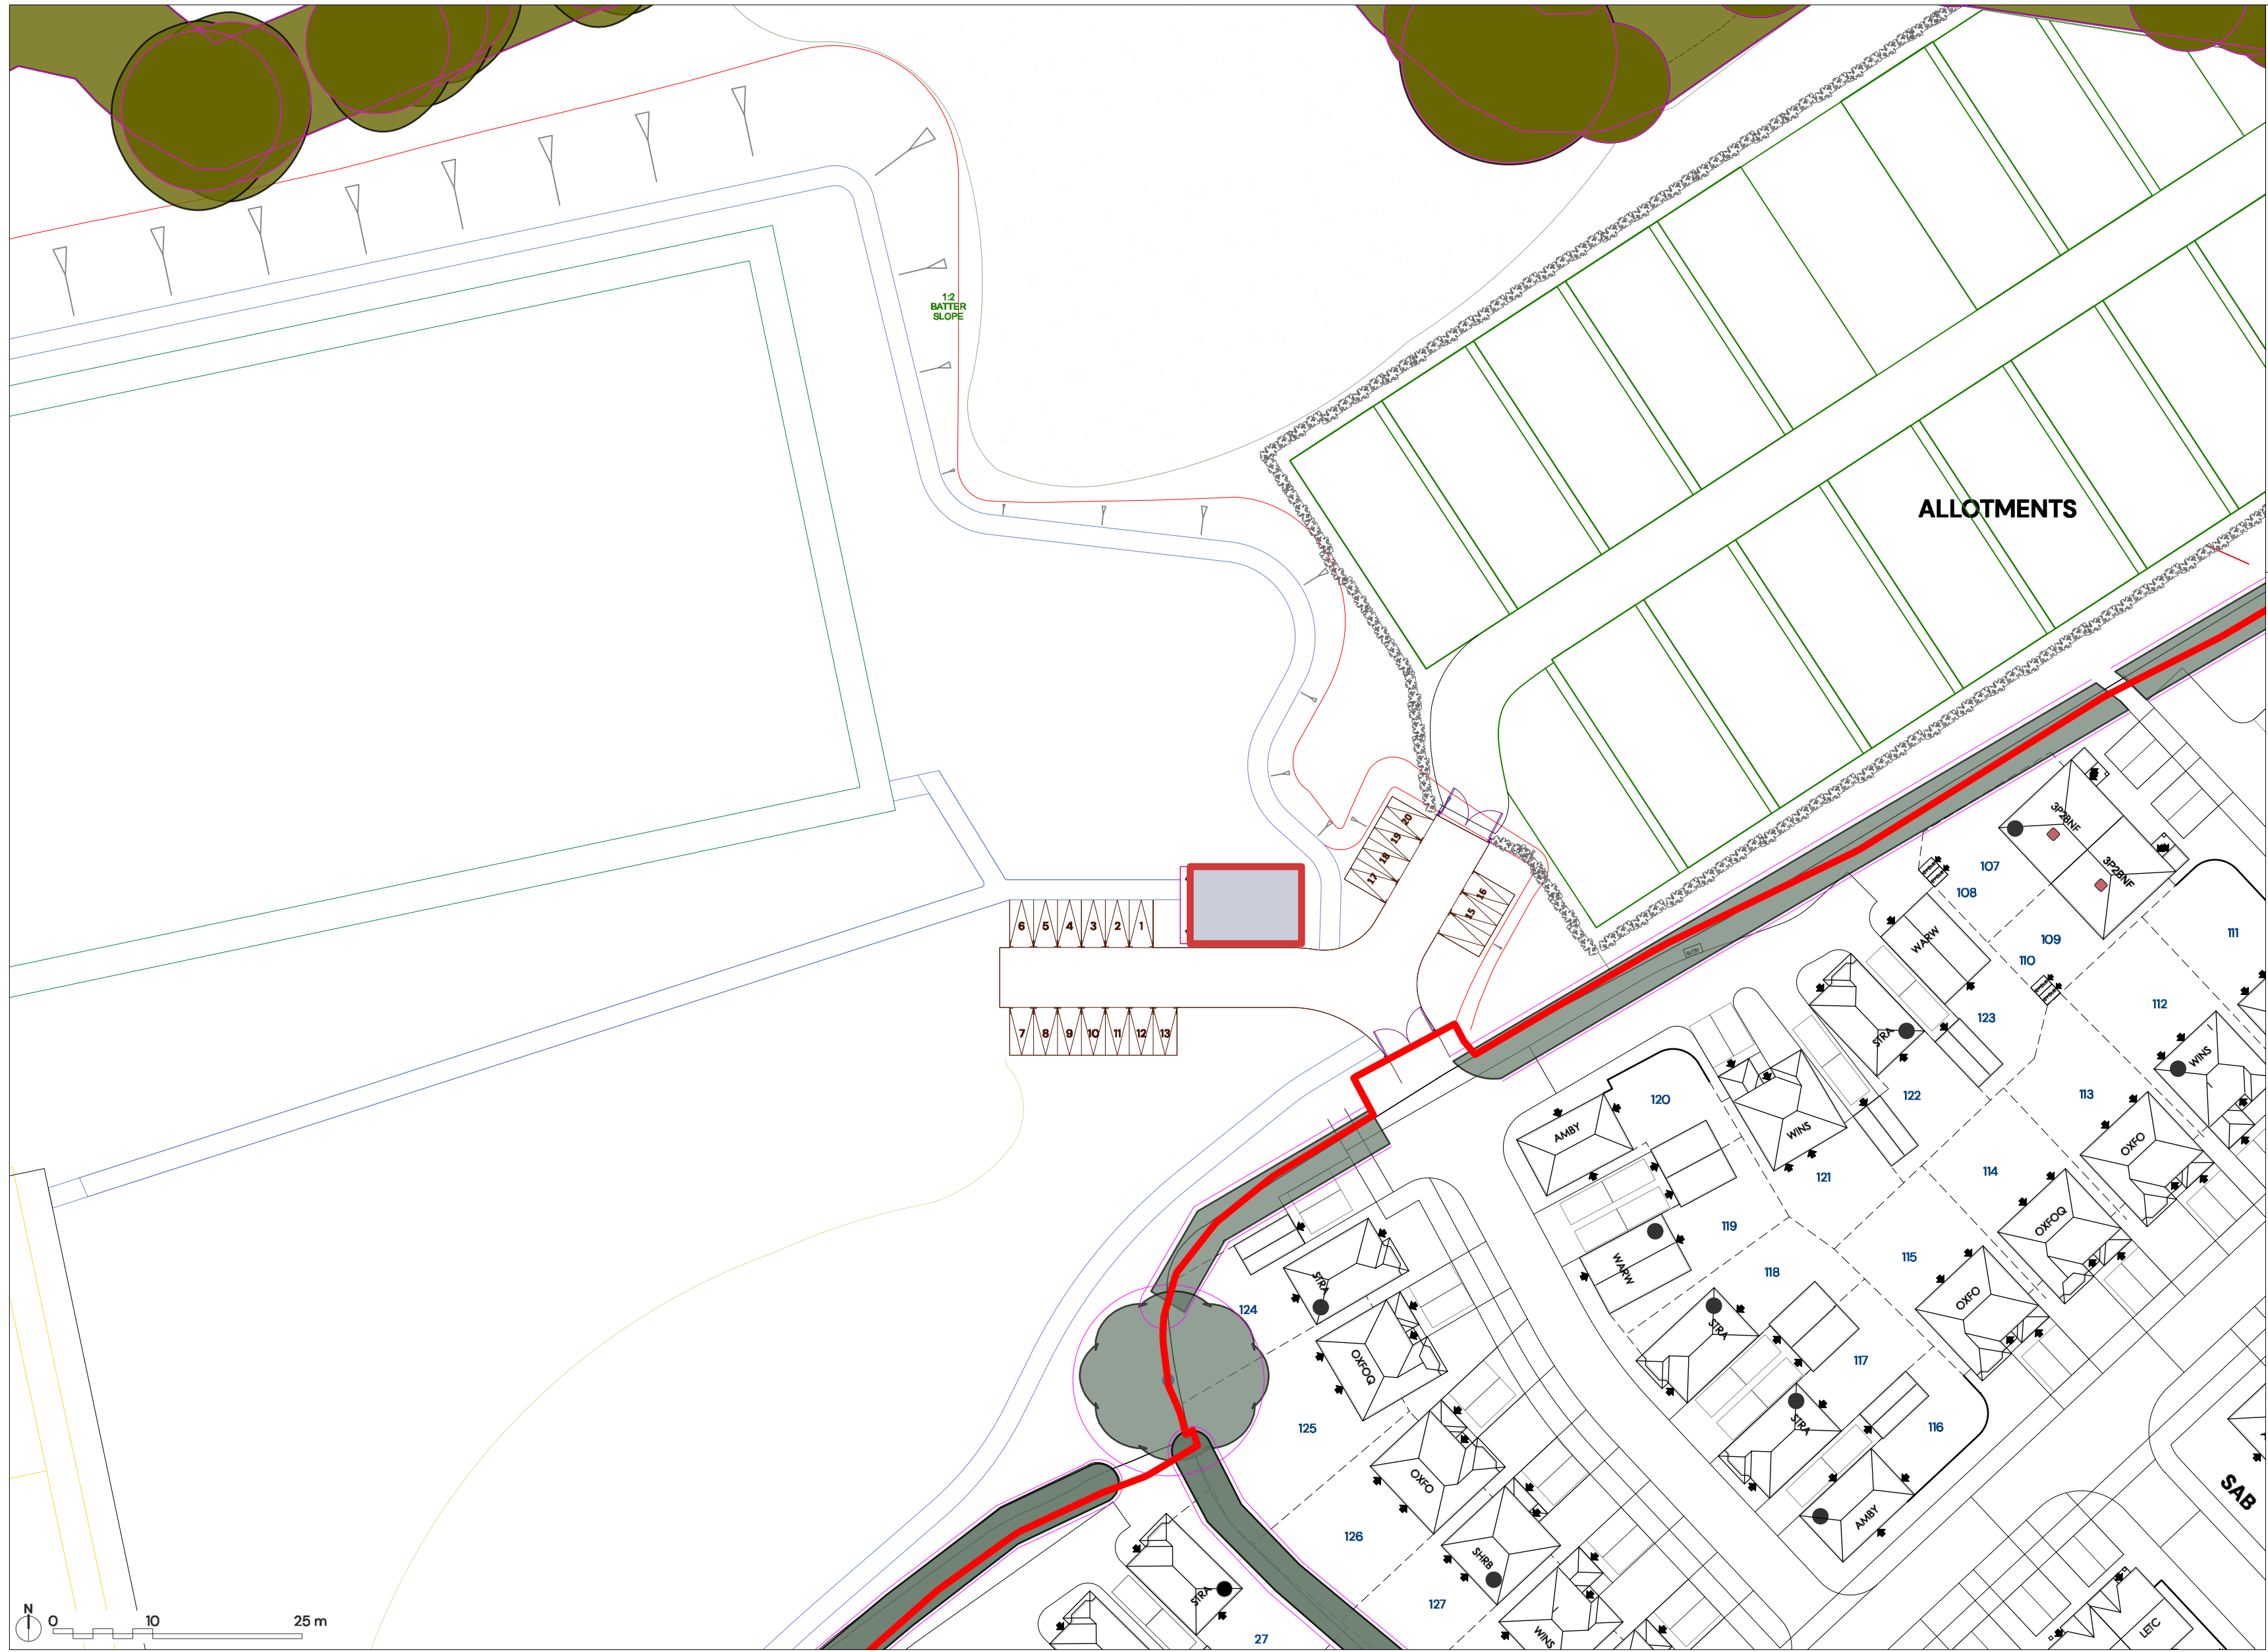

KEY: MATERIALS PLAN

 APPLICATION BOUNDARY

FACING MATERIALS:

 RED BRICK OR SIMILAR APPROVED

ROOF MATERIALS:

 GREY TILE OR SIMILAR APPROVED

NOTES:
WINDOW CASING
WHITE PVC
RAINWATER GOODS
BLACK
DOORS
GREY uPVC

© Pegasus Planning Group Limited. © Crown copyright and database right. OS 100040303. Promp. Licence number 100020449. EmagSite. Licence number 010008573. Terms & Conditions @ pegasusgroup.co.uk

GREAT MILTON GARDEN VILLAGE, LLANWERN, NEWPORT – MATERIALS PLAN